






FRONT ELEVATION

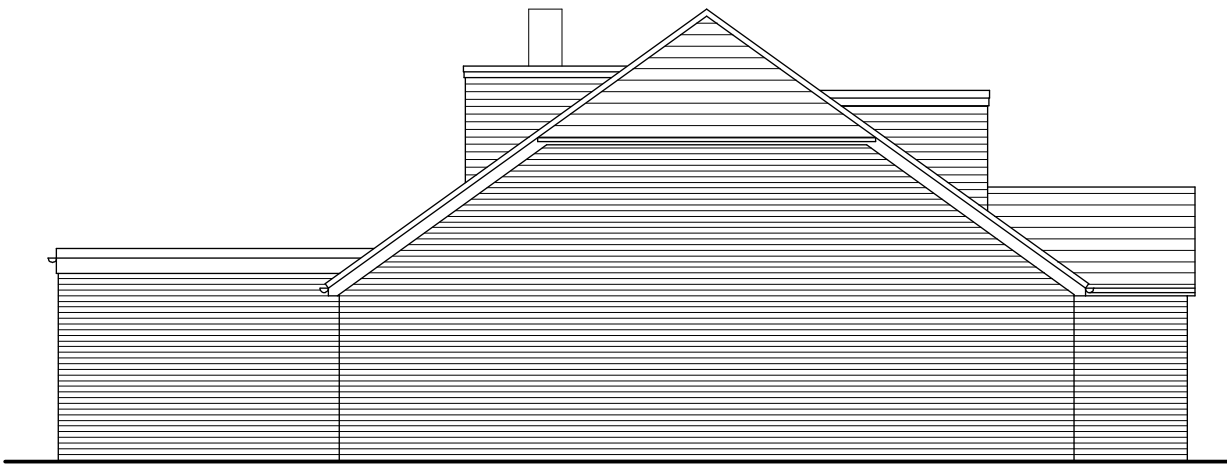


SIDE ELEVATION

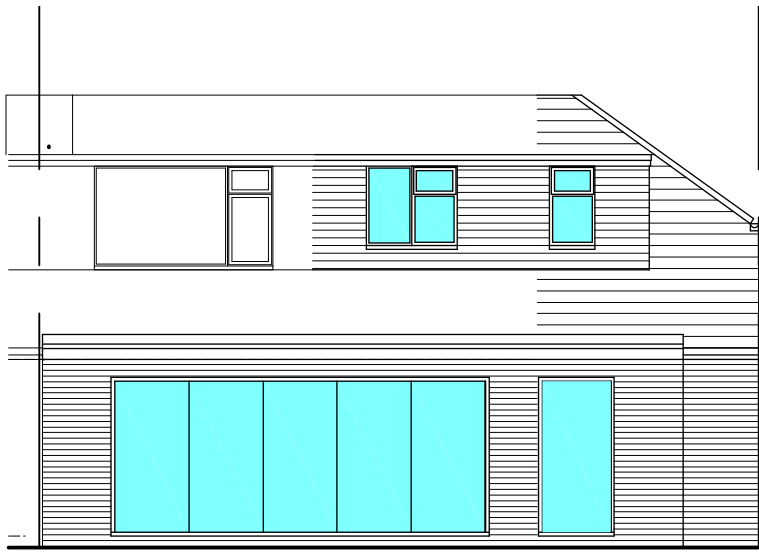

REAR ELEVATION

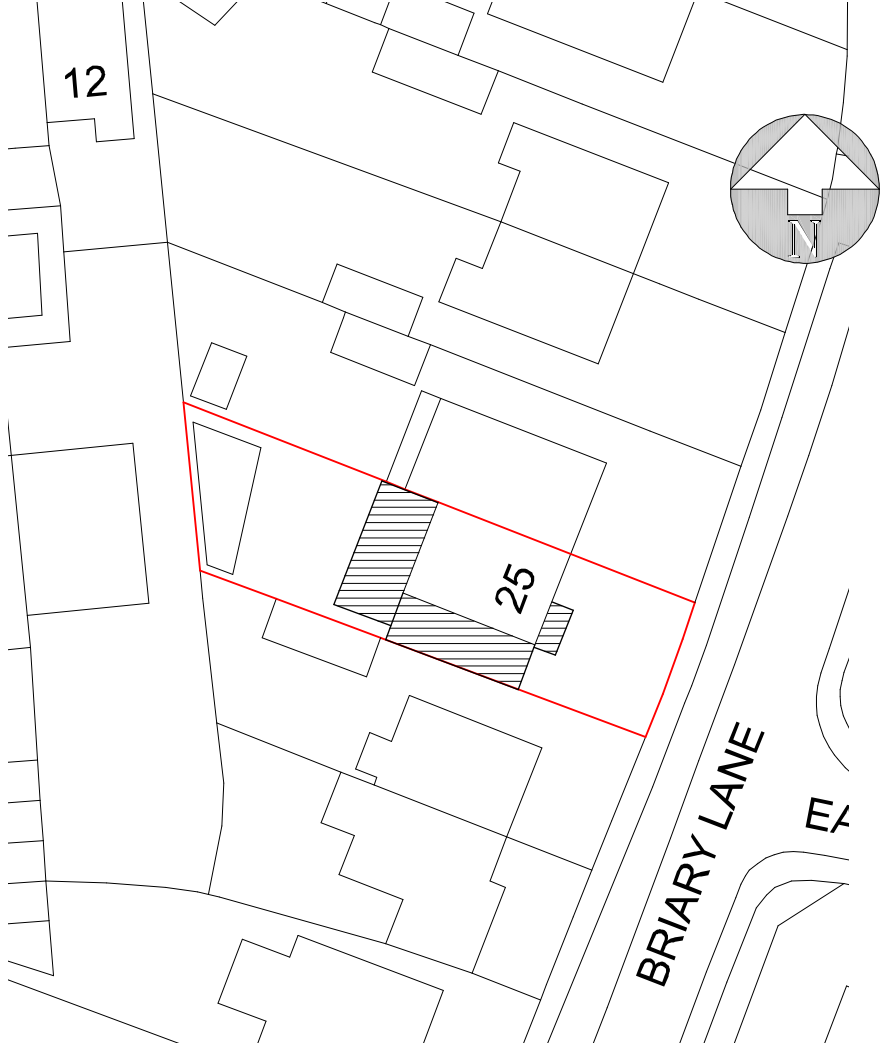

BLOCK PLAN
SCALE: 1:500

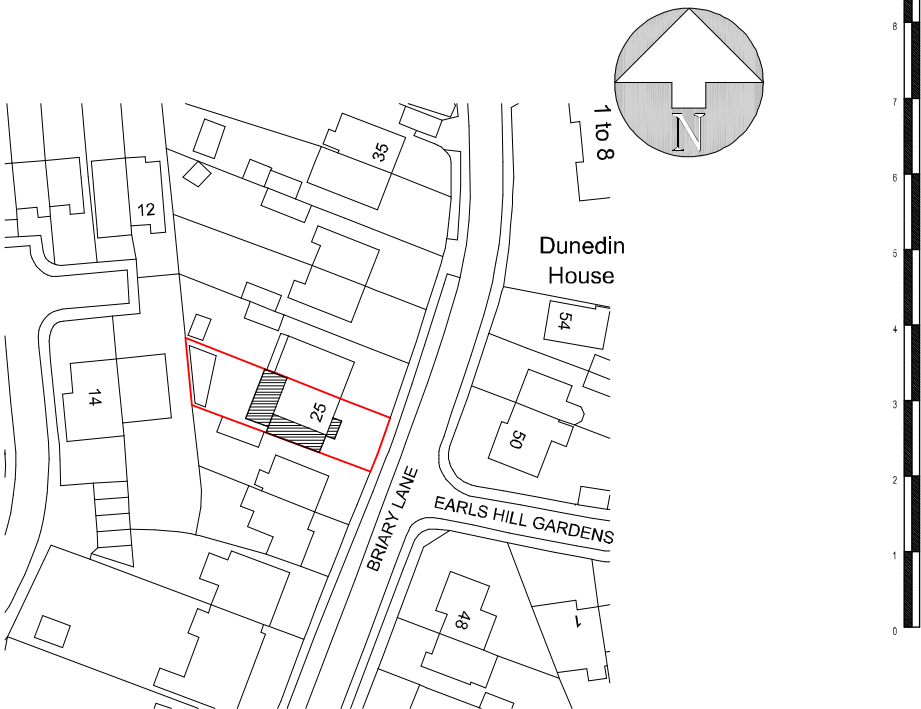

LOCATION PLAN
SCALE: 1:1250


THIS DRAWING IS ON AN A1 SHEET

Damien Poulter Designs Ltd


Architectural Design & Plans
9 Bakers Grove
Welwyn Garden City
Herts
AL7 2DJ

07711864785


damienpoulter@hotmail.com

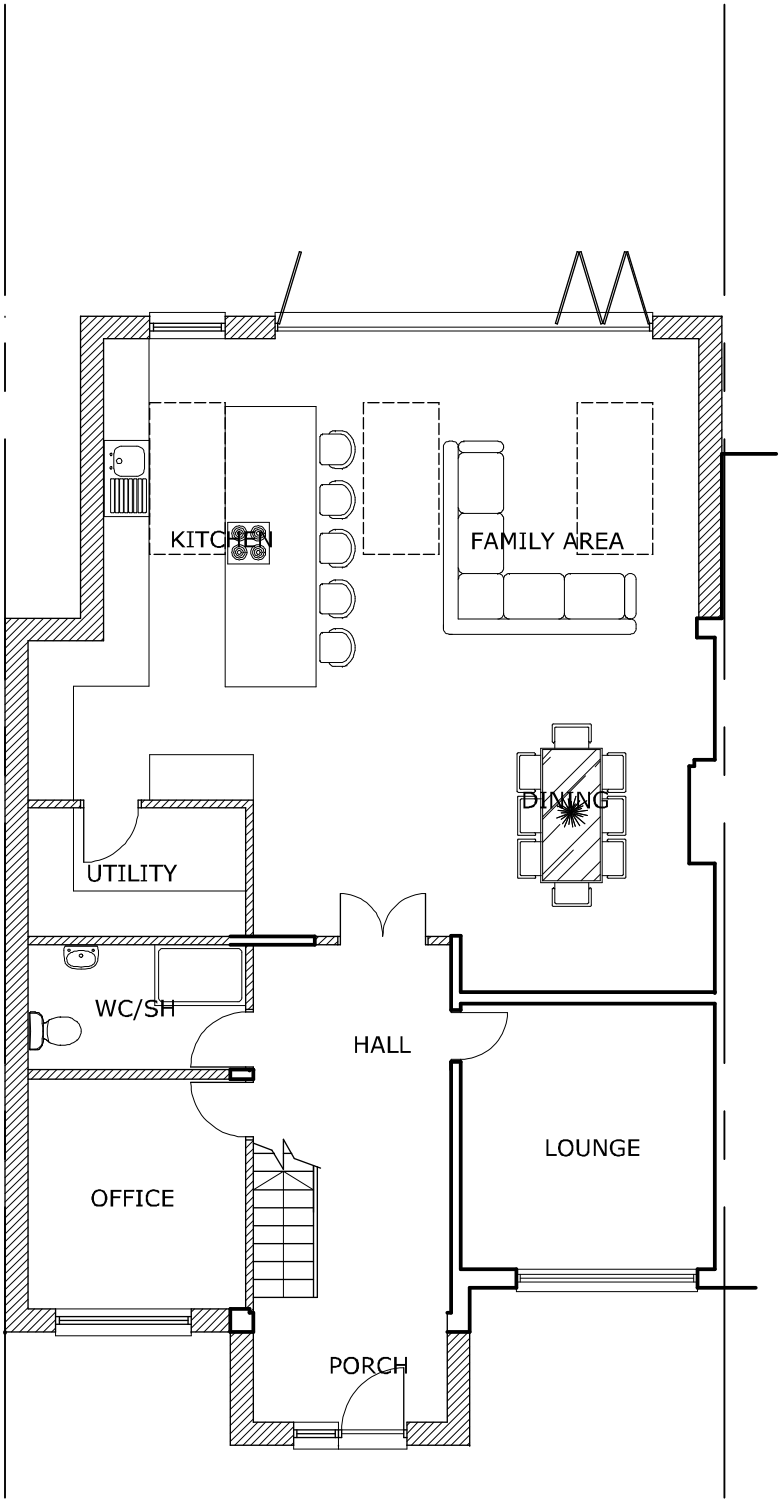

GROUND FLOOR PLAN

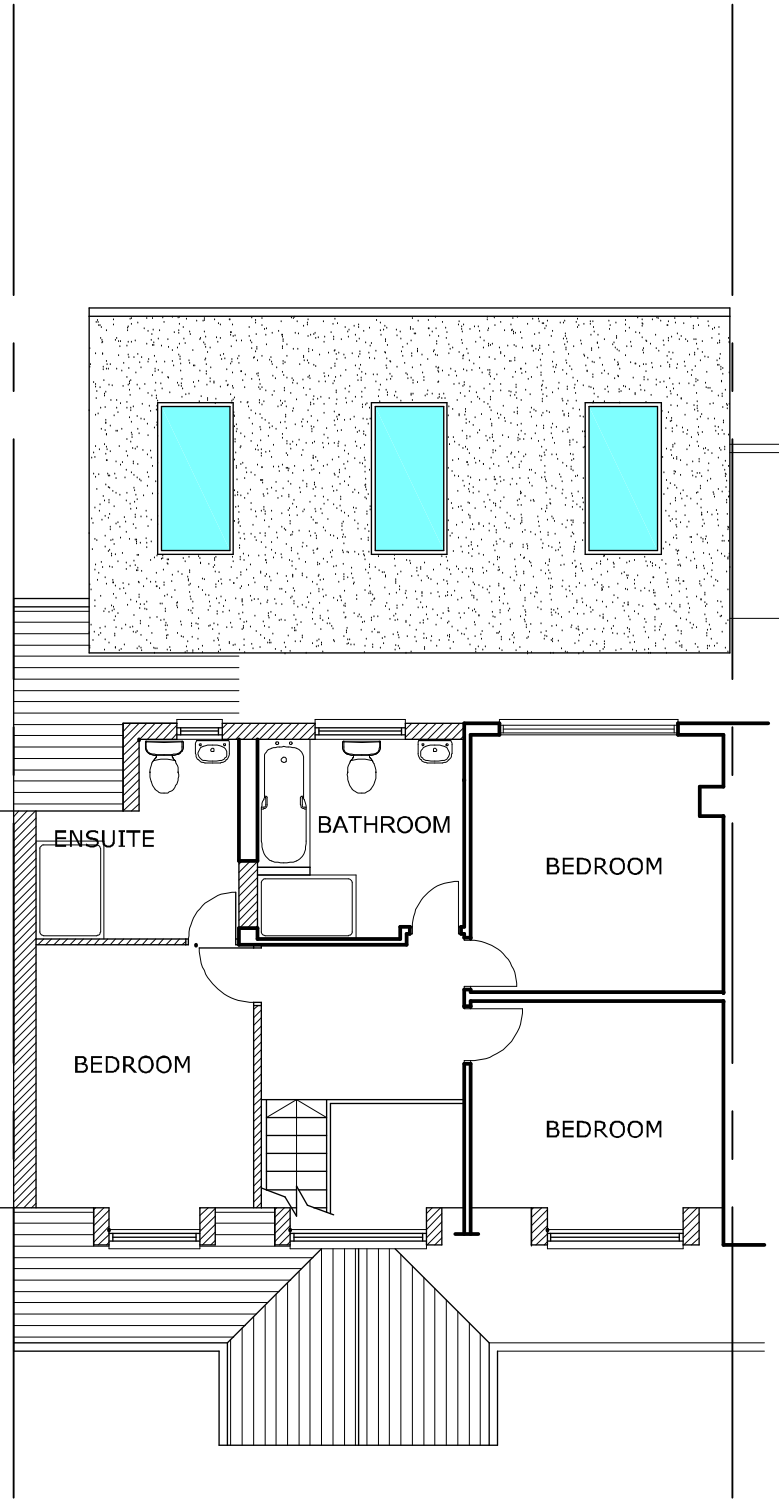

FIRST FLOOR PLAN

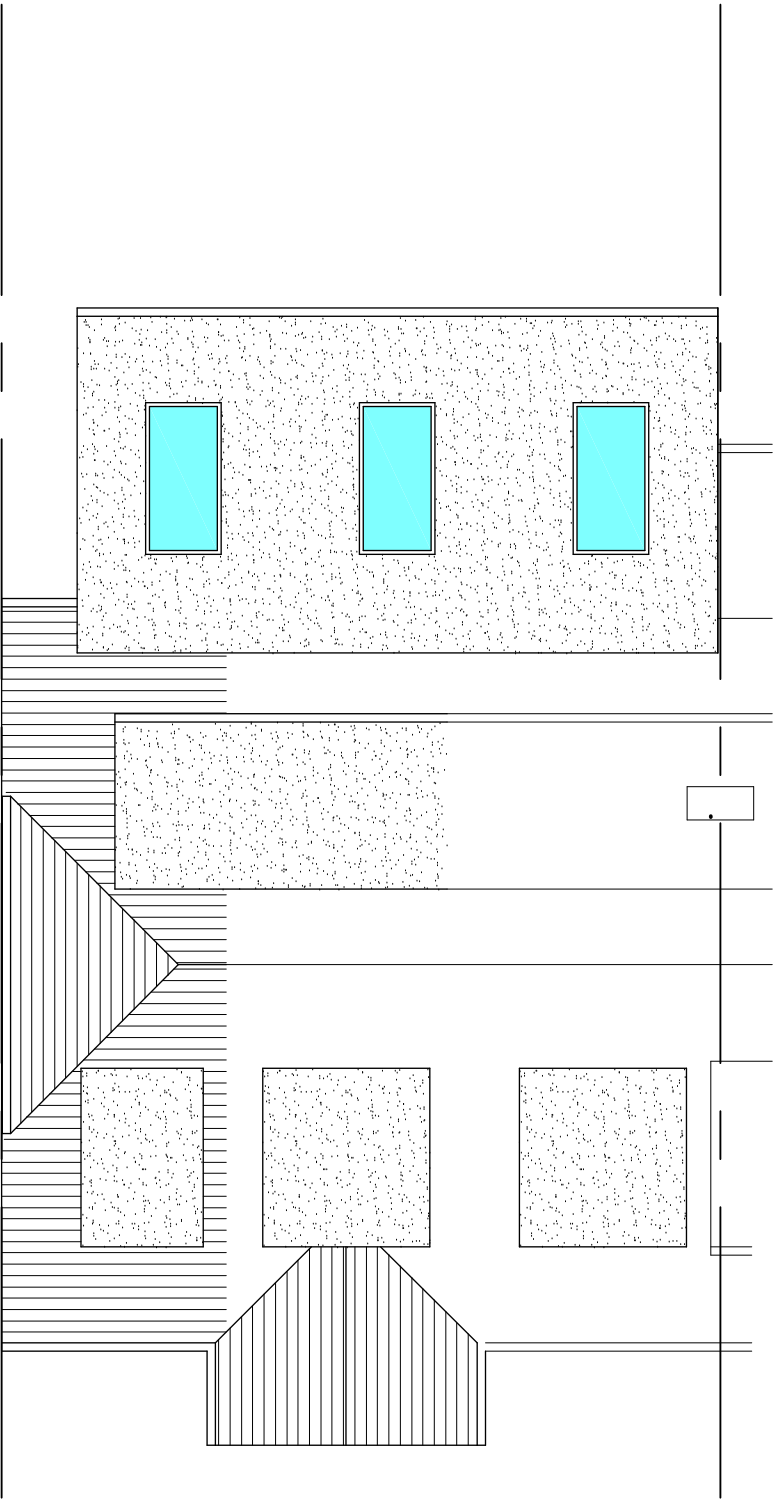

ROOF PLAN

