




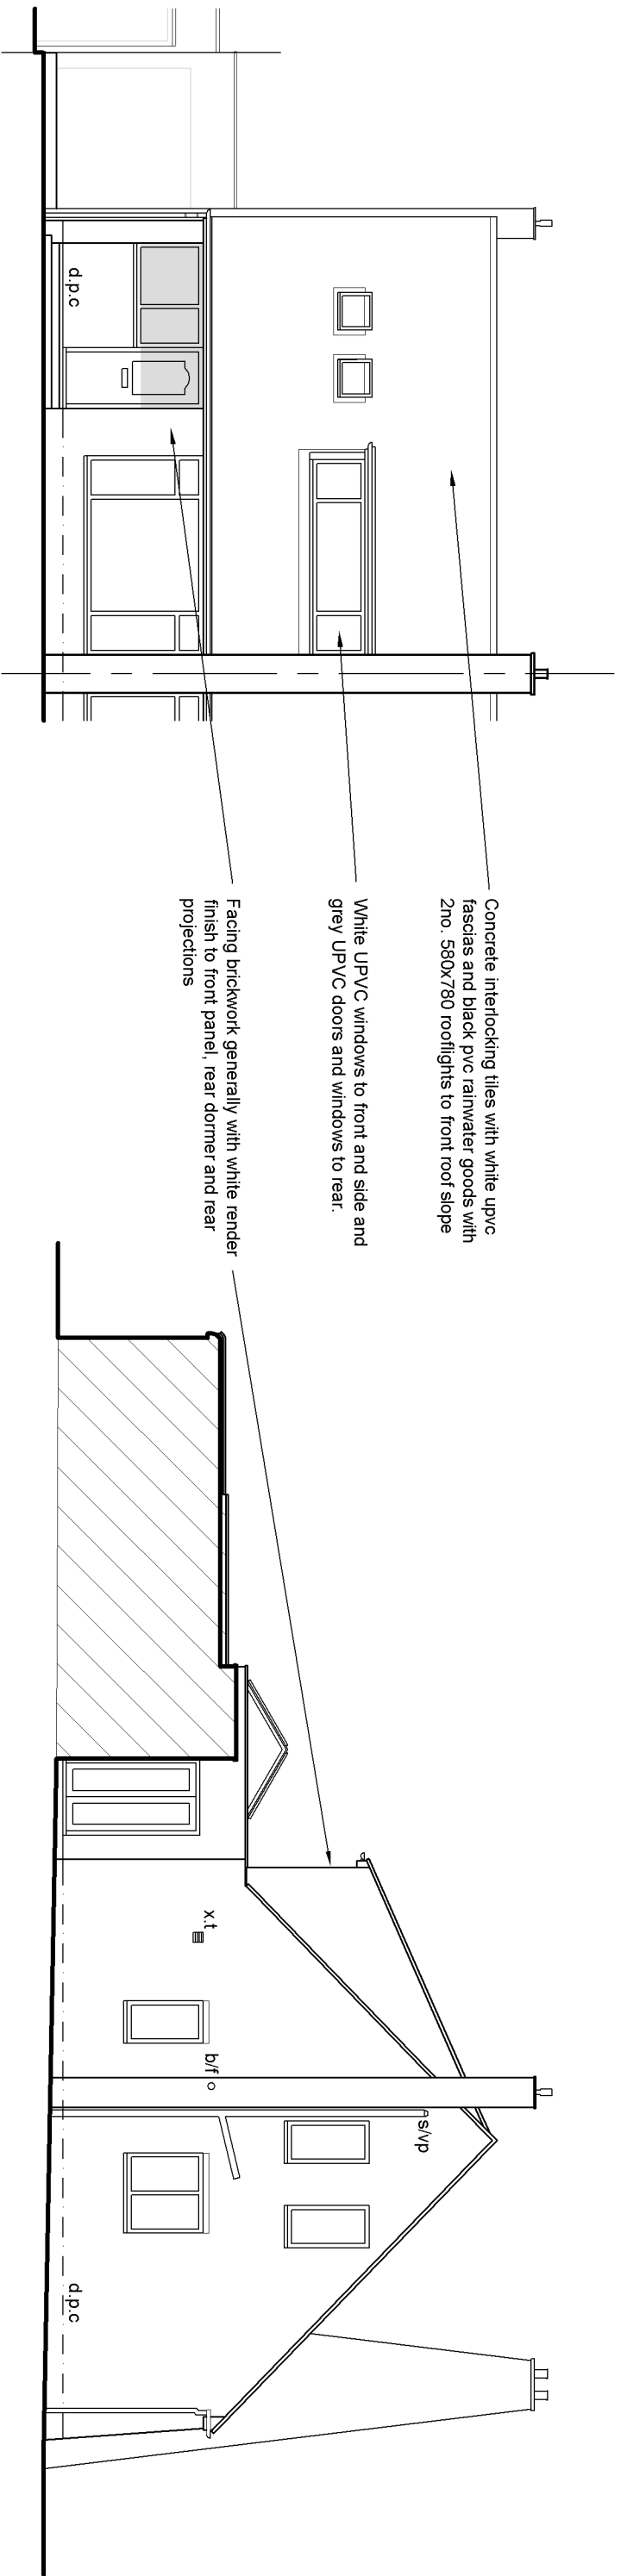


FRONT ELEVATION
Scale 1:100

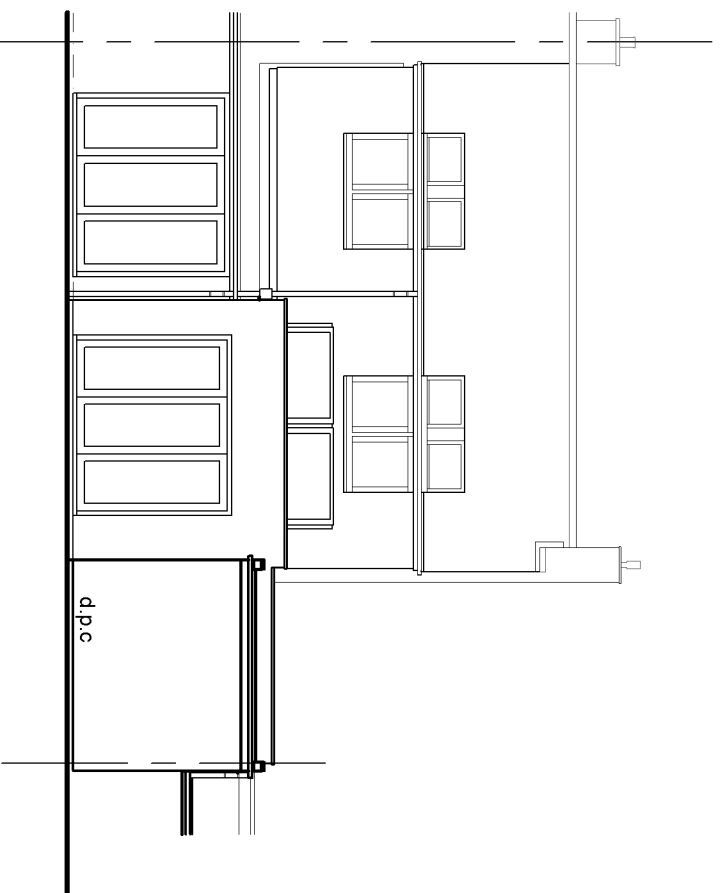


REAR ELEVATION
Scale 1:100

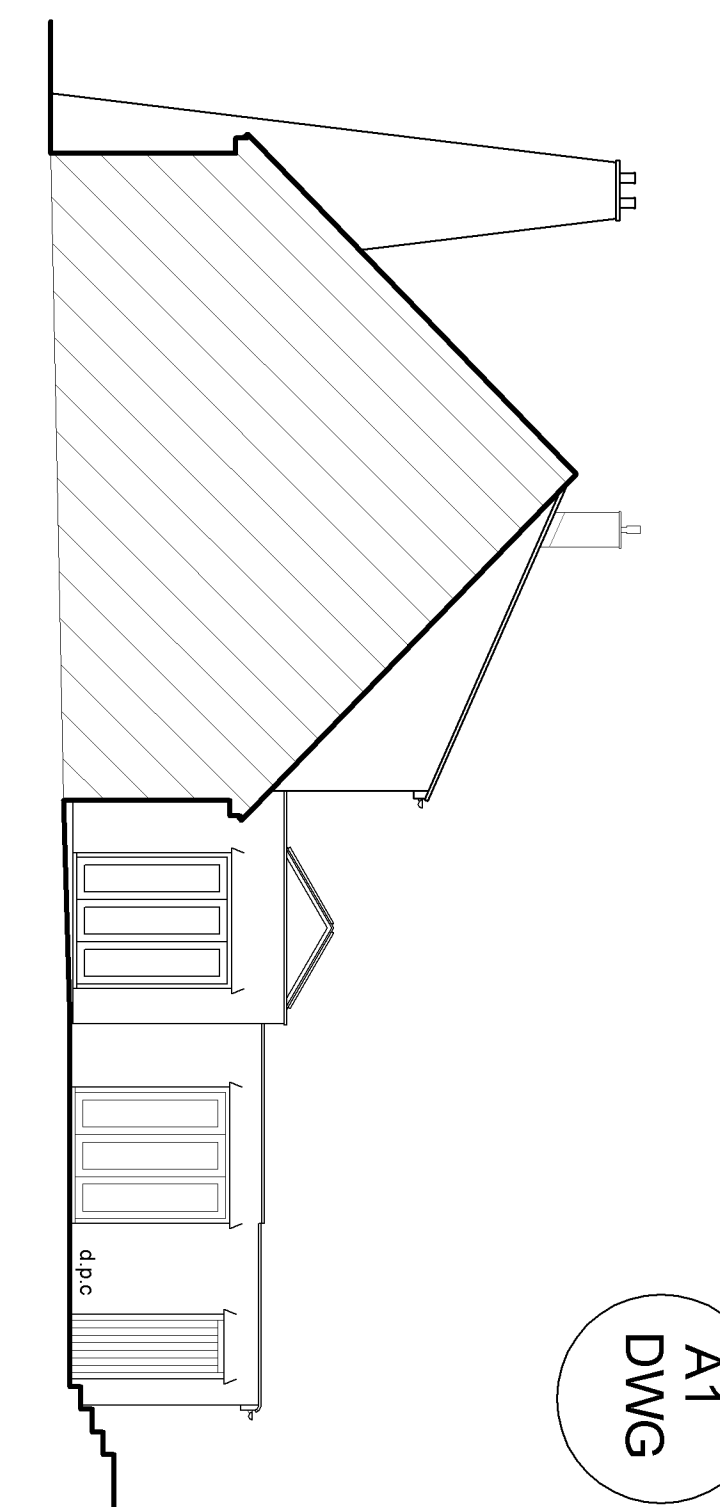

SIDE ELEVATION
Scale 1:100

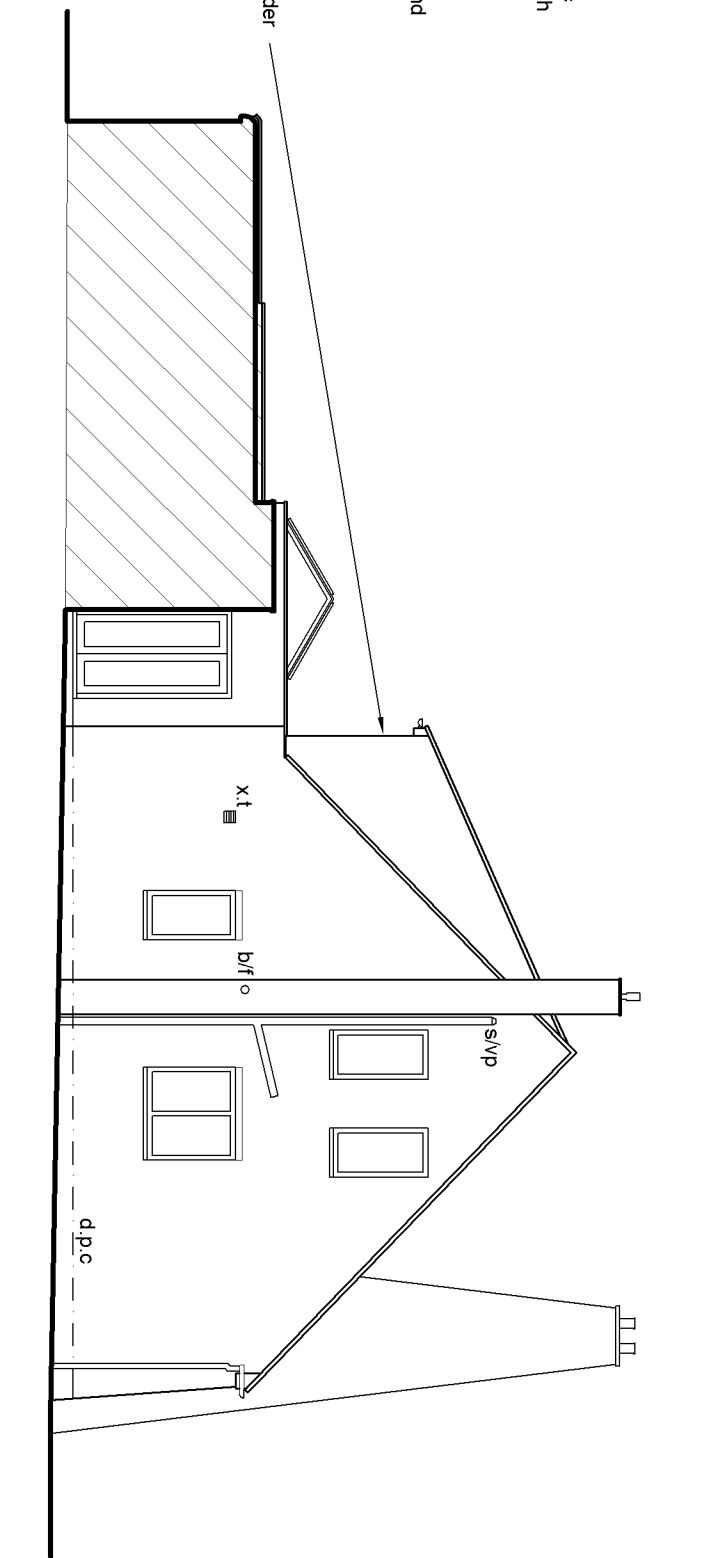

FLANK ELEVATION
Scale 1:100

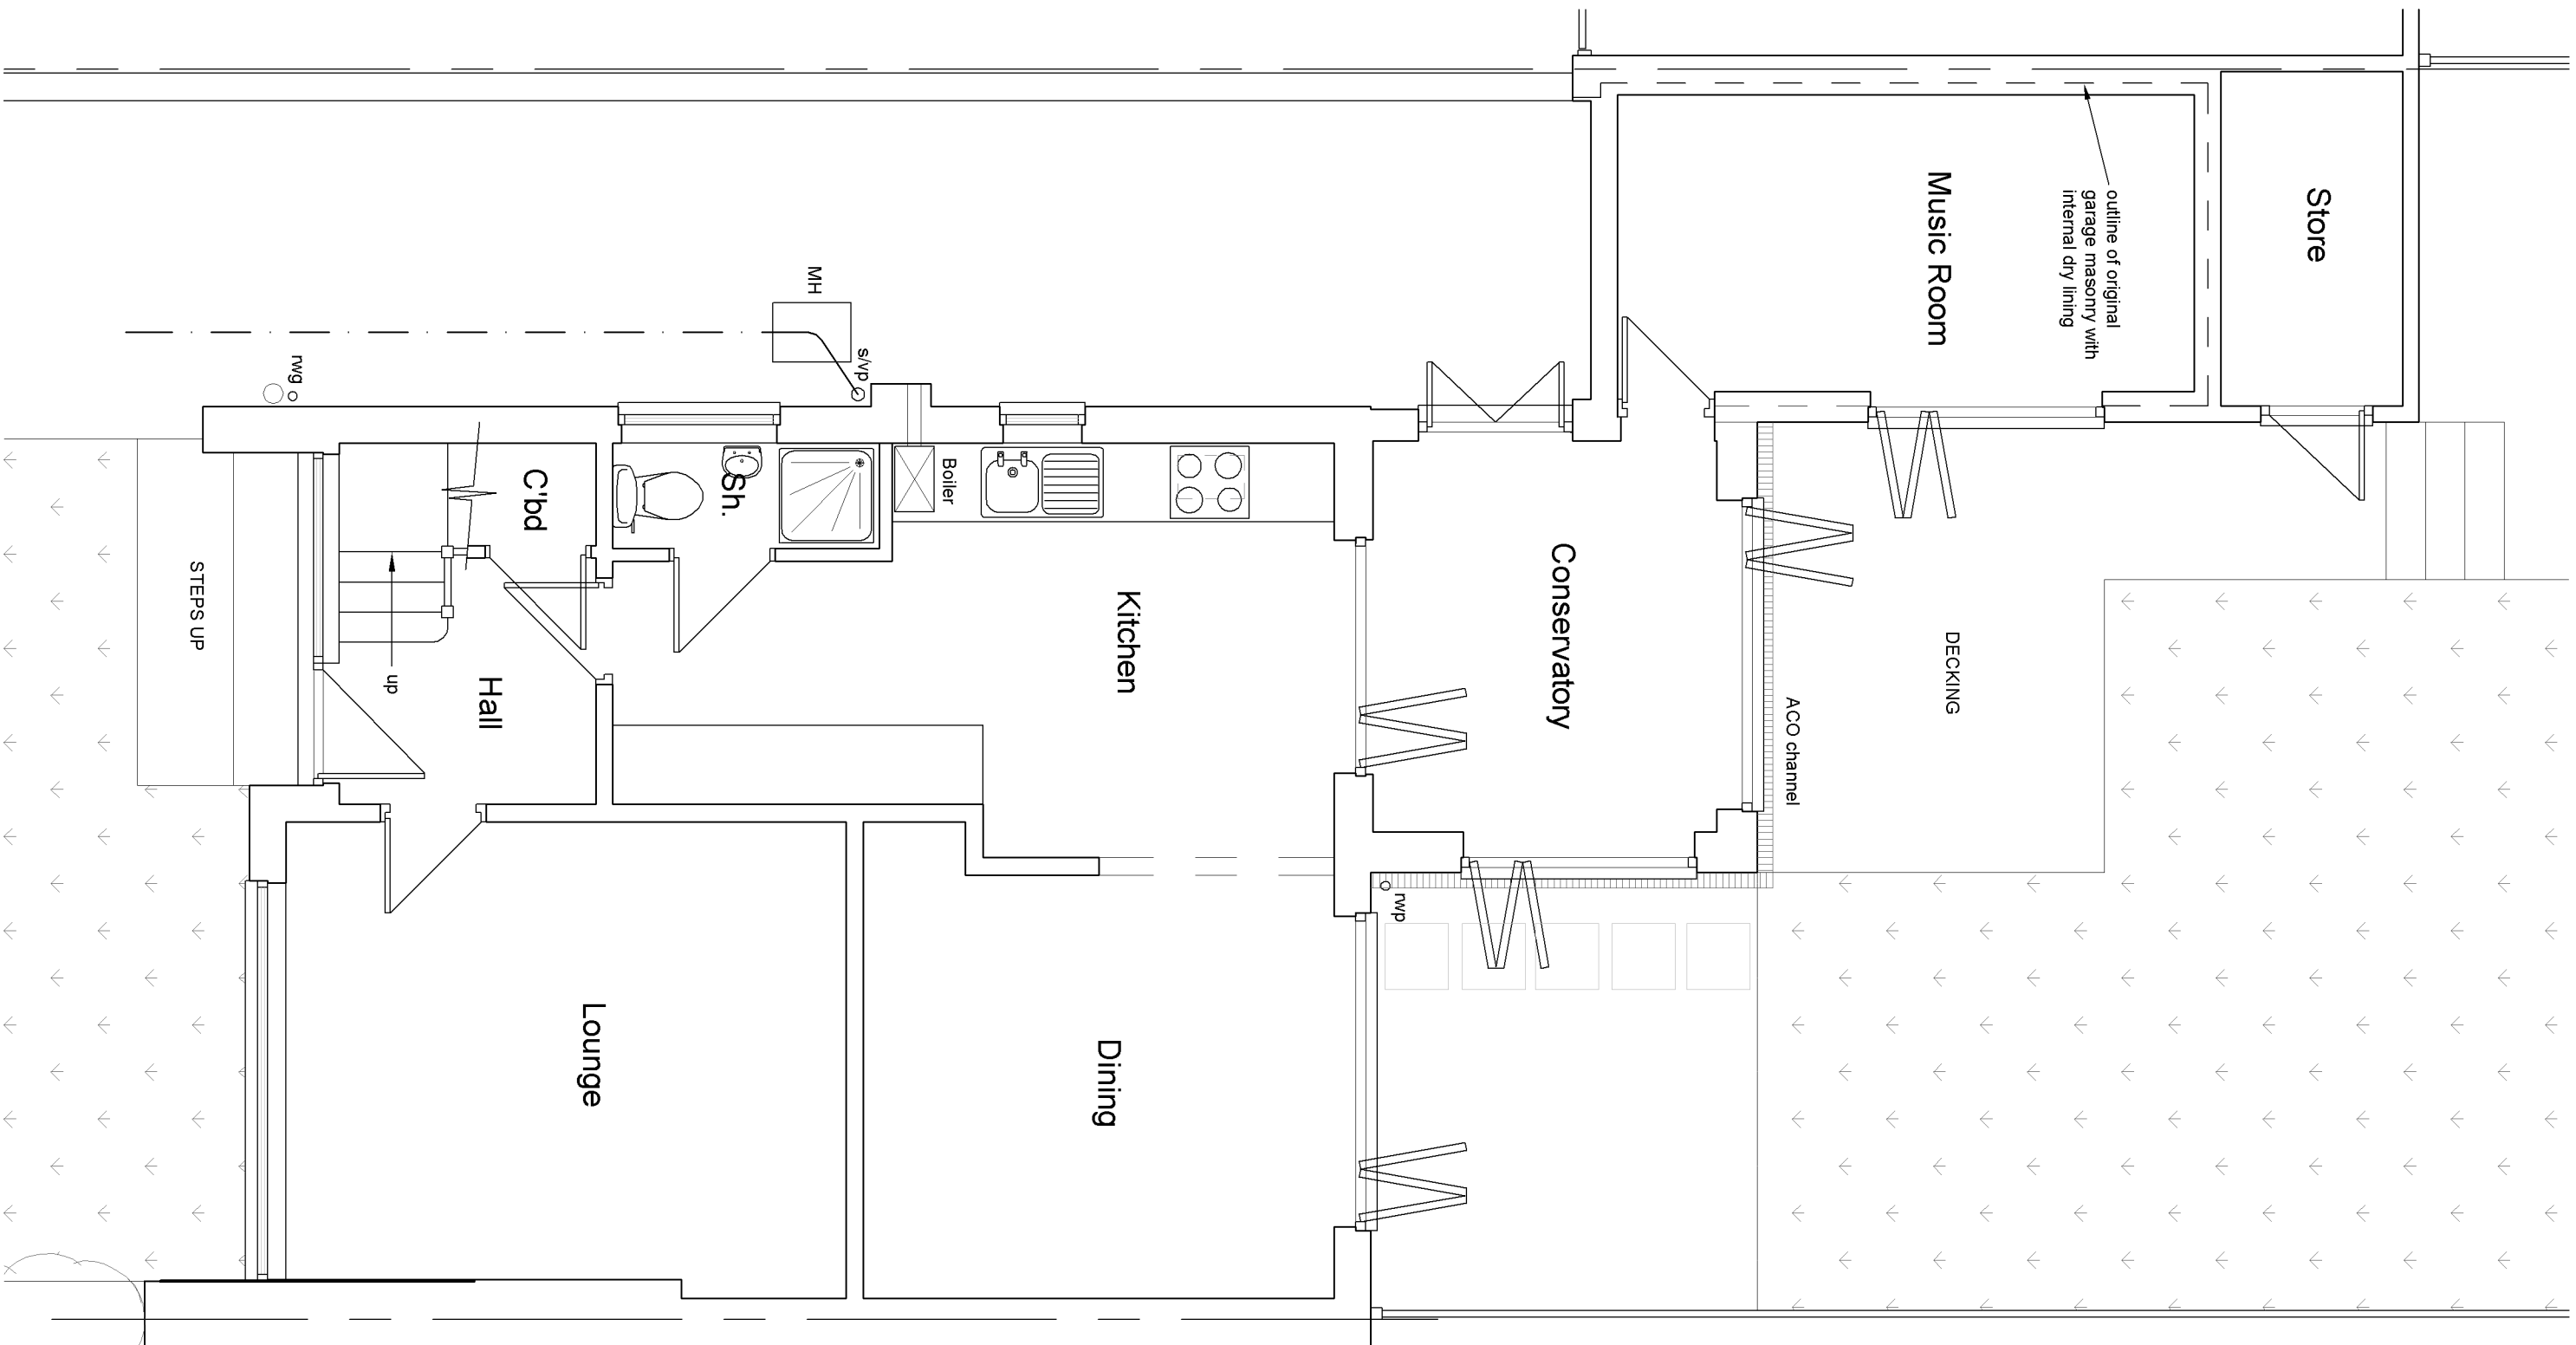

GROUND FLOOR PLAN
Scale 1:50



BLOCK PLAN
Scale 1:500



SITE LOCATION PLAN
Scale 1:1250

Revisions			
Project:			
Proposed single storey side extension and associated alterations to 31 Grovelands Avenue, Hitchin, SG4 0QU			
Title:			
Existing floor plan, elevations, site and location plans			
Scale:	Date:	Drawn:	
As stated	01/10/2024	SJC	
Job No:			
SC/20051188			
Drawing No:	01	Rev:	
S & S Coates Surveying & Design			
Room 2, Denel Wing, The Rufus Centre, Steppingley Road, Flitwick, MK45 1AH			
Tel: 01525 862457 or 07960 215053			
stevecoates72@gmail.com			

