




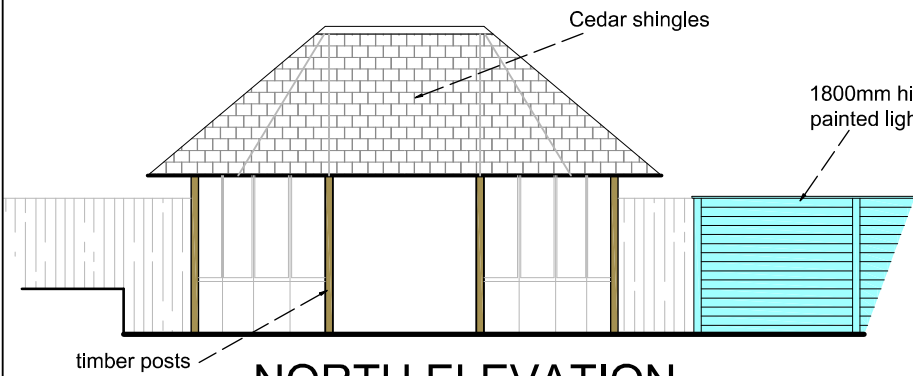


NORTH ELEVATION

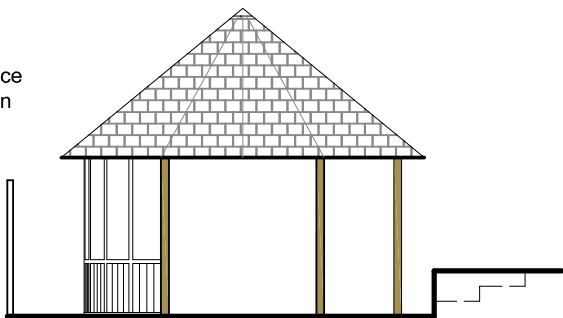


EAST ELEVATION

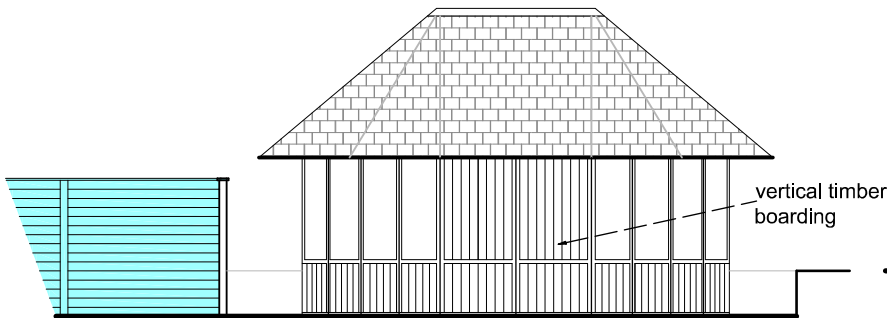



SOUTH ELEVATION

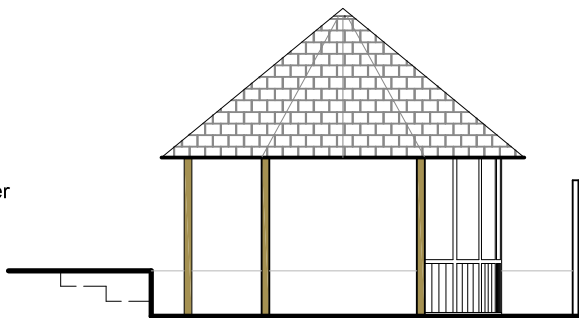

WEST ELEVATION

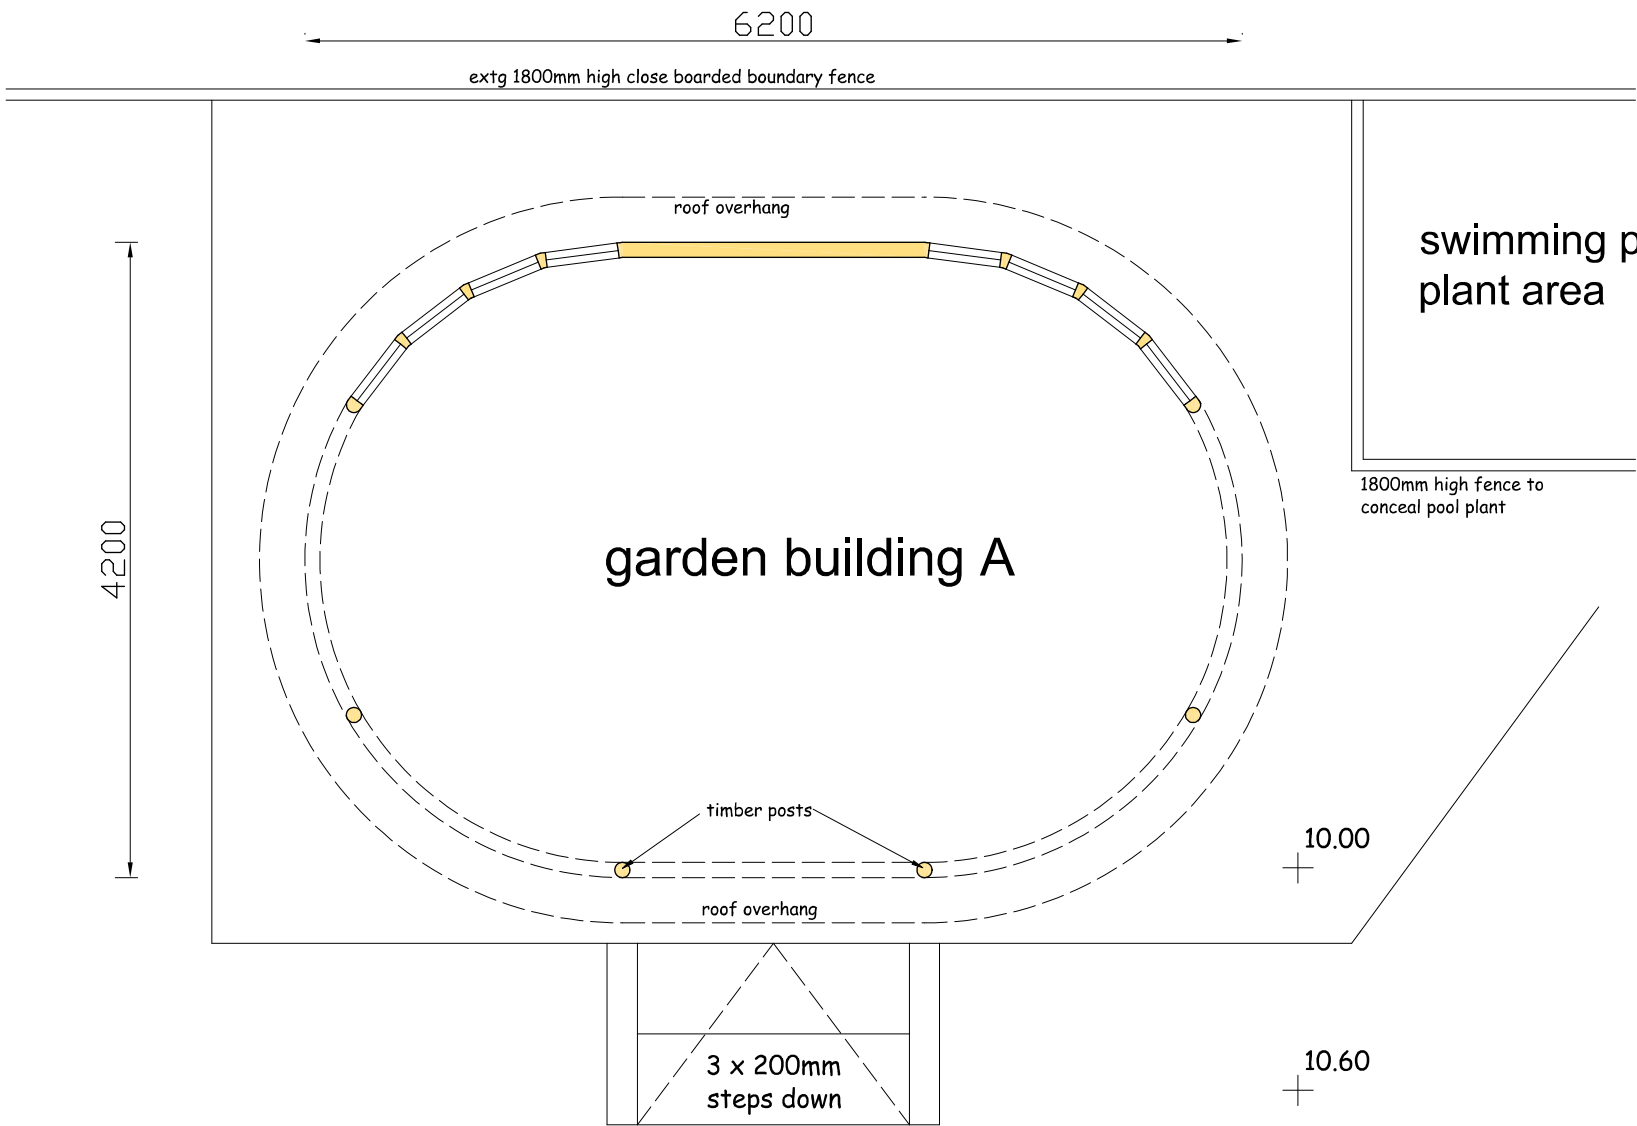

GROUND FLOOR PLAN

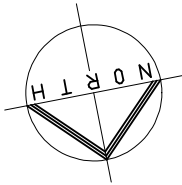 

Project

PROPOSED SWIMMING POOL,
GARDEN BUILDINGS, POOL
PLANT CUPD BEHIND FENCE AT
GROVE HOUSE, HIGHFIELD
GROVE, BARKWAY,
HERTS SG8 8DW

Client

MR ROBERT LYNCH

Drawing

GARDEN BUILDING 'A'

Scale 1:50 & 1:100 @ A2 Drawn

Checked Date Oct 24

Drawing No.

LYN/24/02

This drawing and design is copyright and must not
be reproduced in part or in whole without prior
written consent. Contractors must verify all
dimensions on site before commencing work