




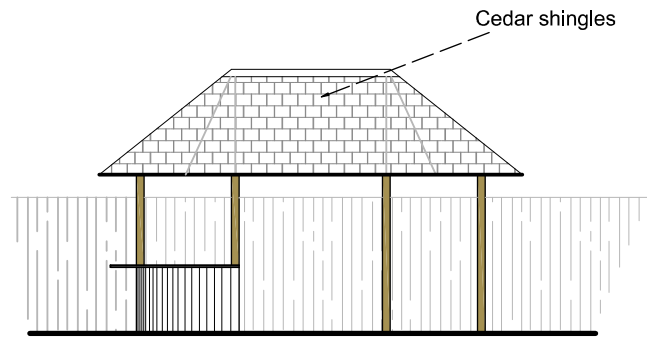


NORTH ELEVATION

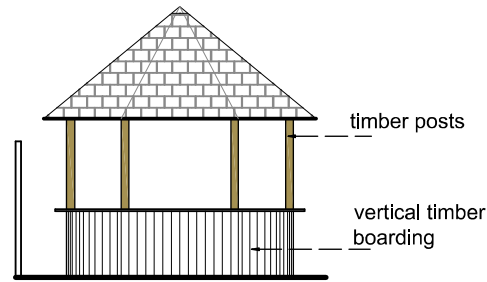


EAST ELEVATION

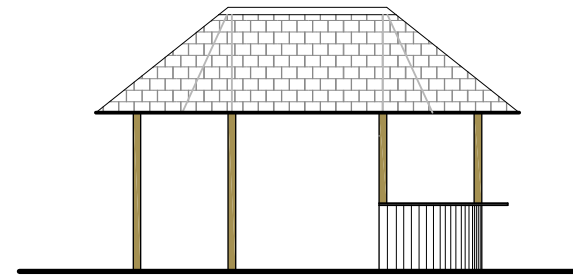


SOUTH ELEVATION

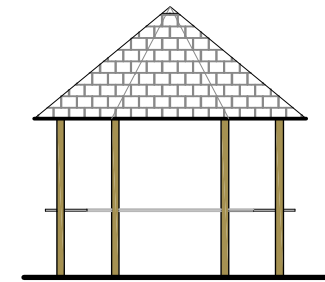

WEST ELEVATION

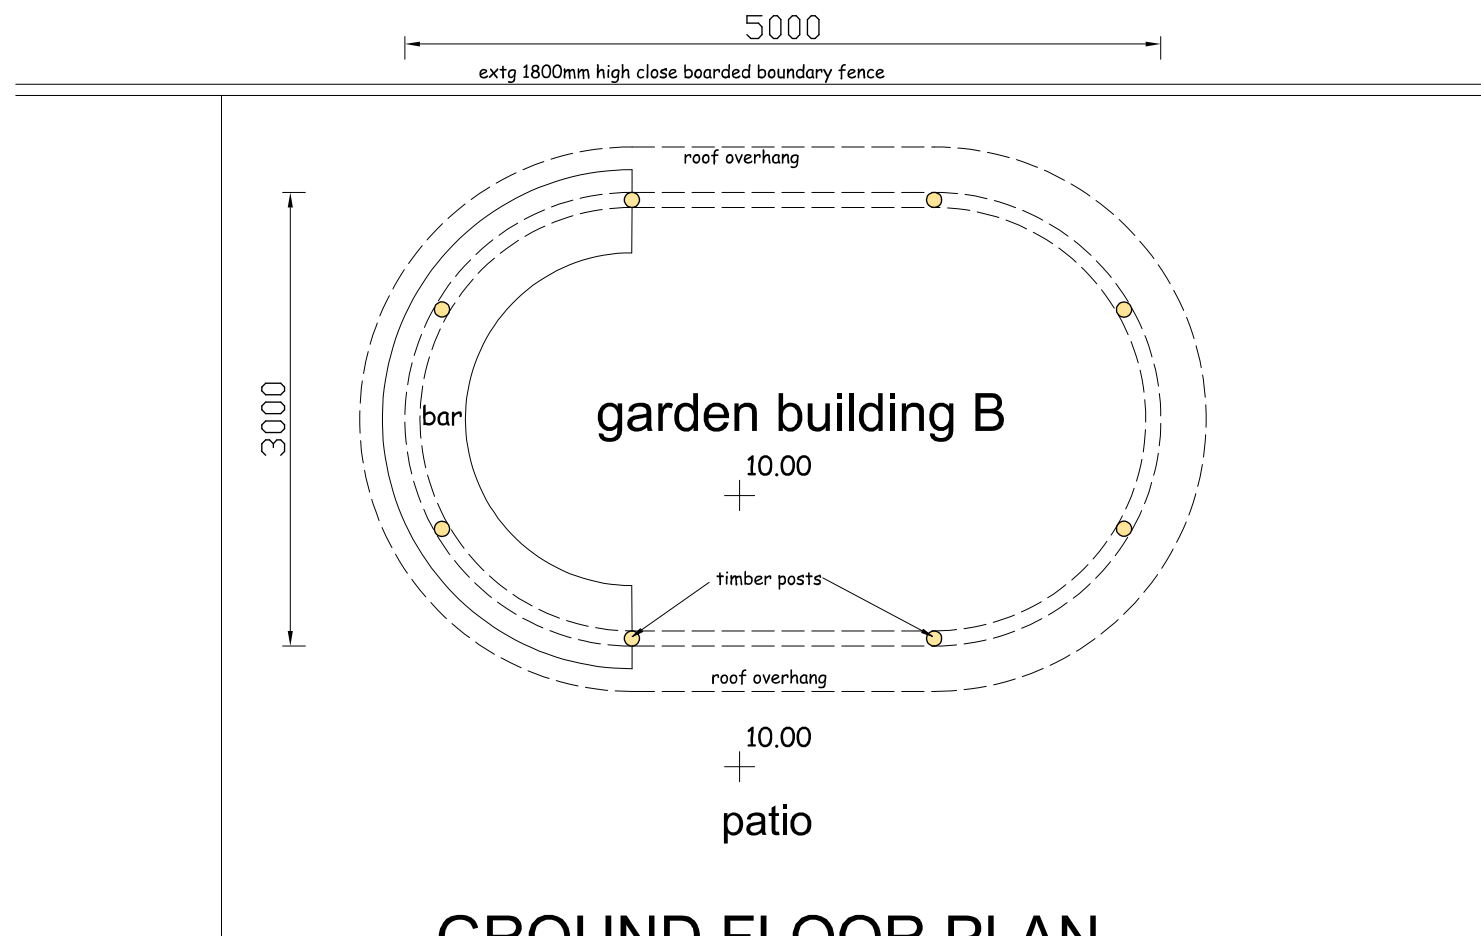

GROUND FLOOR PLAN

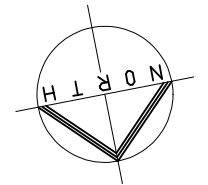

Project

PROPOSED SWIMMING POOL,
GARDEN BUILDINGS, POOL
PLANT CUPD BEHIND FENCE AT
GROVE HOUSE, HIGHFIELD
GROVE, BARKWAY,
HERTS SG8 8DW

Client

MR ROBERT LYNCH

Drawing


GARDEN BUILDING 'B'

Scale 1:50 & 1:100 @ A2 Drawn

Checked Date Oct 24

Drawing No.

LYN/24/03

 

This drawing and design is copyright and must not be reproduced in part or in whole without prior written consent. Contractors must verify all dimensions on site before commencing work