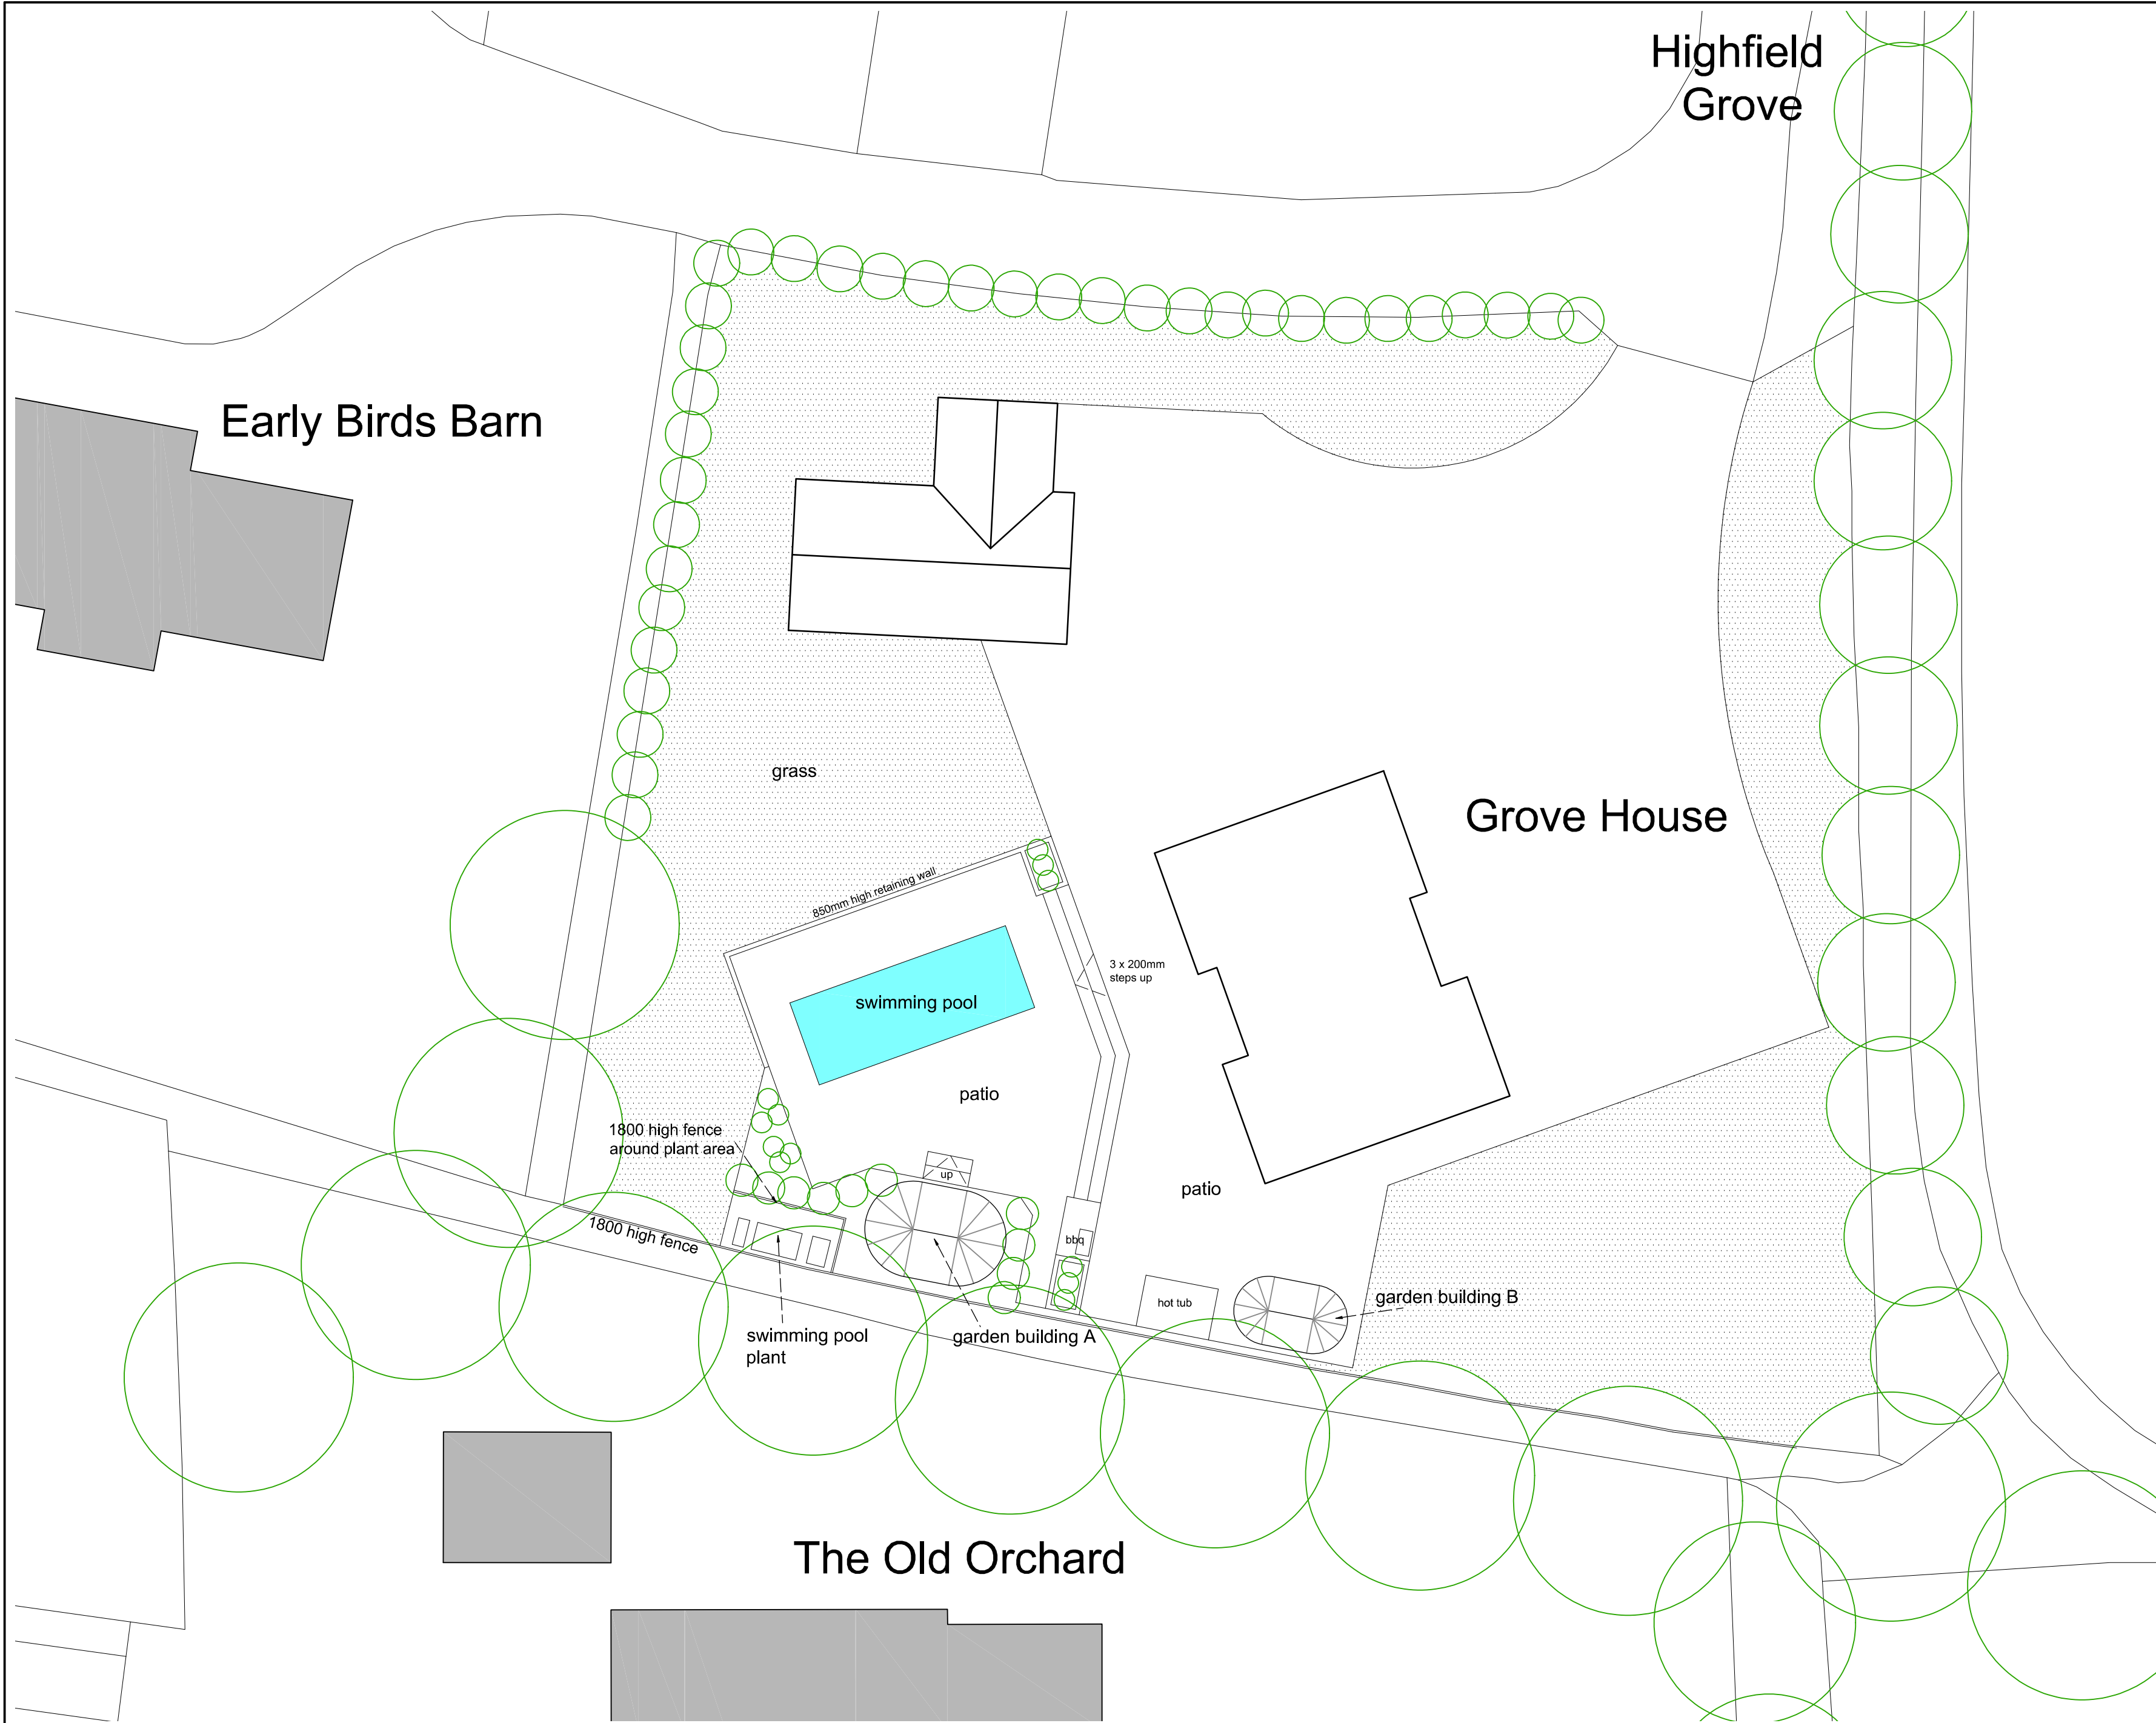


Project	PROPOSED SWIMMING POOL, GARDEN BUILDINGS, POOL PLANT CUPD BEHIND FENCE AT GROVE HOUSE, HIGHFIELD GROVE, BARKWAY, HERTS SG8 8DW		
Client	MR ROBERT LYNCH		
Drawing	PROPOSED SITE PLAN		
Scale	1:200 @ A2	Drawn	
Checked		Date	Oct 24
Drawing No.	LYN/24/01		
This drawing and design is copyright and must not be reproduced in part or in whole without prior written consent. Contractors must verify all dimensions on site before commencing work			