



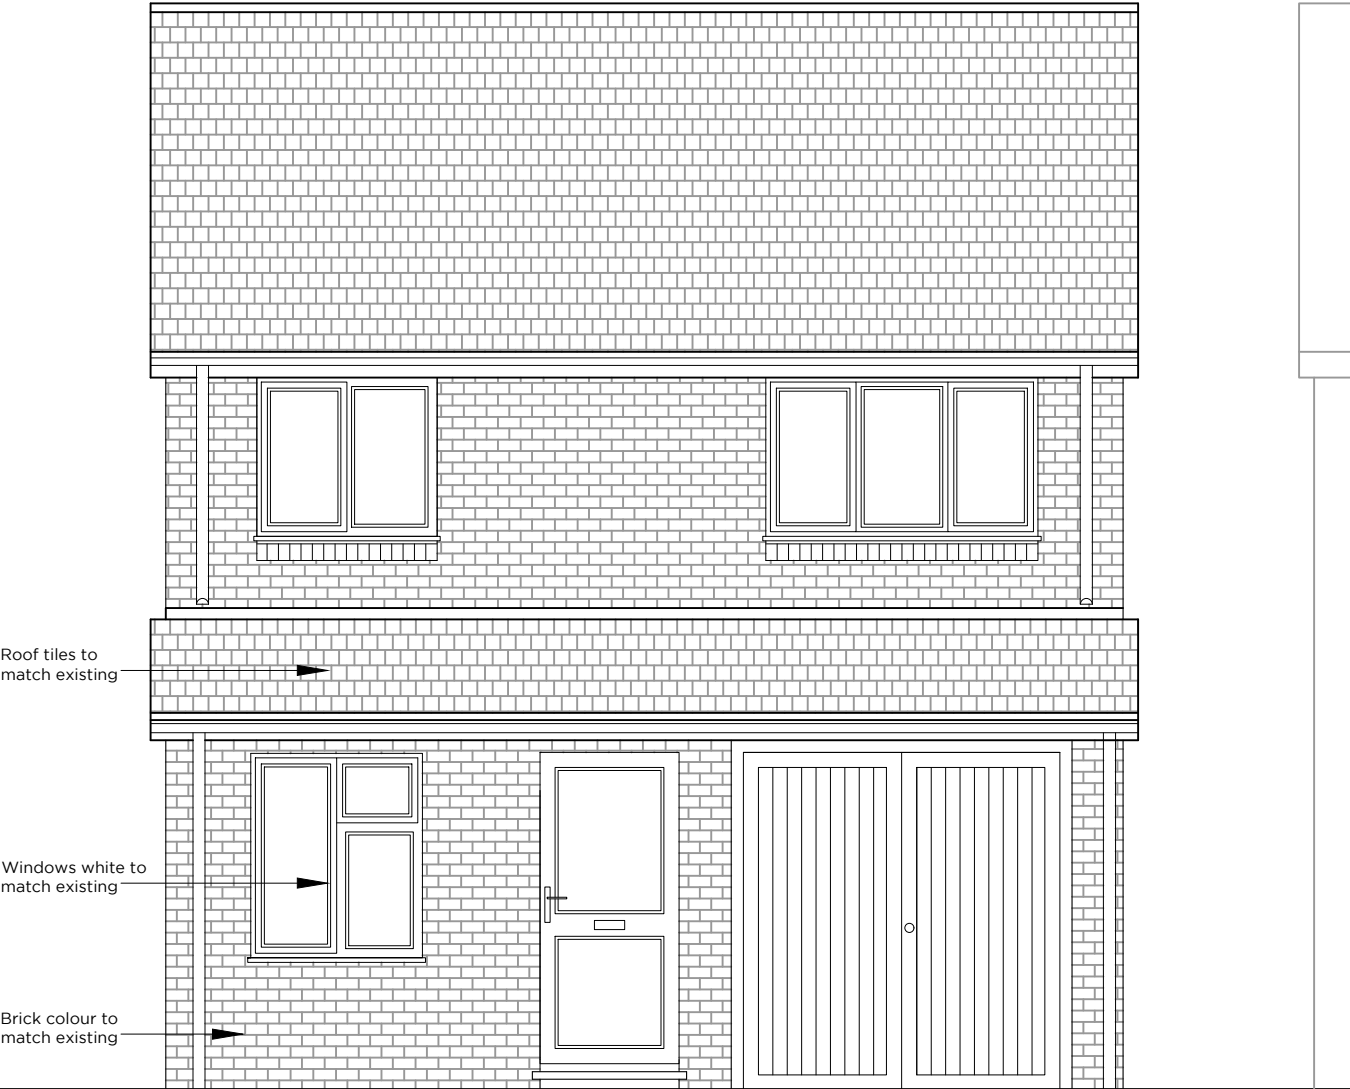

PROPOSED FRONT ELEVATION

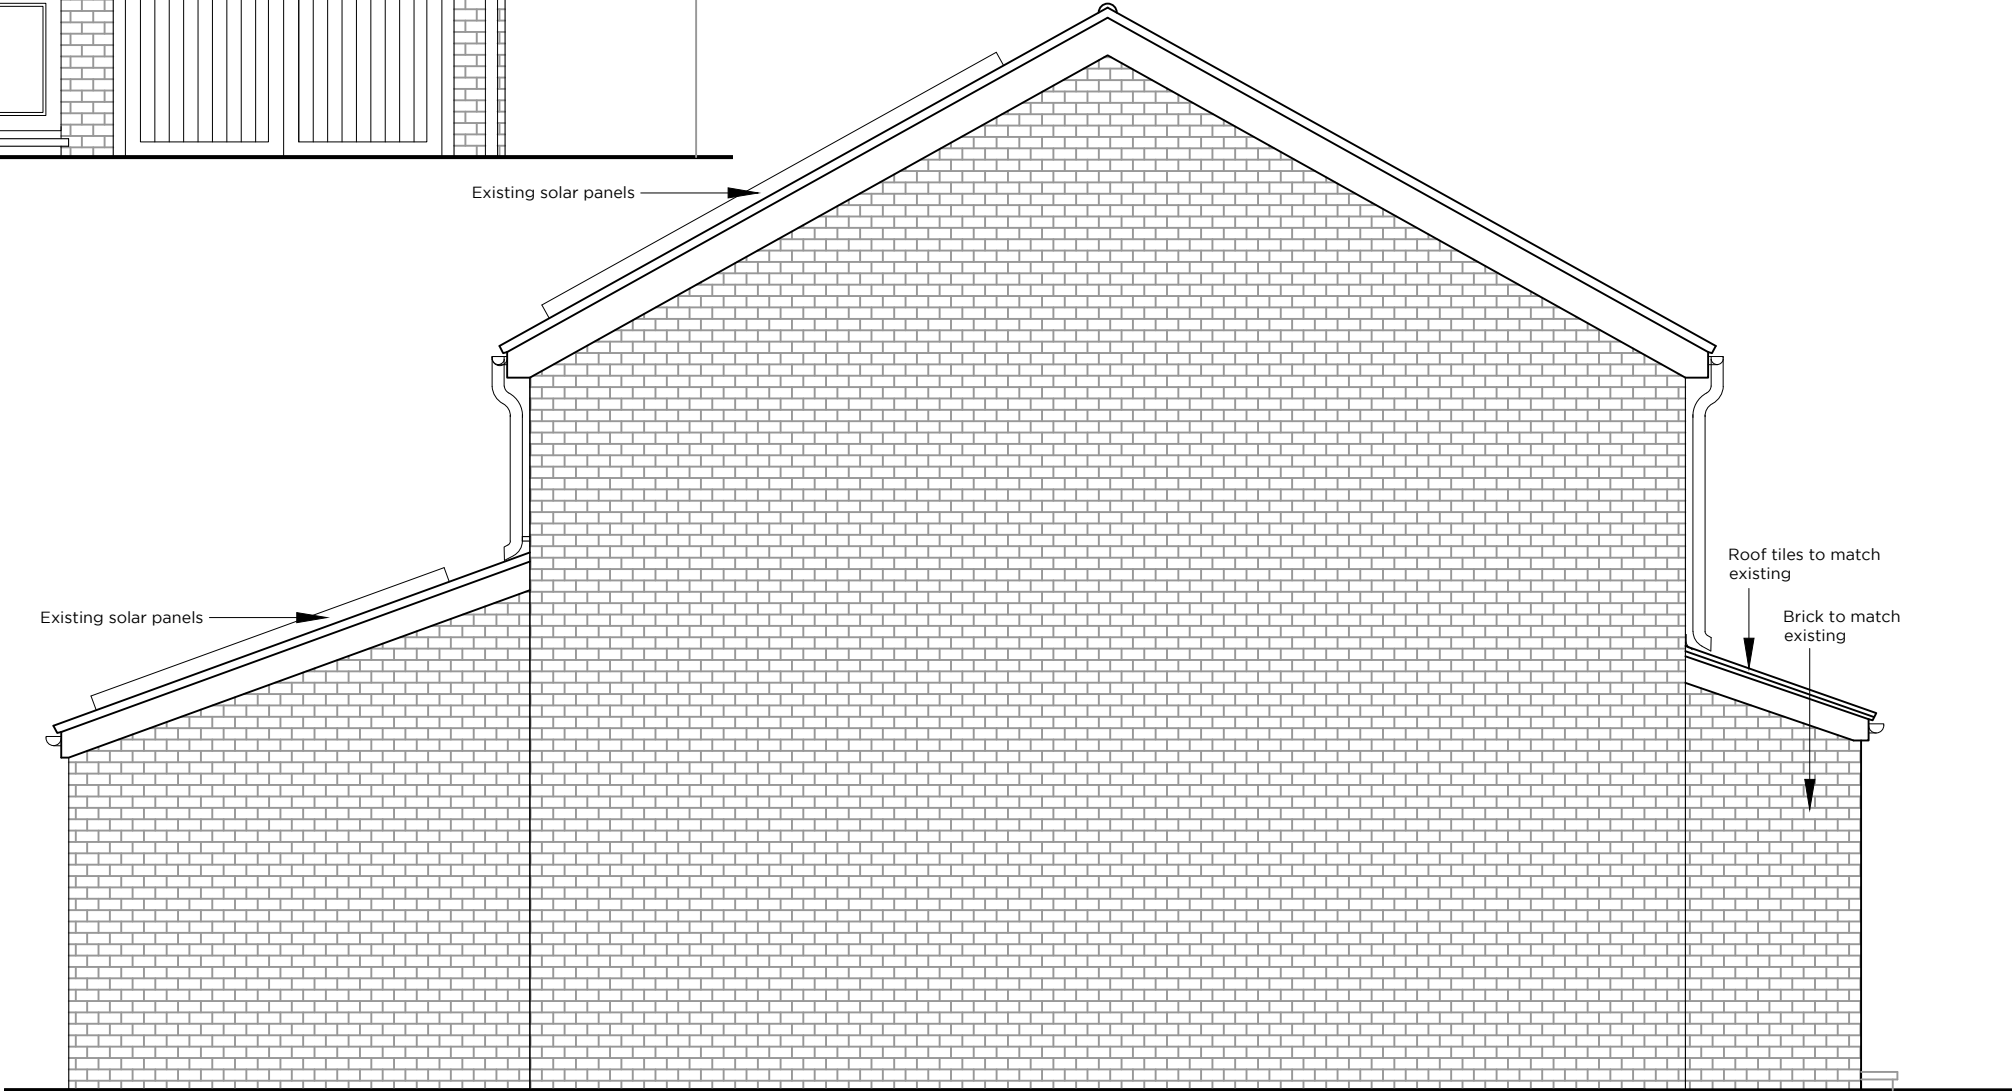

PROPOSED SIDE ELEVATION

Rev	Date	Description	By

Project
FRONT EXTENSION

Location
34 GRANGE CLOSE,
HITCHIN,
HERTFORDSHIRE,
SG4 9HD

Drawing
PROPOSED ELEVATIONS

Scale	Status	Date	Drawn	Checked
1:50 @ A3	PLANNING	MAR '25	LB	LB

Drawing No
1101/PL/07

SOSA

ARCHITECTS

9 CHURCH LANE,
NORTHAW VILLAGE
POTTERS BAR, EN6 4NX

T | 07494 535 787
T | 07494 535 782
E | admin@sosaarchitects.com

ARB & RIBA REGISTERED