




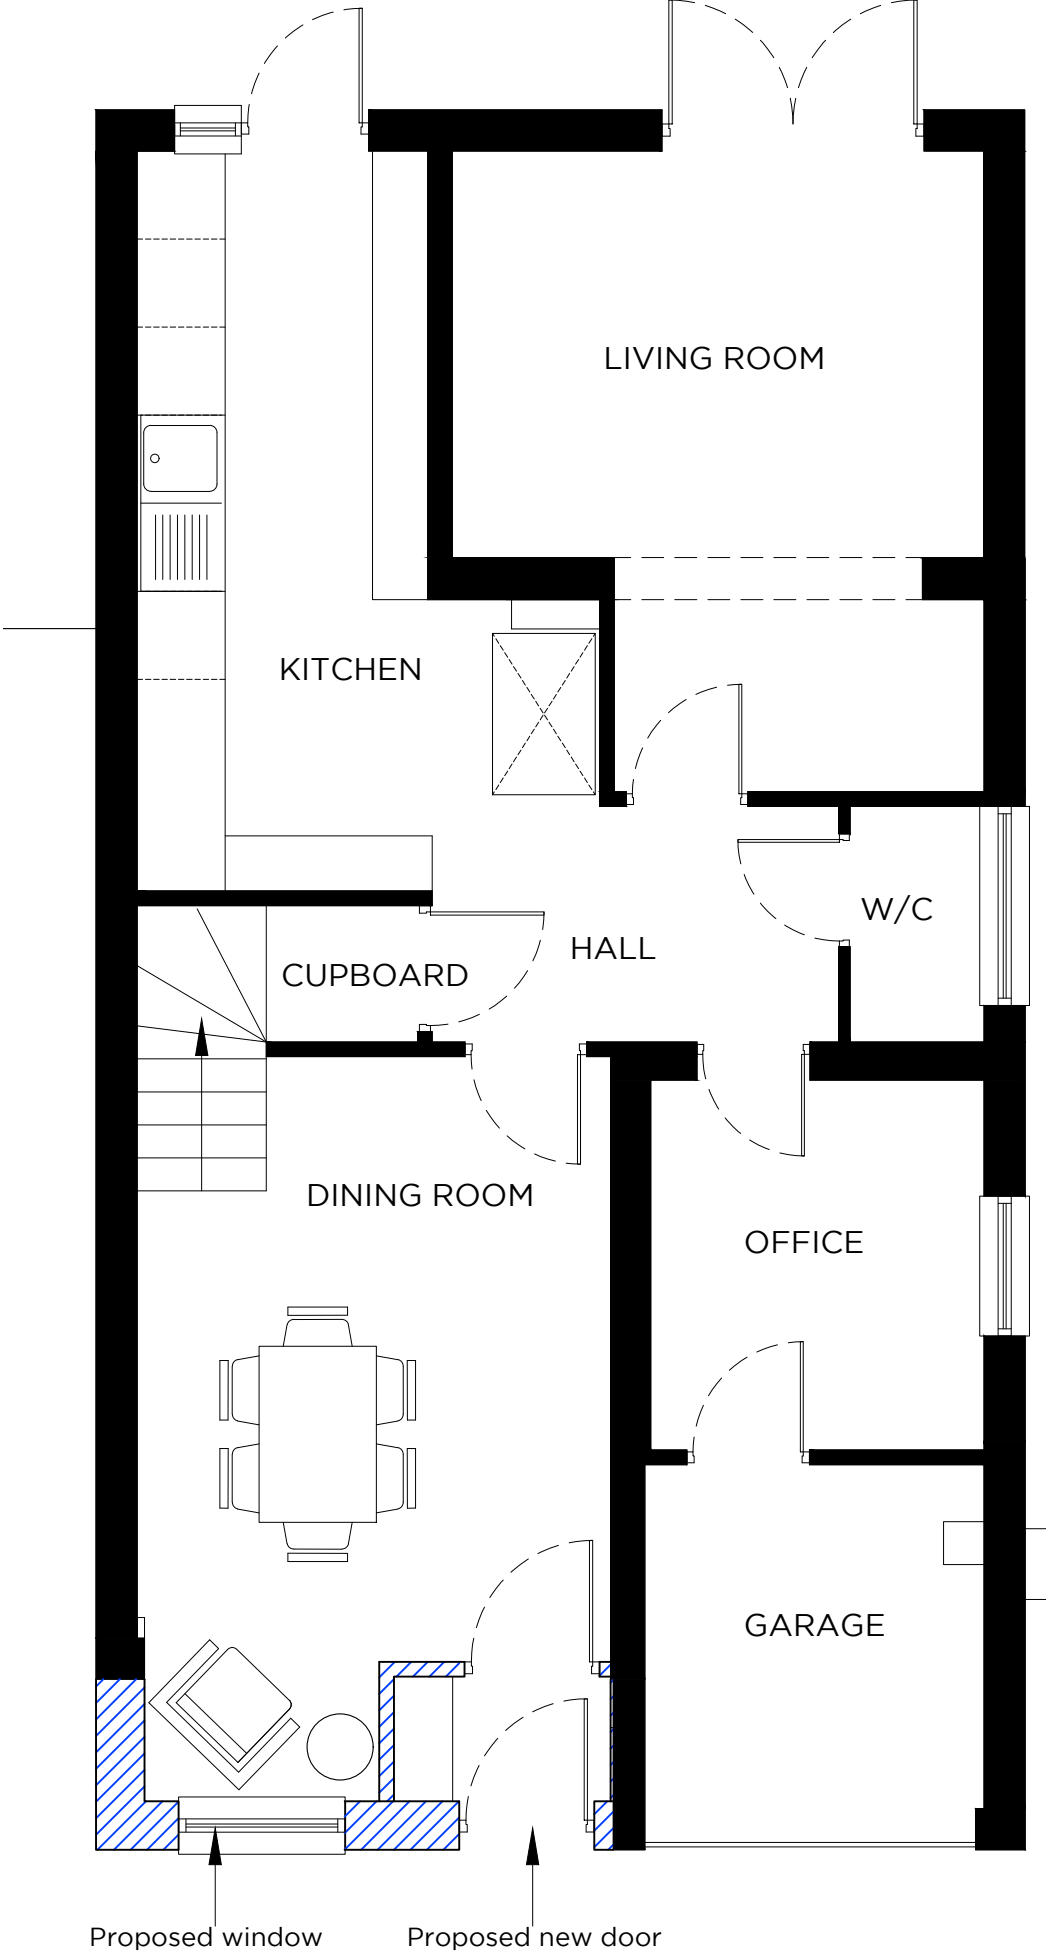

PROPOSED GROUND FLOOR PLAN

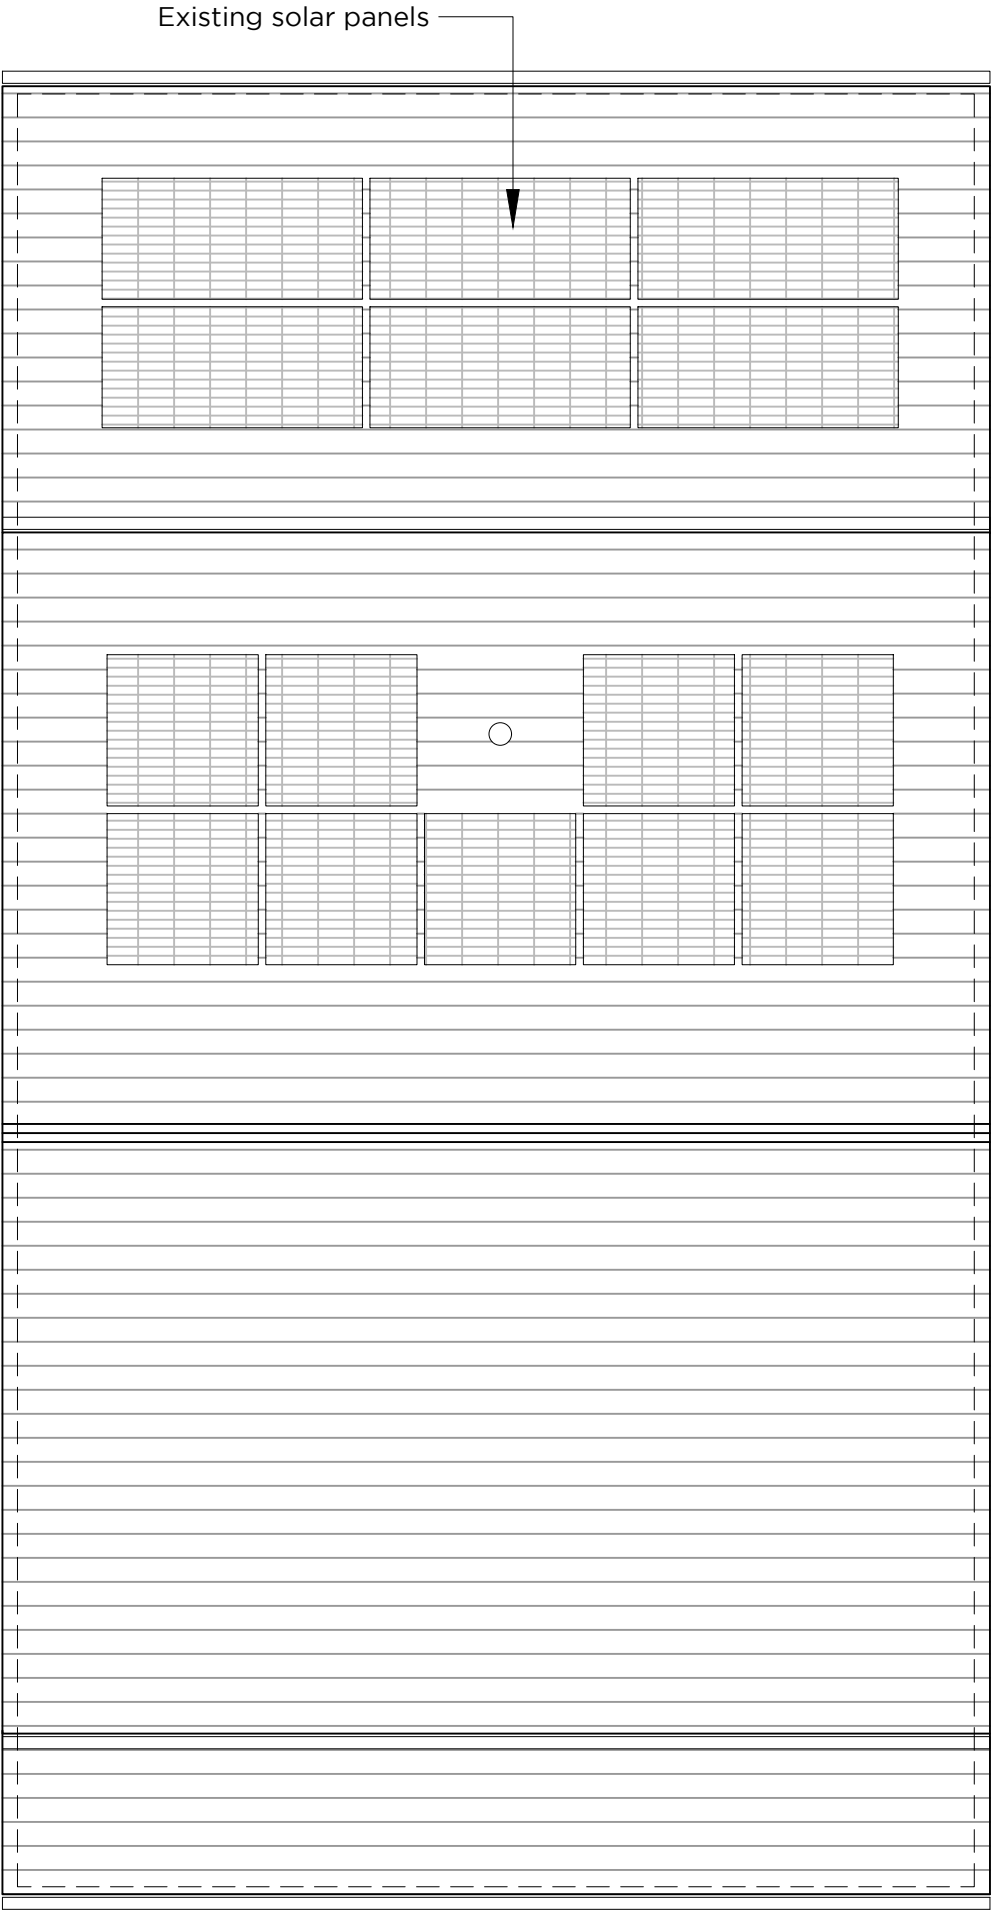

PROPOSED ROOF PLAN

 

This drawing is the copyright of SOSA Architects Ltd. It is for PLANNING purposes only and may not be reproduced in whole or in part without permission. The content is subject to full site survey and H&S risk assessment.

Rev	Date	Description	By
Project			
FRONT EXTENSION			
Location			
34 GRANGE CLOSE, HITCHIN, HERTFORDSHIRE, SG4 9HD			
Drawing			
PROPOSED GROUND FLOOR & ROOF PLAN			
Scale			
1:50 @ A3	Status	Date	Drawn
	PLANNING	MAR '25	LB
Checked			
LB			
Drawing No			
1101/PL/06			
SOSA ARCHITECTS			
9 CHURCH LANE, NORTHAW VILLAGE POTTERS BAR, EN6 4NX			
T 07494 535 787 E admin@sosaarchitects.com			
ARB & RIBA REGISTERED			