


Key


Boundary line



EXISTING FRONT ELEVATION

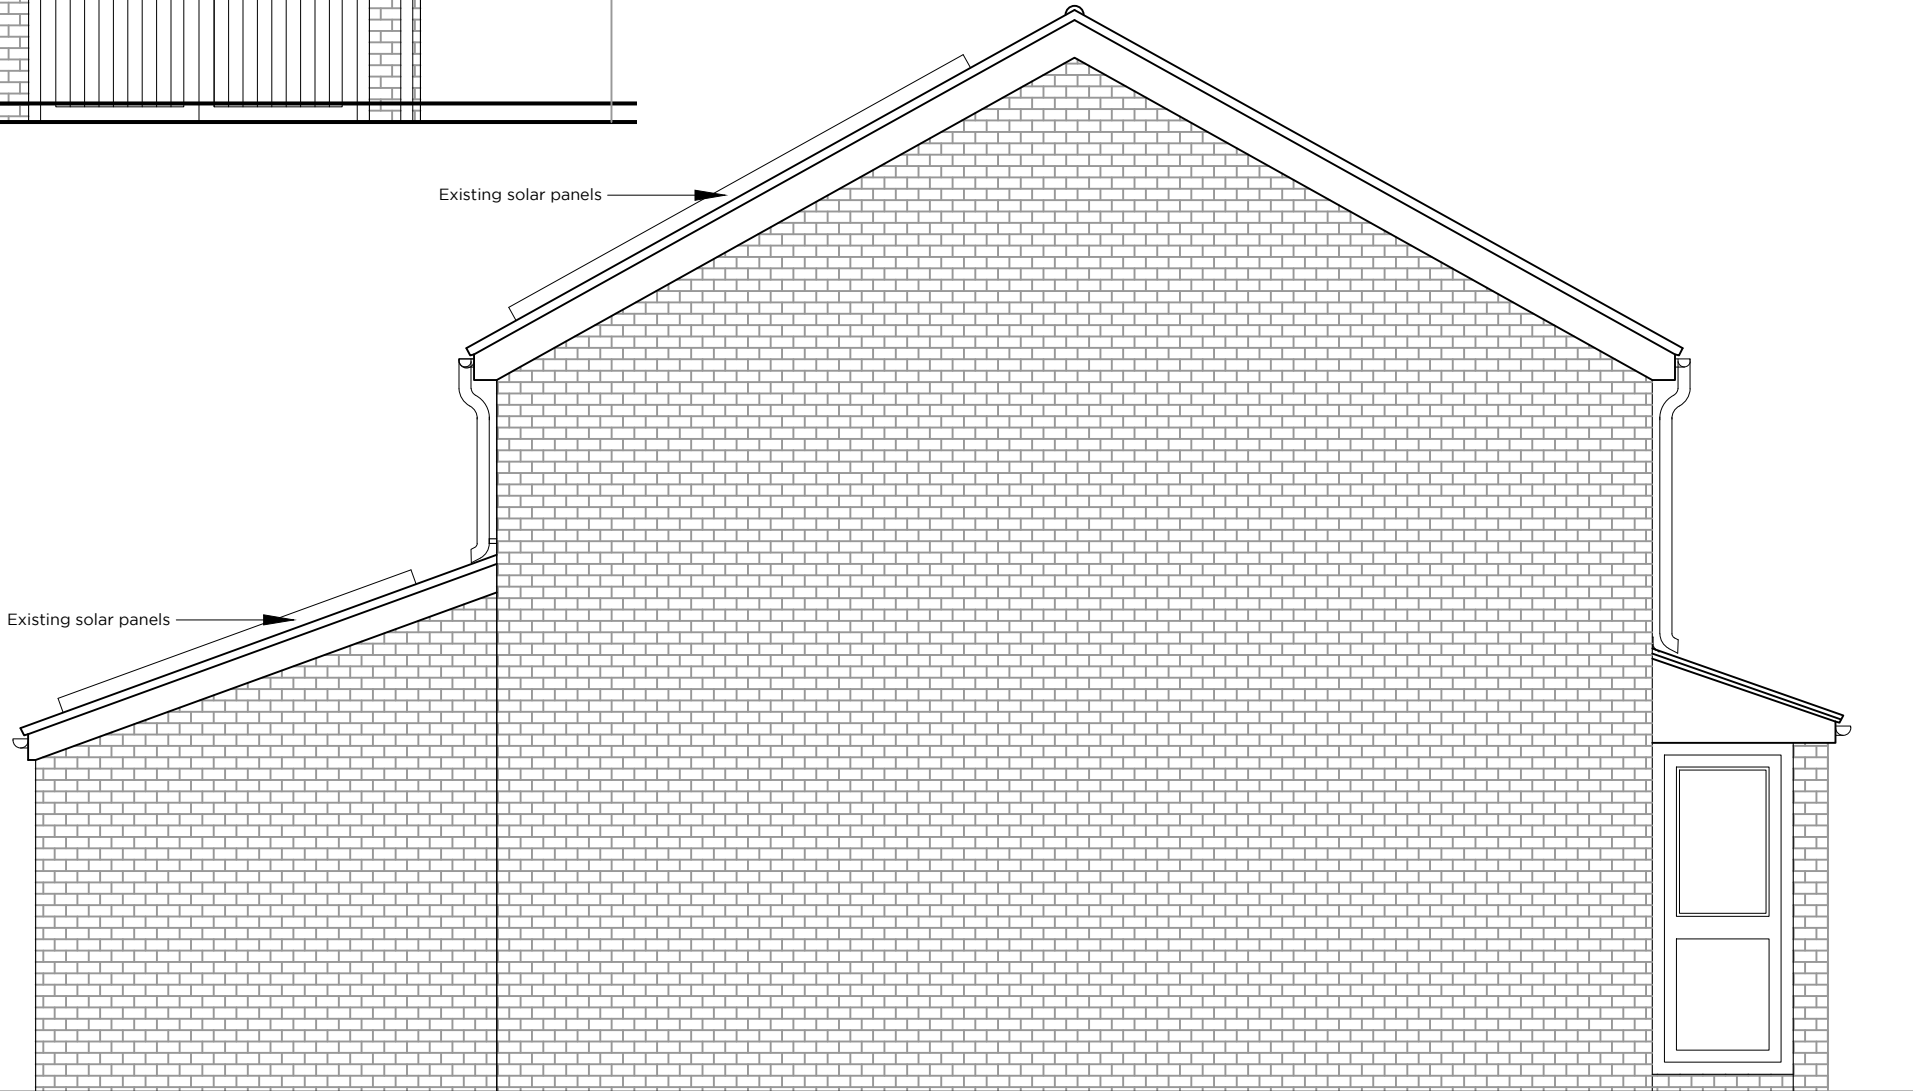

EXISTING SIDE ELEVATION

 

Rev	Date	Description	By
Client			
EXTENSION			

Project
34 GRANGE CLOSE,
HITCHIN,
HERTFORDSHIRE,
SG4 9HD

Drawing
EXISTING ELEVATIONS

Scale	Status	Date	Drawn	Checked
1:100 @ A3	PLANNING	MAR '25	LB	LB

Drawing No
1085/PL/05

SOSA
ARCHITECTS

9 CHURCH LANE,
NORTHAW VILLAGE
POTTERS BAR, EN6 4NX
T | 07494 535 787
E | admin@sosaarchitects.com
ARB & RIBA REGISTERED