




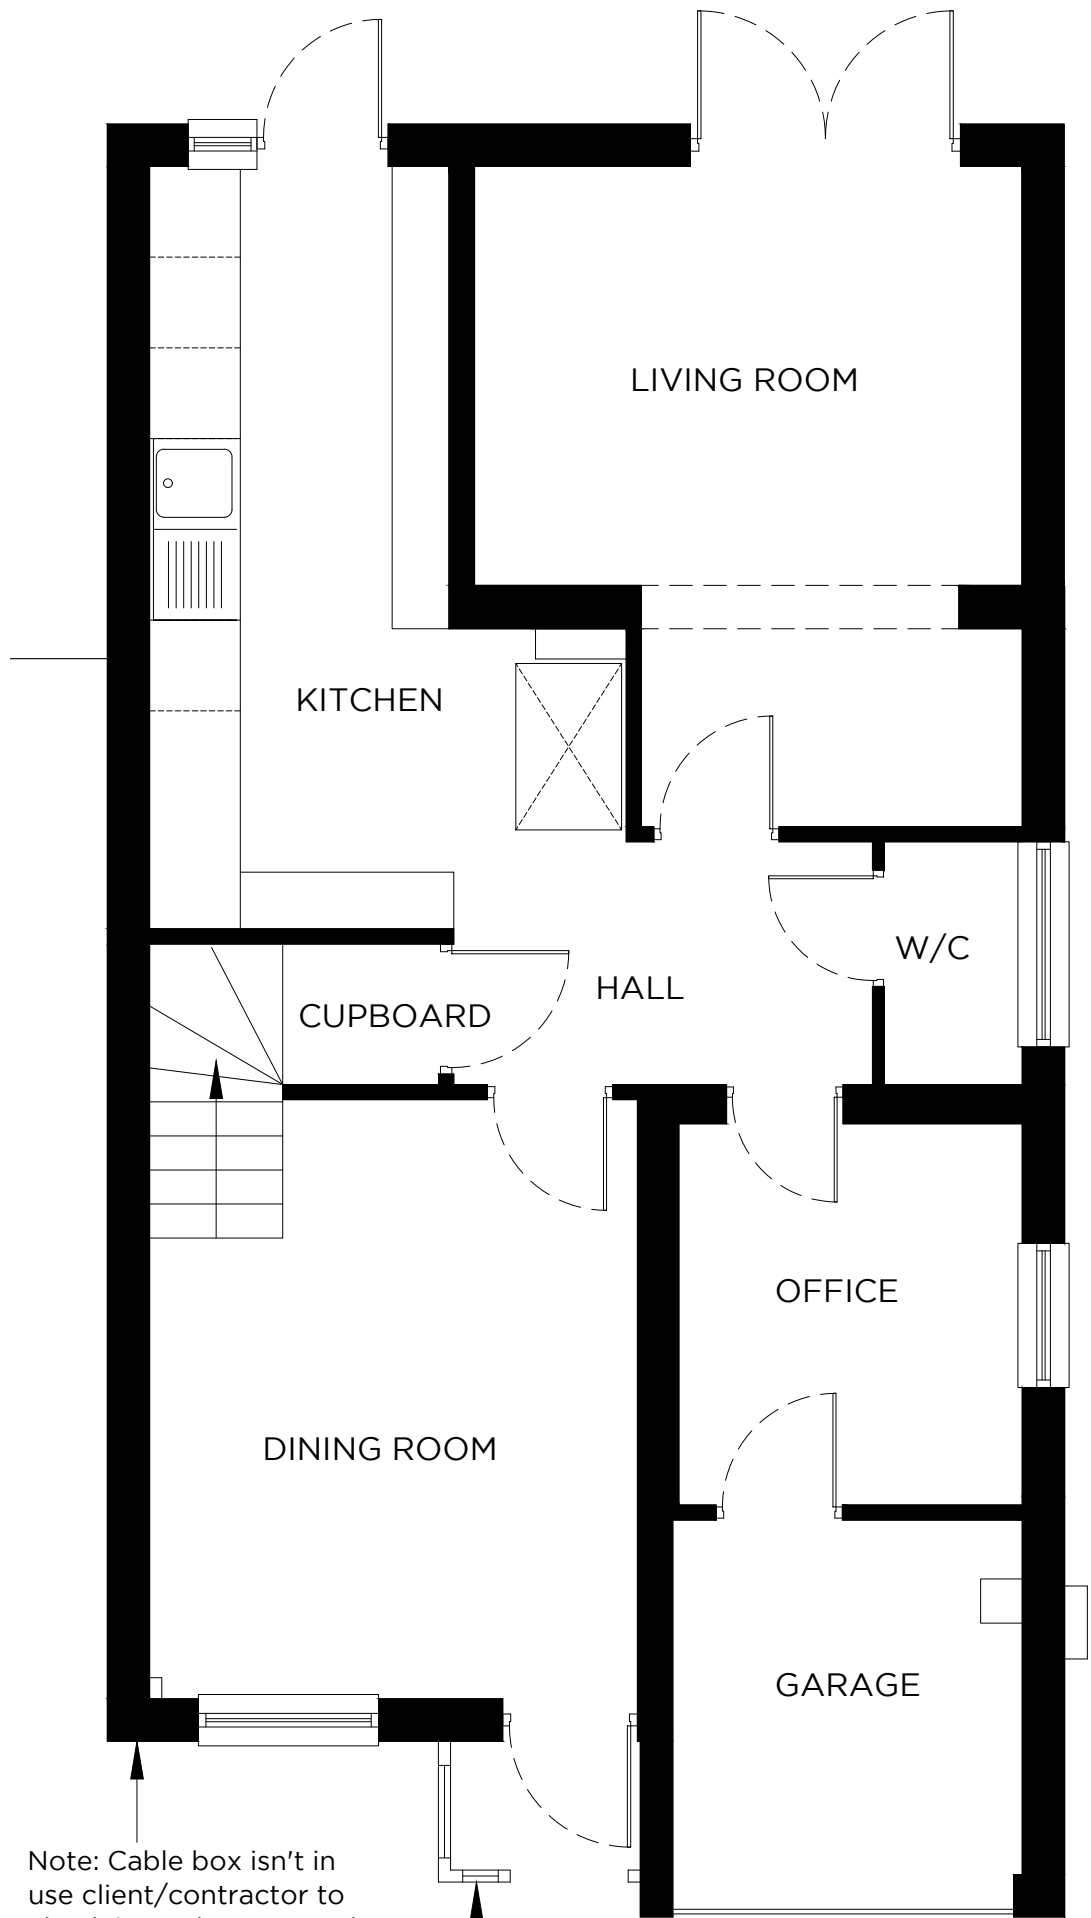

EXISTING GROUND FLOOR PLAN

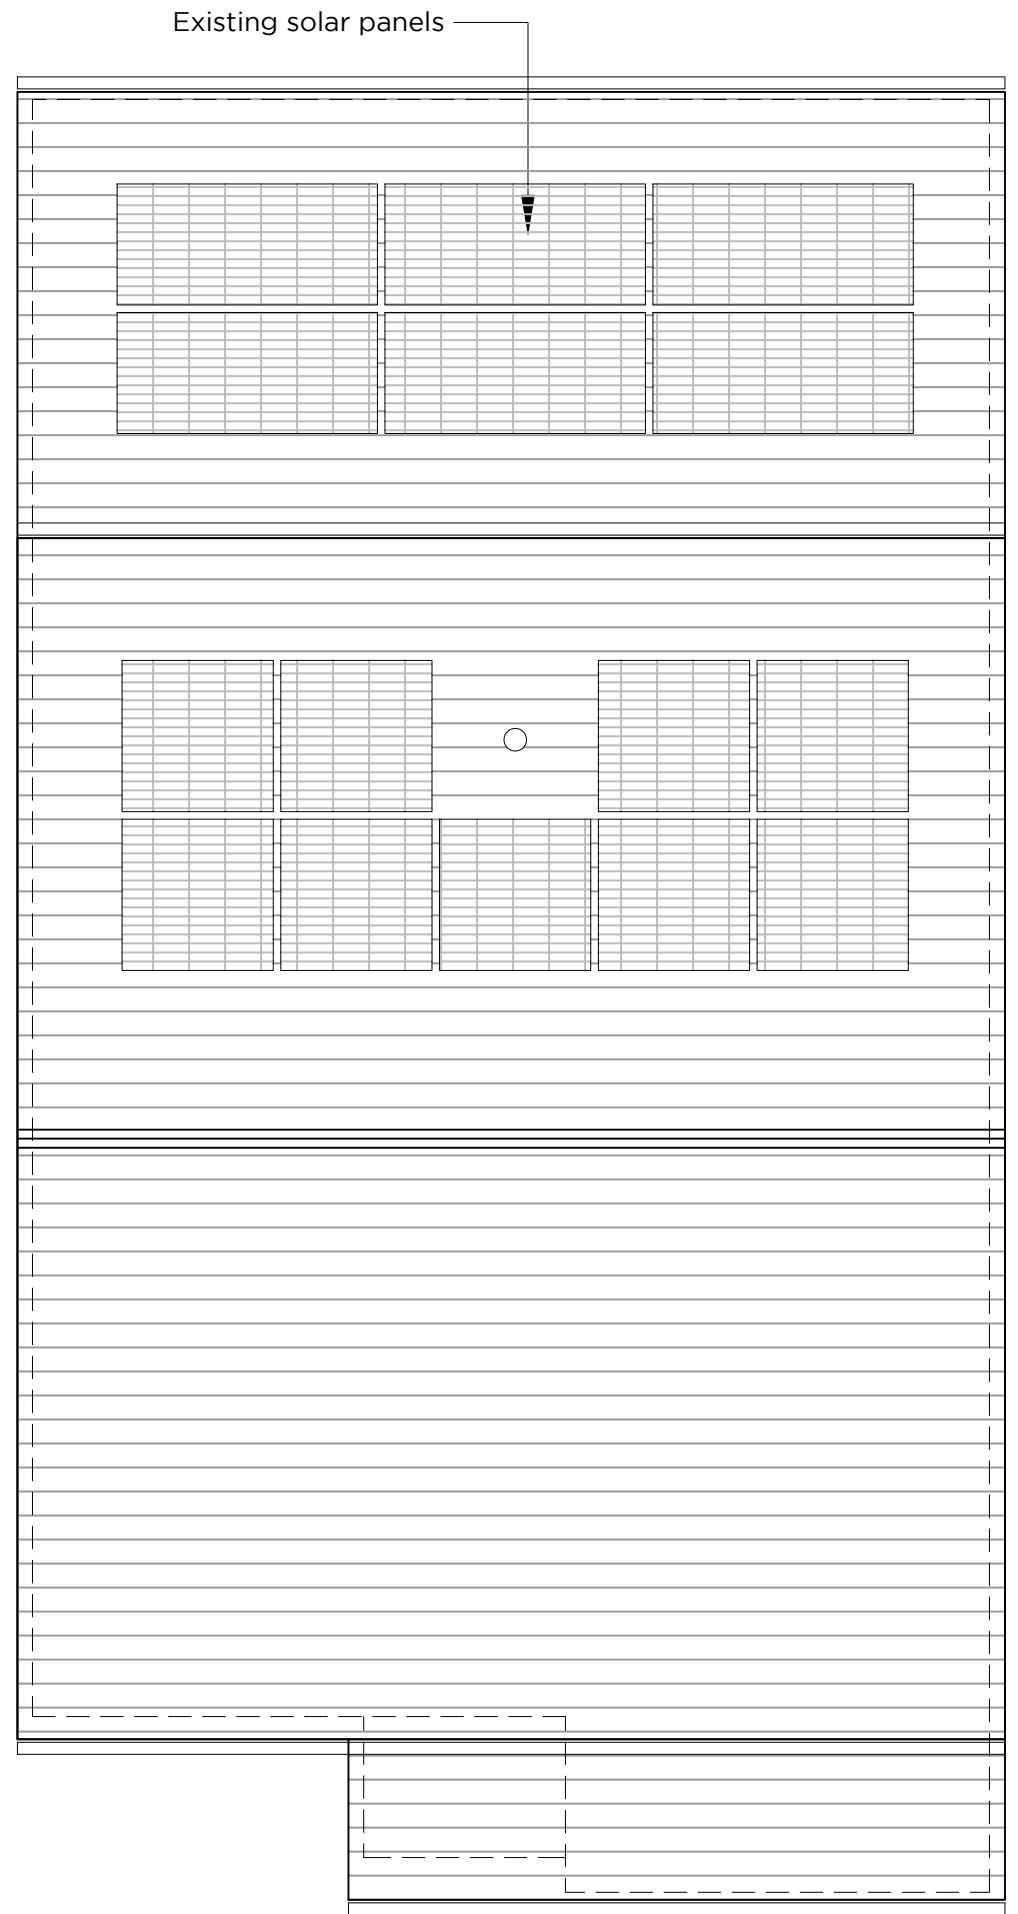

EXISTING ROOF PLAN

 

This drawing is the copyright of SOSA Architects Ltd. It is for PLANNING purposes only and may not be reproduced in whole or in part without permission. The content is subject to full site survey and H&S risk assessment.

Rev	Date	Description	By
Project			
FRONT EXTENSION			
Location			
34 GRANGE CLOSE, HITCHIN, HERTFORDSHIRE, SG4 9HD			
Drawing			
EXISTING GROUND FLOOR PLAN & ROOF PLAN			
Scale	Status	Date	Drawn
1:50 @ A3	PLANNING	MAR '25	LB
Drawing No			
1101/PL/04			

SOSA

ARCHITECTS

9 CHURCH LANE,
NORTHAW VILLAGE
POTTERS BAR, EN6 4NX

T | 07494 535 787
E | admin@sosaarchitects.com

ARB & RIBA REGISTERED