



This drawing is the copyright of SOSA Architects Ltd. It is for PLANNING purposes only and may not be reproduced in whole or in part without permission. The content is subject to full site survey and H&S risk assessment.

Key
 Boundary line

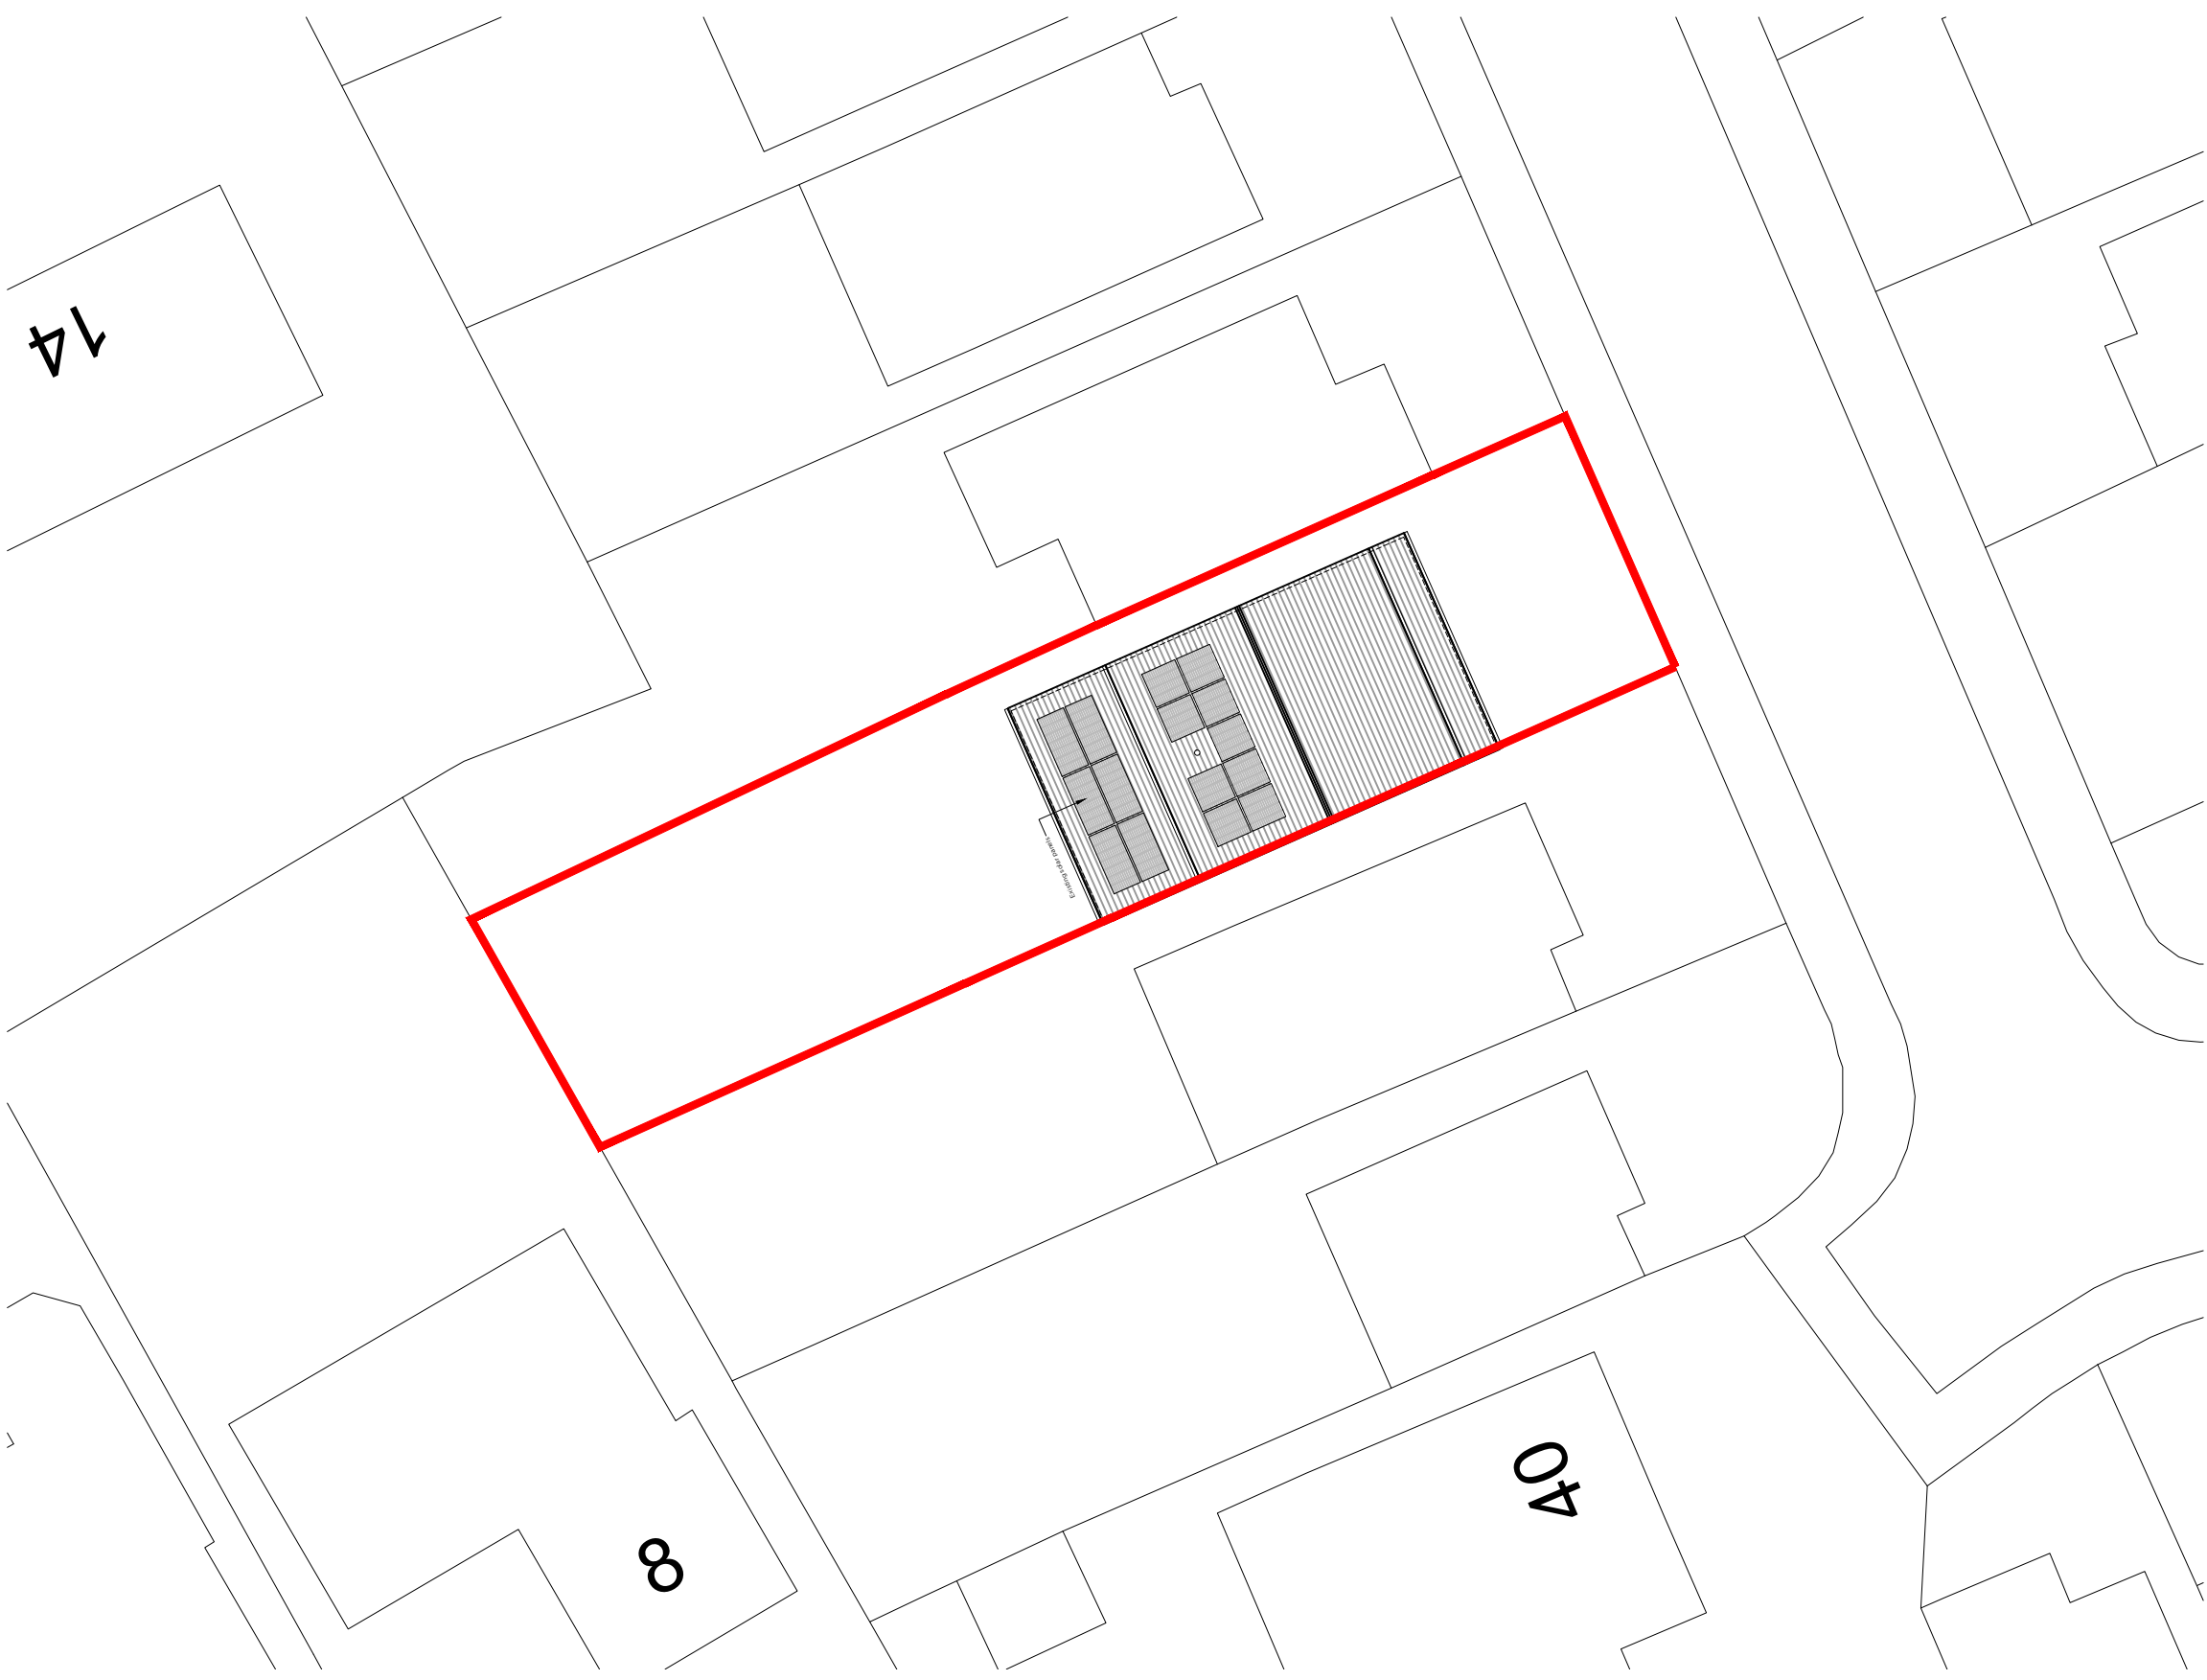

PROPOSED SITE PLAN @ 1:200 SCALE

 

Rev	Date	Description	By
-----	------	-------------	----

Project
FRONT EXTENSION

Location
34 GRANGE CLOSE,
HITCHIN,
HERTFORDSHIRE,
SG4 9HD

Drawing
PROPOSED SITE PLAN

Scale	Status	Date	Drawn	Checked
-------	--------	------	-------	---------

Drawing No
1085/PL/02



9 CHURCH LANE,
NORTHAW VILLAGE,
POTTERS BAR, EN6 4NX

T | 07494 535 787
T | 07494 535 782
E | admin@sosaarchitects.com

ARB & RIBA REGISTERED