




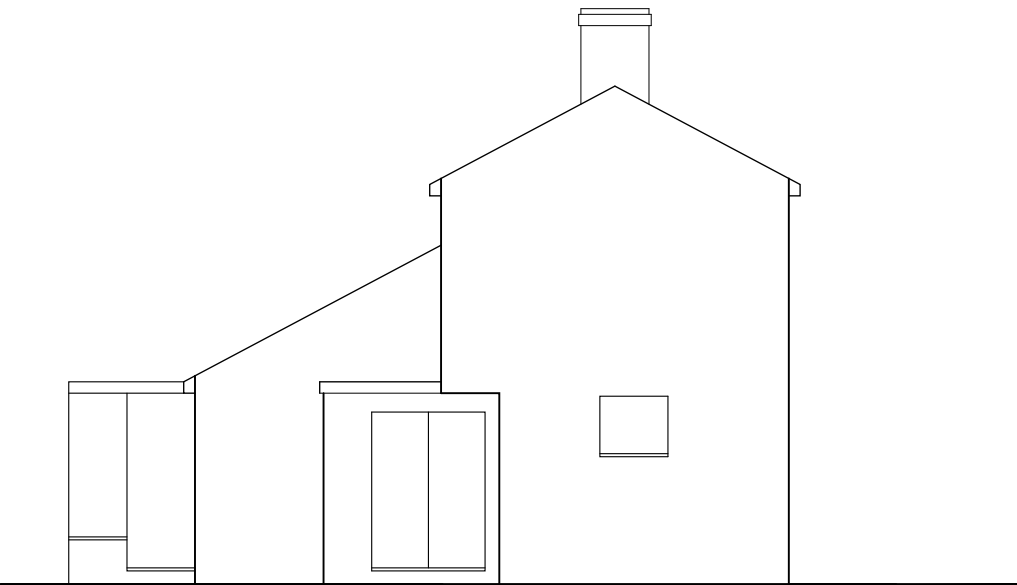


NORTH ELEVATION 1:100

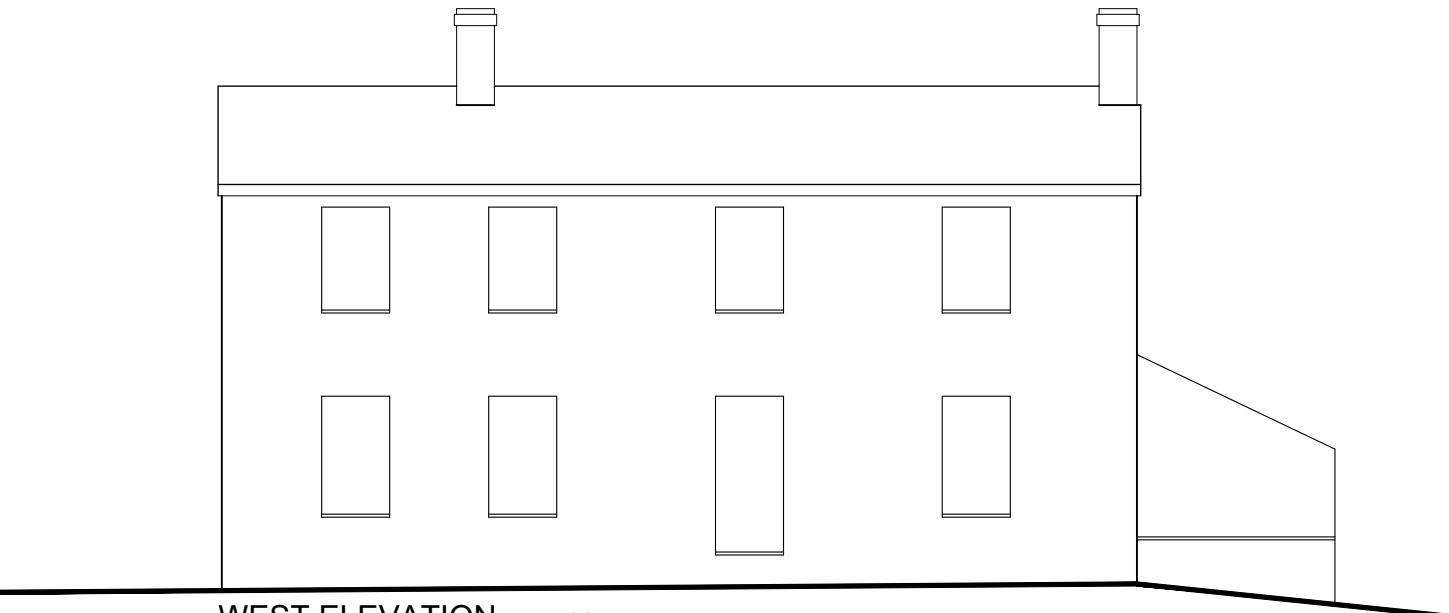


WEST ELEVATION 1:100

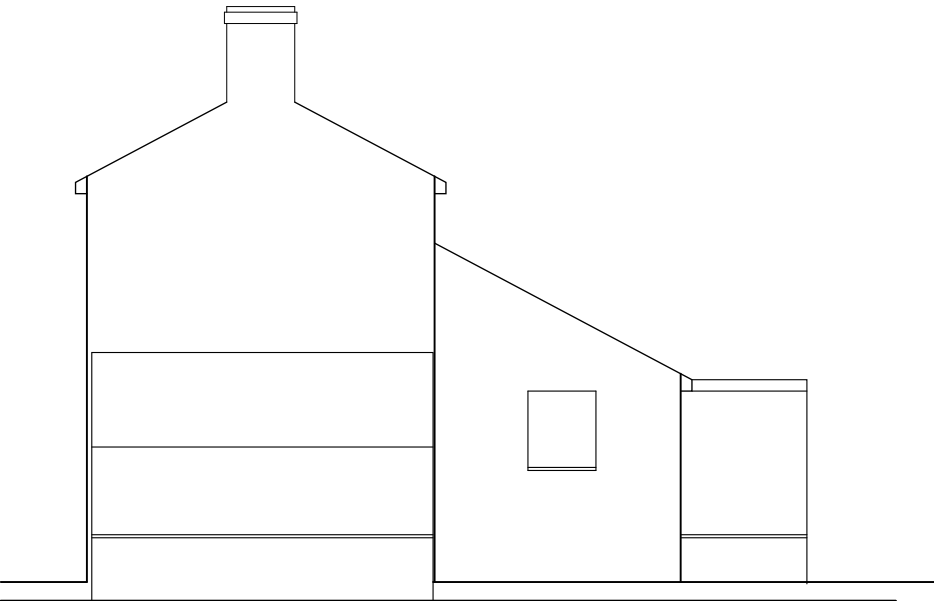


SOUTH ELEVATION 1:100

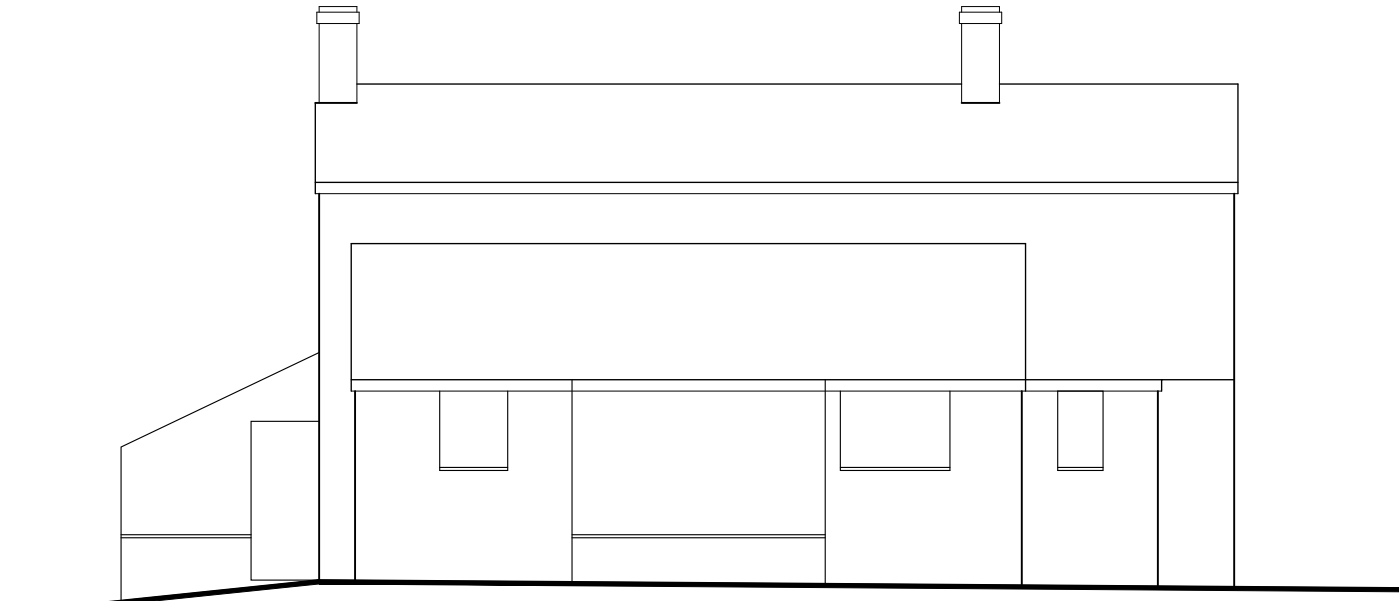


EAST ELEVATION 1:100

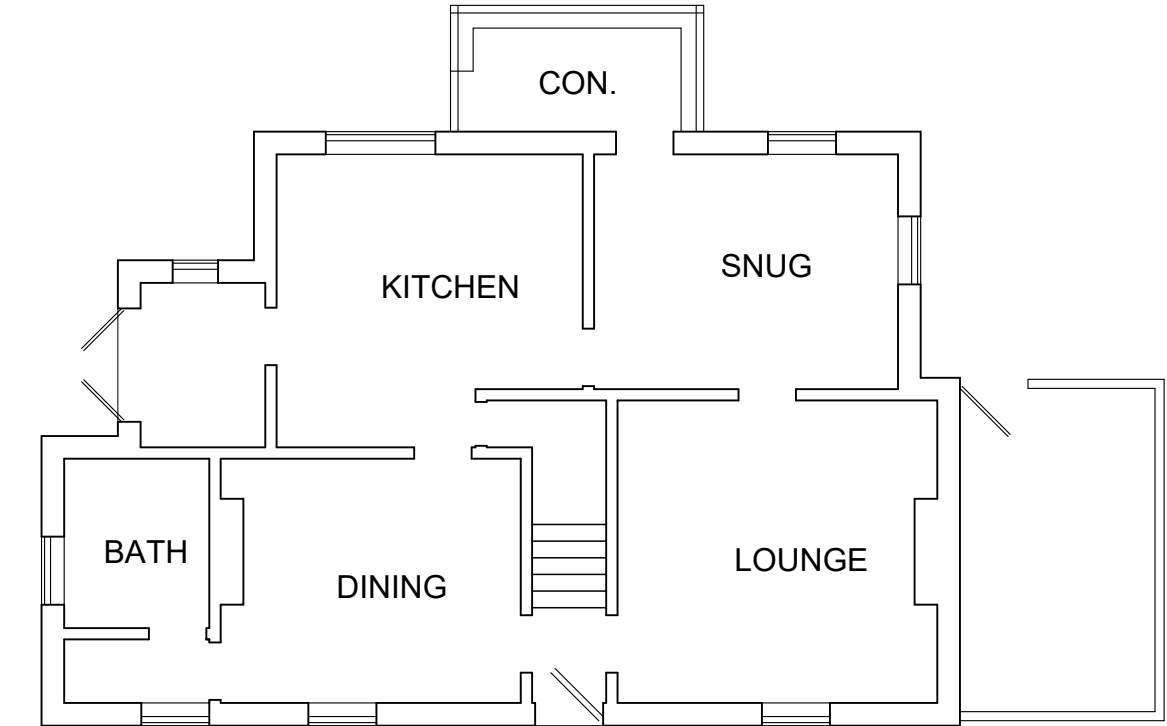

GROUND FLOOR 1:100

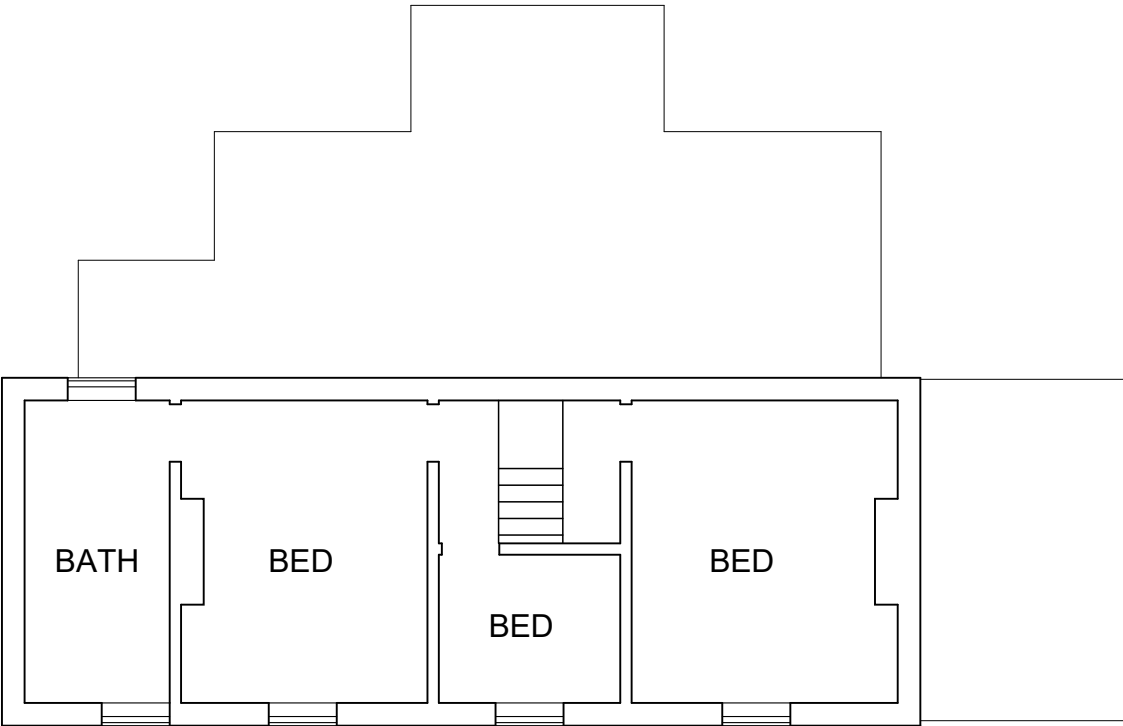

FIRST FLOOR 1:100

 

REV: DATE: DESCRIPTION:
~~DO NOT SCALE THESE DRAWINGS. USE WRITTEN DIMENSIONS ONLY.~~
ALL DIMENSIONS TO BE CHECKED ON SITE PRIOR TO COMMENCEMENT OF WORK.



HILLCREST AS EXISTING

HILLCREST & TUSOCKS
THE CAUSEWAY
THERFIELD

DATE: OCT 23	SCALE @ A3: 1:100	REVISION
DRAWING NO. 478.16		