



This drawing is copyright and can not be copied or reproduced or altered, no extracts or any elements of this drawing or supporting information unless written consent has been obtained first.
DO NOT SCALE OFF THIS DRAWING
UNLESS FOR PLANNING PURPOSES



REAR ELEVATION
SCALE 1:100


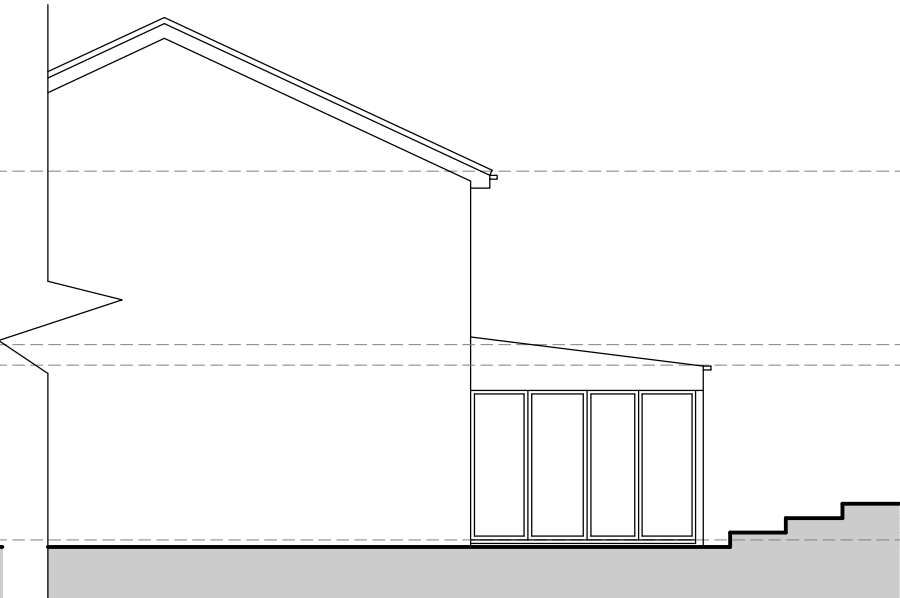


PART SIDE ELEVATION (1)
SCALE 1:100

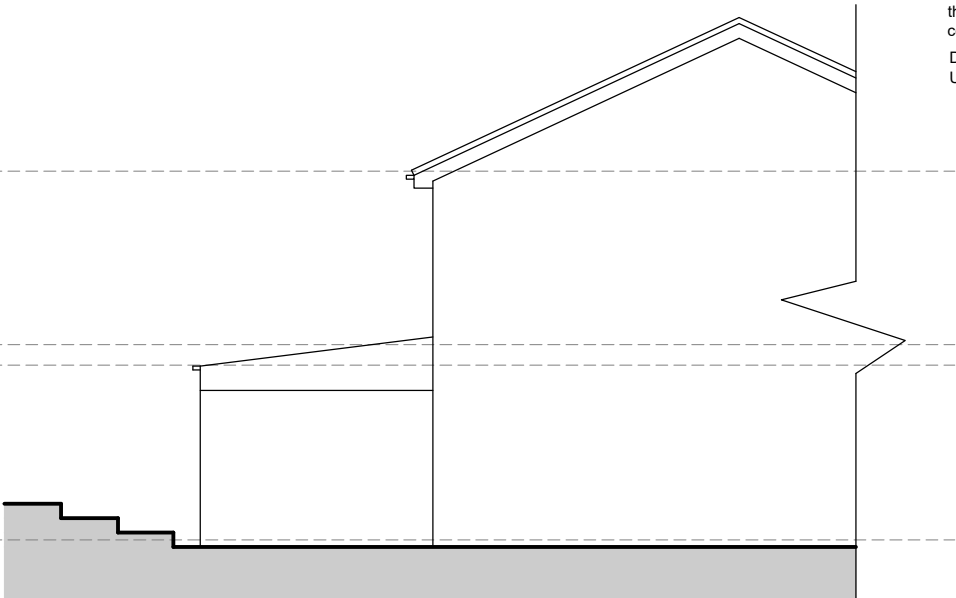


PART SIDE ELEVATION (2)
SCALE 1:100


Scale Bar 1:100

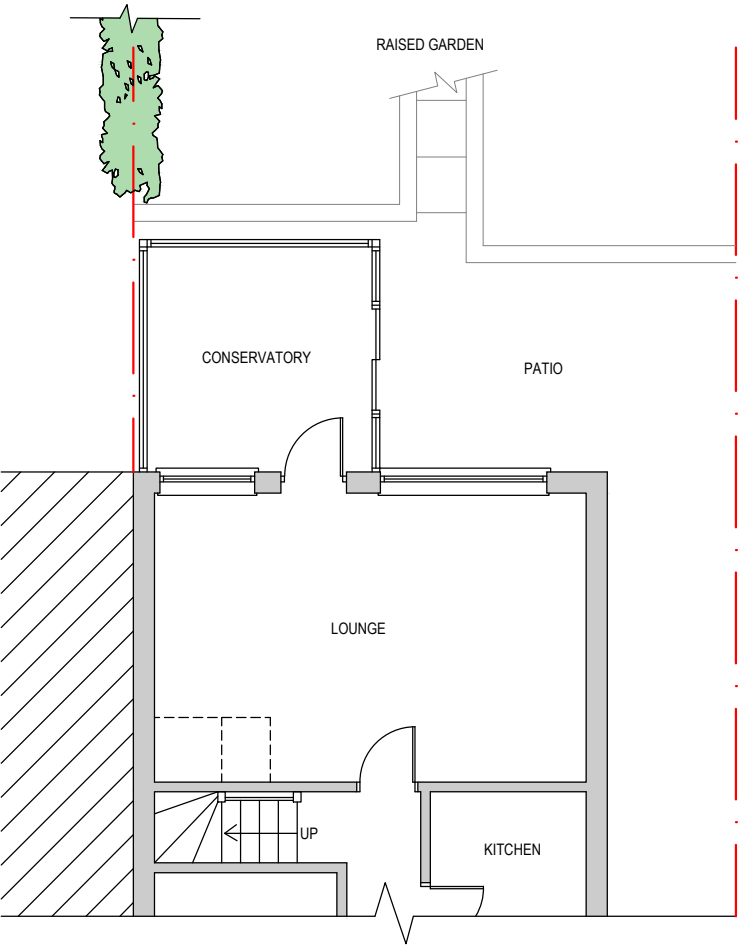 

PART GROUND FLOOR PLAN
SCALE 1:100

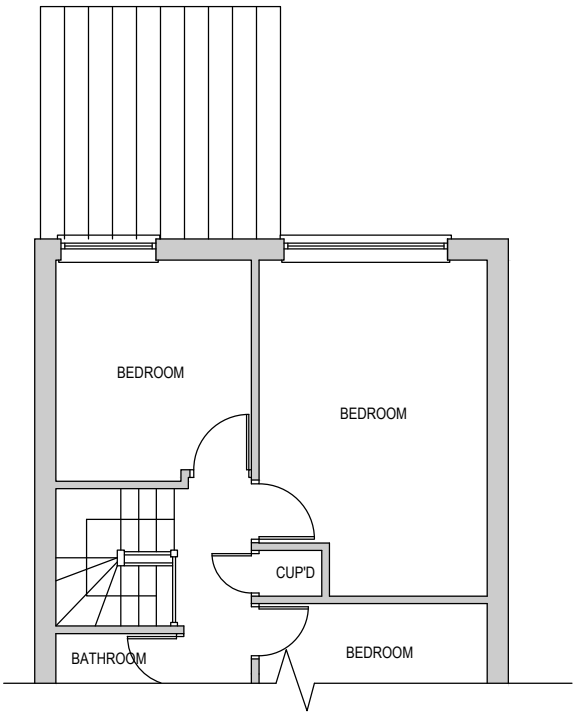

PART FIRST FLOOR PLAN
SCALE 1:100

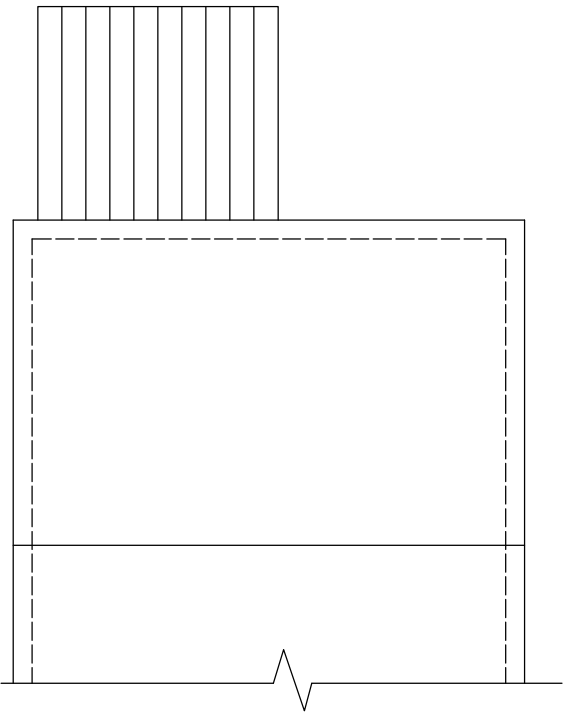

PART ROOF PLAN
SCALE 1:100

REV	DATE	DESCRIPTION
RTM Design Architectural Services Planning & Building Regulation Drawings		
27 St. Andrews Close, Slip End, LU1 4DE M 07979 575 456 E enquiries@rtmdesign.co.uk		
CLIENT MR P HALSEY & MS J VERKROOST		
ADDRESS 31 FOSTER DRIVE HITCHIN HERTFORDSHIRE SG4 9EH		
TITLE PLANNING APPLICATION EXISTING PLANS AND ELEVATIONS		
SCALE - 1:100 @ A3		DATE - JUNE '24
JOB No. 632	DRAWING No. PL_01	REVISION