



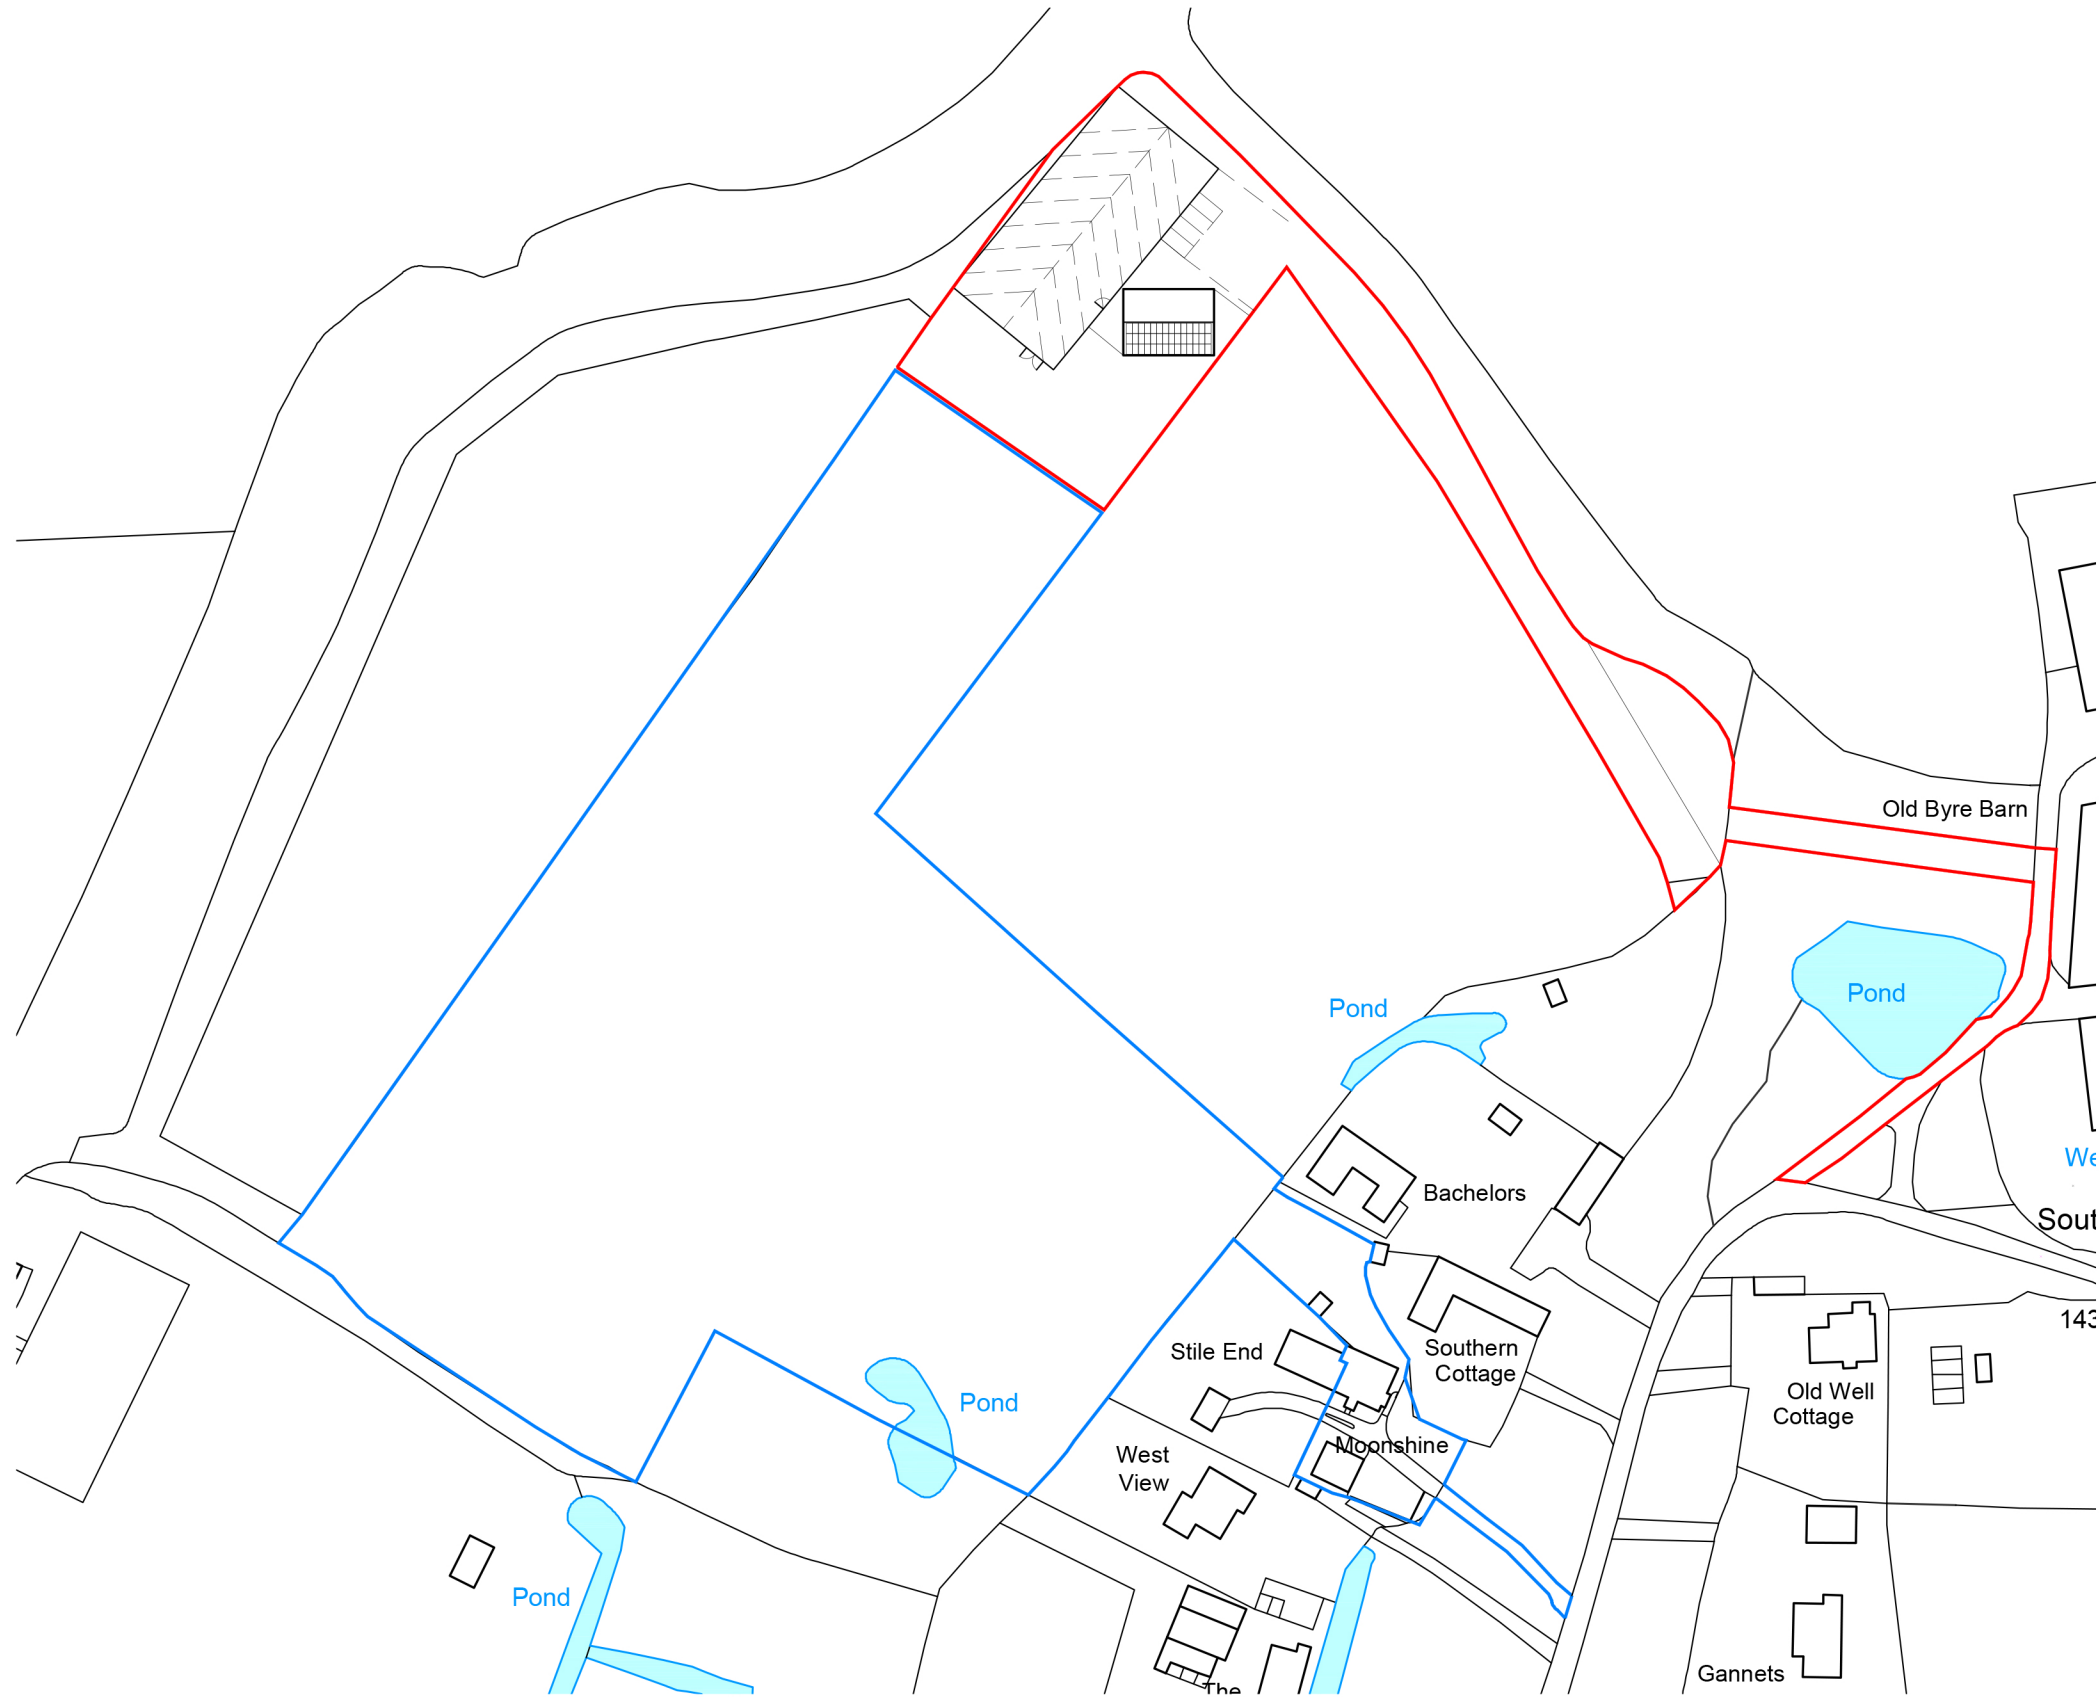

LOCATION PLAN AS PROPOSED
1:1250

SITE PLAN AS PROPOSED
1:200

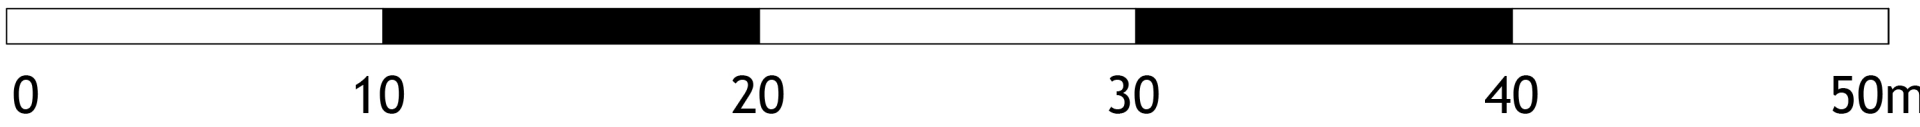

Rev.	DESCRIPTION	DATE

studioKM
CHARTERED ARCHITECTS

Cambridge
Tel: 01223 967 997
The Officers' Mess, Royston Road, Duxford,
Cambridgeshire CB22 4QH

Wells-next-the-Sea:
Tel: 01328 560 760
The Sackhouse, Jicklings Yard,
Wells-next-the-Sea, Norfolk NR23 1AU

Email: info@studioKM.co.uk
www.studiokm.co.uk

RIBA **ARB** Architects Registration Board

Client
MITCHELL
Project Title
MOONSHINE SOUTHERN GREEN RUSHDEN, HERTS. SG9 0SX
Drawing Title
NEW STABLES AND MENAGE LANDSCAPE PLAN

Scale							
1:200, 1:1250 @A1							
Date	Checked by						
July 2025	MF						
Drawing No.	Rev.						
21_125- 10	<table><tr><td>-</td><td></td><td></td></tr><tr><td></td><td></td><td></td></tr></table>	-					
-							

- This drawing is the copyright of **studioKM** -
The drawing must not be reproduced, in whole or in part, or used for the
execution of works without the express permission of **studioKM Architects**.