



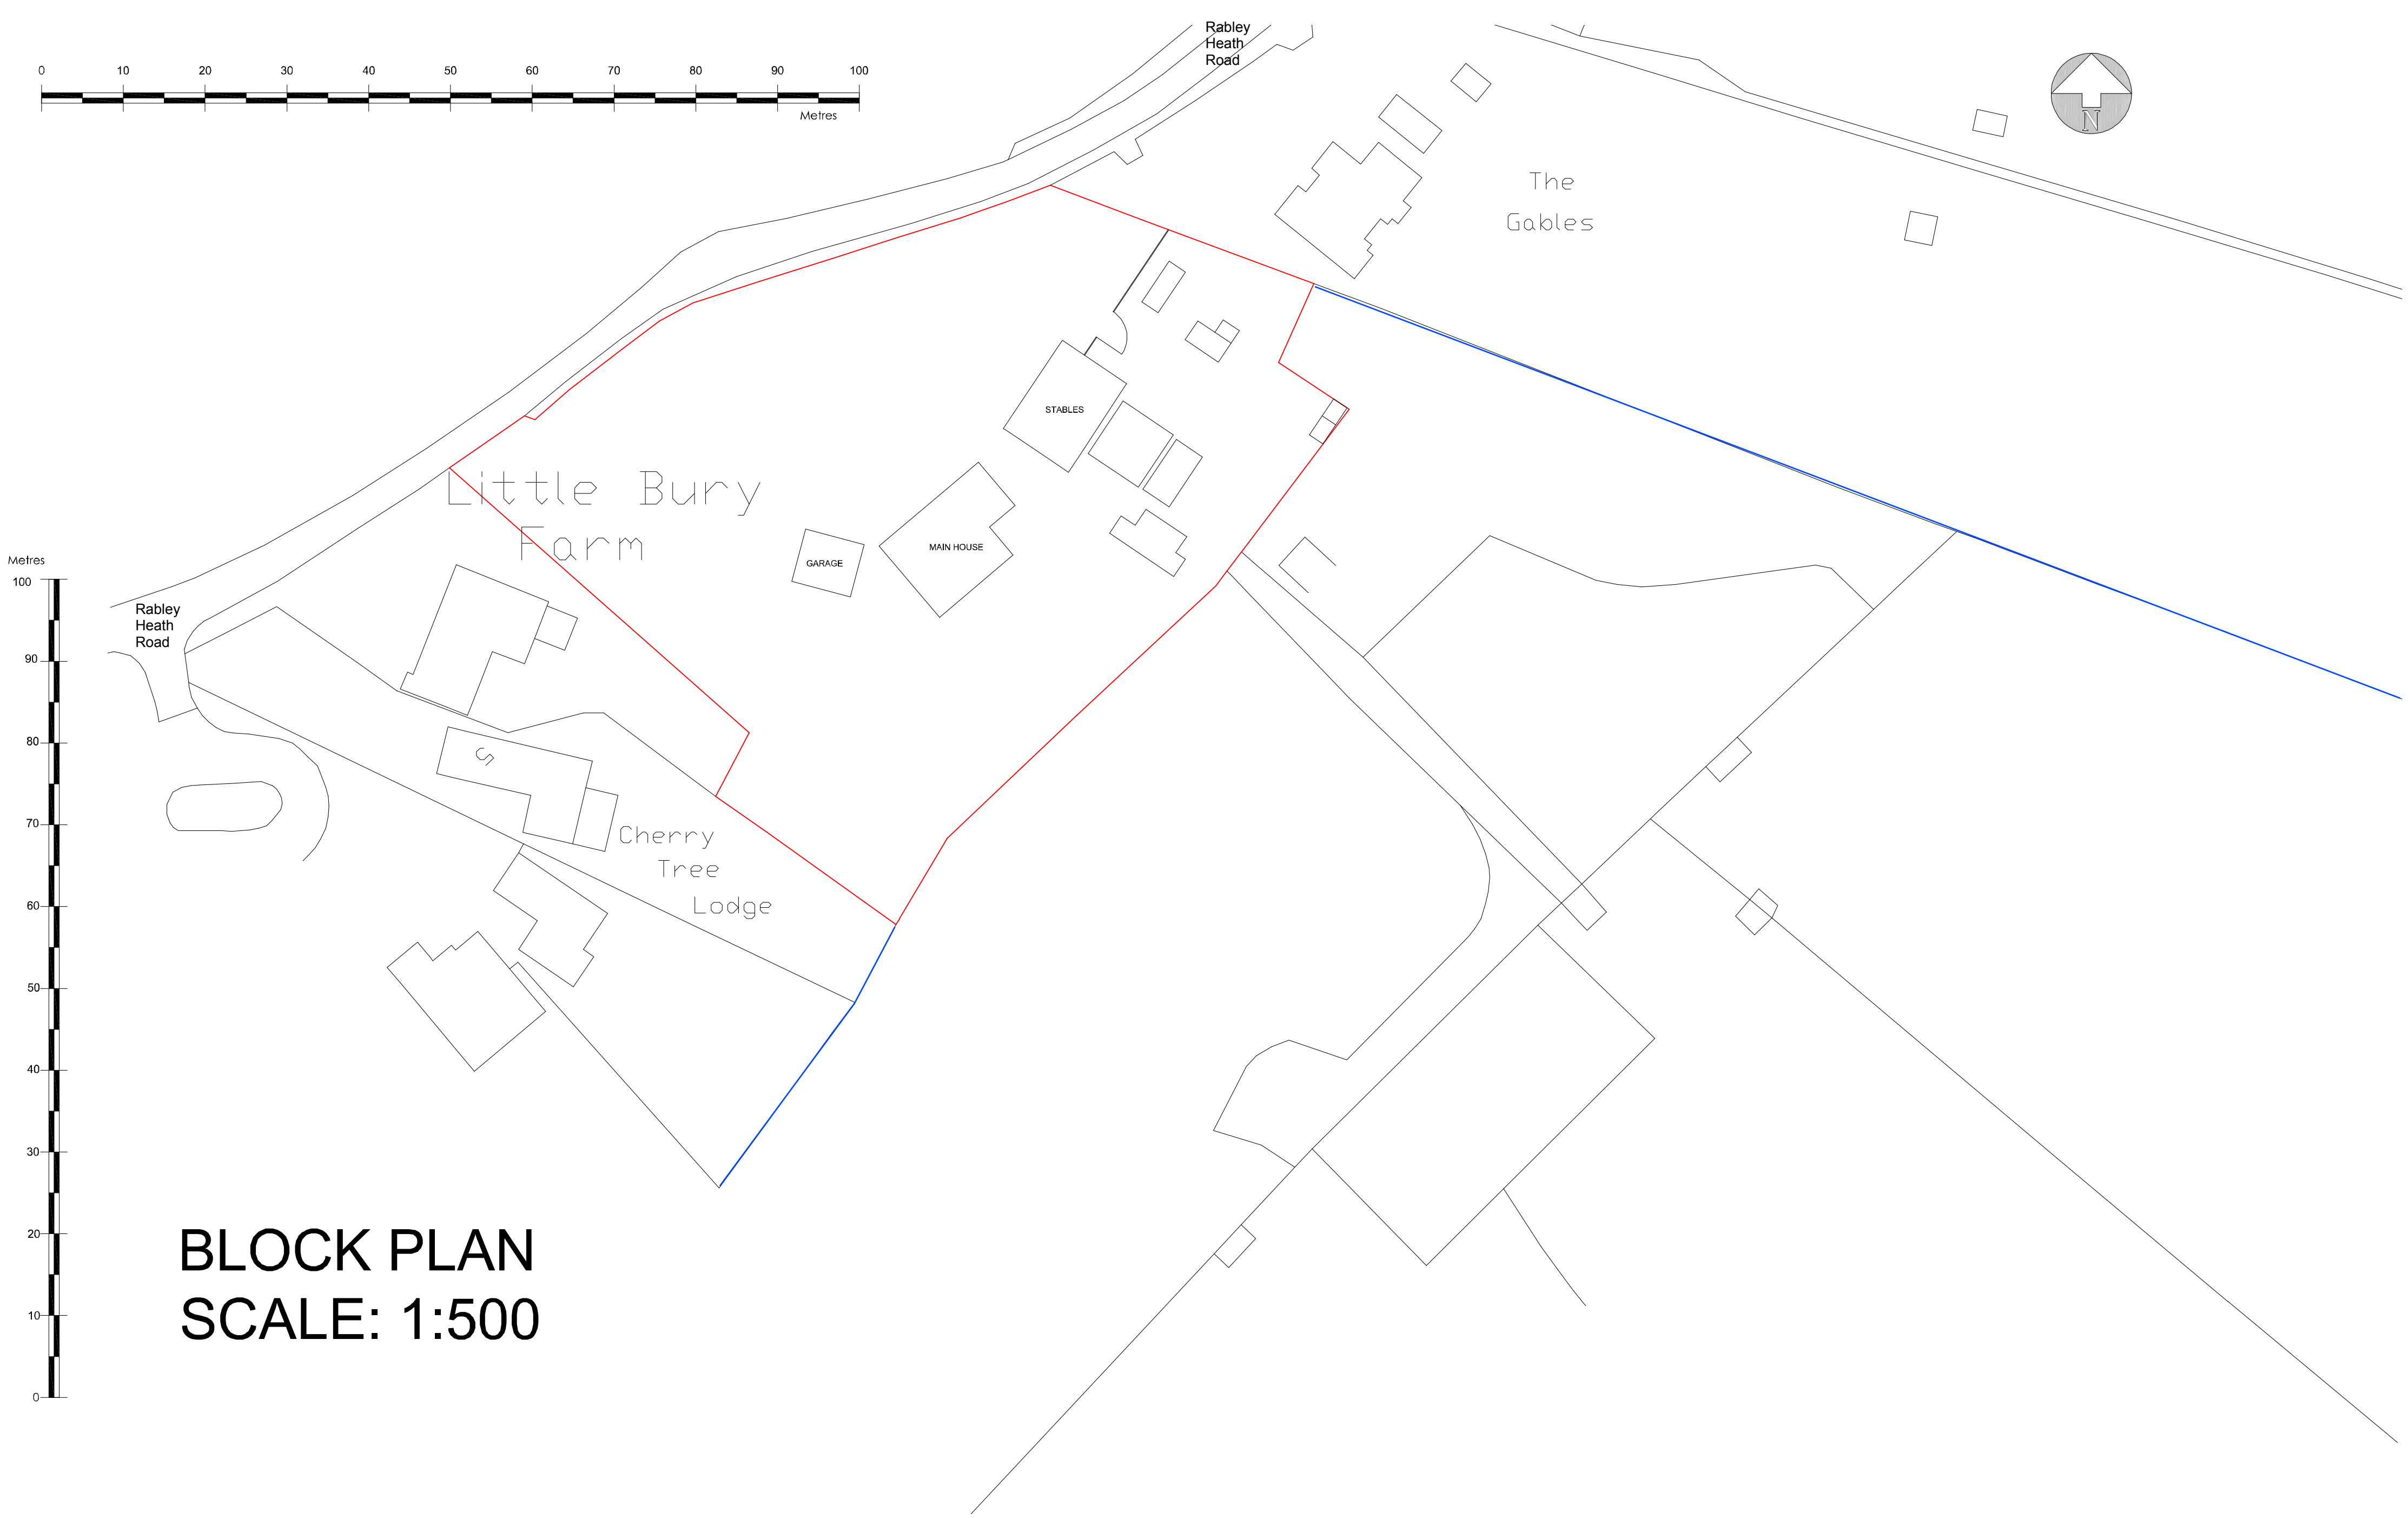

BLOCK PLAN
SCALE: 1:500

SCHEDULE OF AREAS	
MAIN HOUSE	- 163.24M2
GARAGE	- 49.09M2
STABLE	- 123.4M2
OUTBUILDING	- 38.37M2
OUTBUILDING	- 57.2M2
OUTBUILDING	- 28.45M2
OUTBUILDING	- 5.0M2
OUTBUILDING	- 14.40M2
OUTBUILDING	- 13.77M2

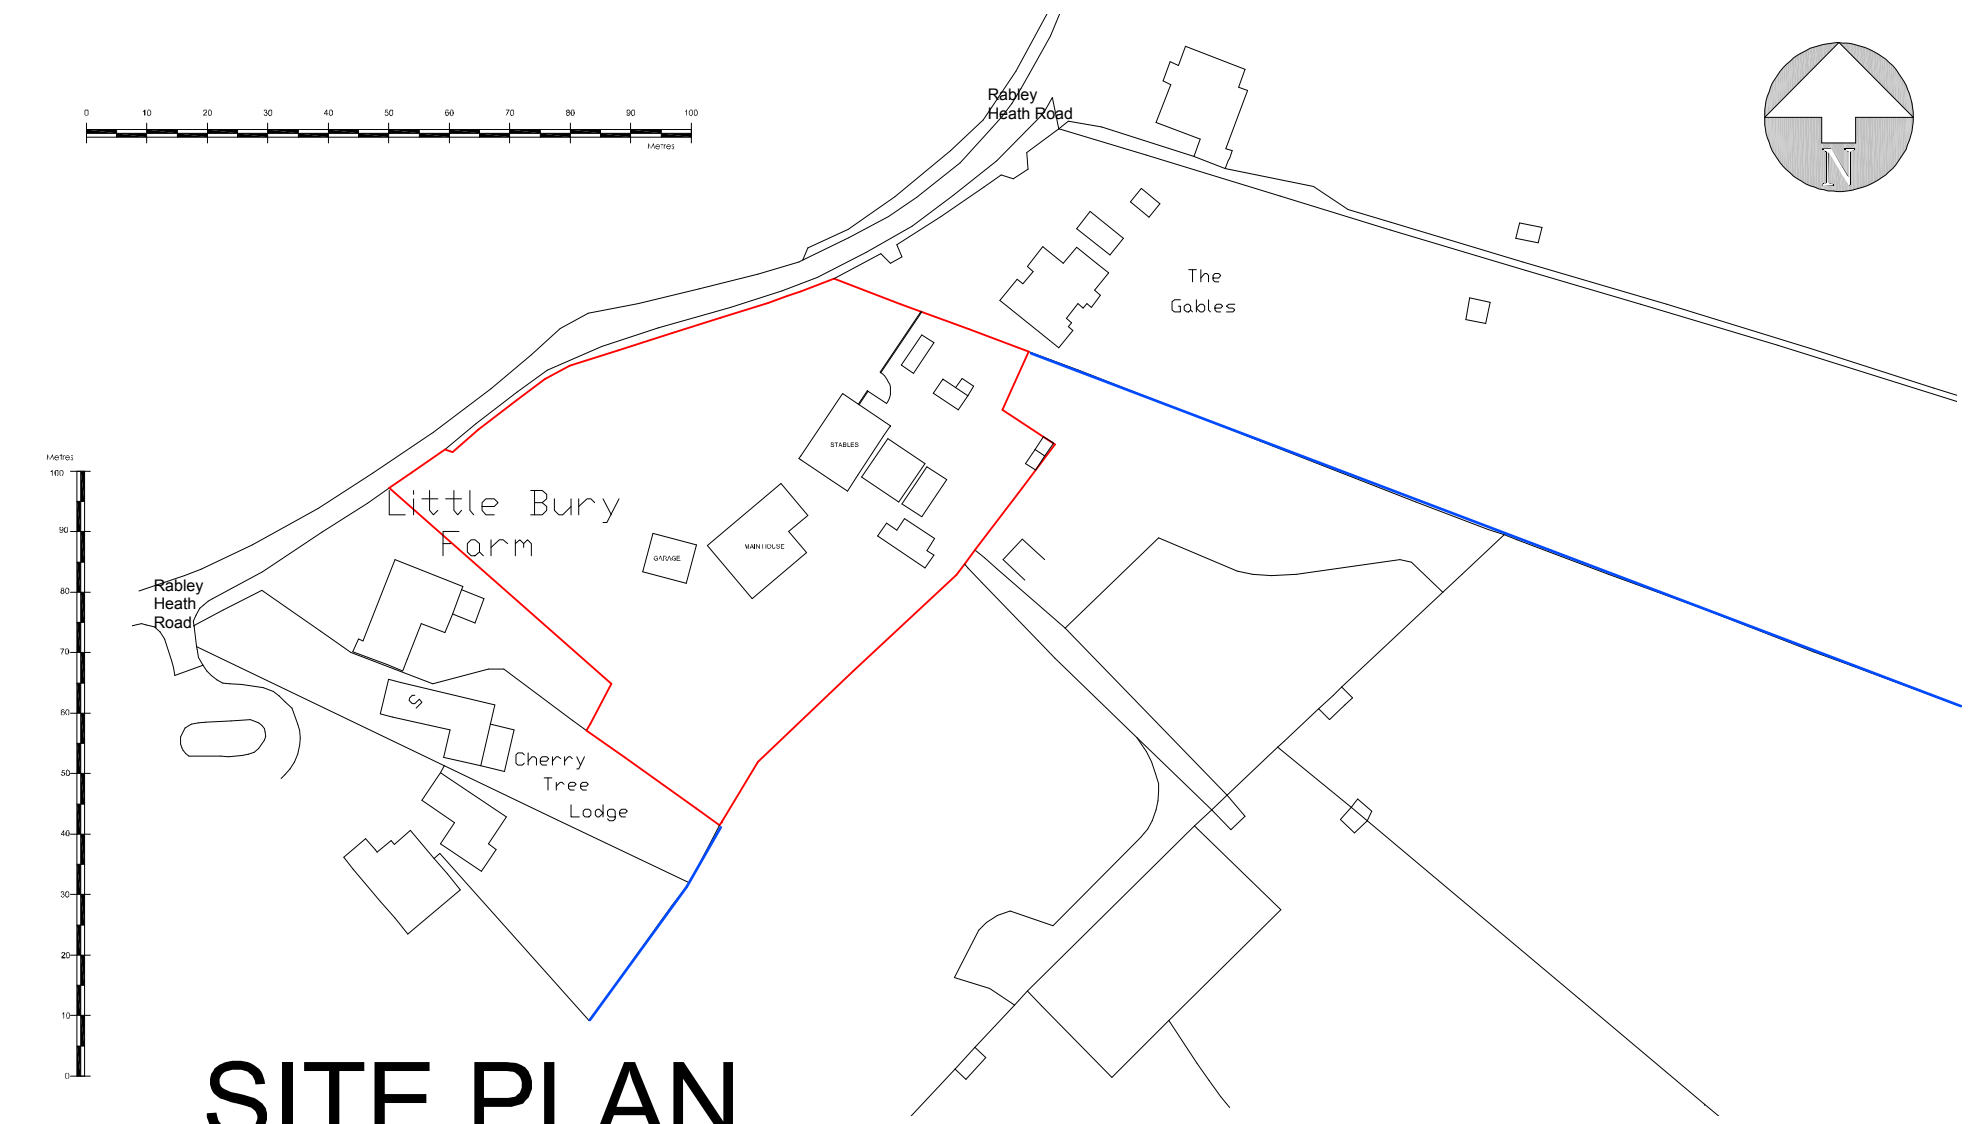

SITE PLAN
SCALE: 1:1250

THIS DRAWING PRINTED ON A2 SIZE PAPER



Home Extension Designs

HOME EXTENSION DESIGNS
HED HOUSE
60A BRIDGE ROAD EAST
WELWYN GARDEN CITY
HERTS AL7 1JU
tel : 01707 393971
e:info@hed.co.uk

Project: **FEN FARM**
RABLEY HEATH ROAD
WELWYN, HERTS

Drawing Title: **EXISTING PLANS**

Drawn By:	DAMIEN	Scale:	1:1250, 1:500	Date:	JUNE 2024
Trg Status:	EXISTING	Checked:			
Drawing No.:	6009-E01	Product:			

