



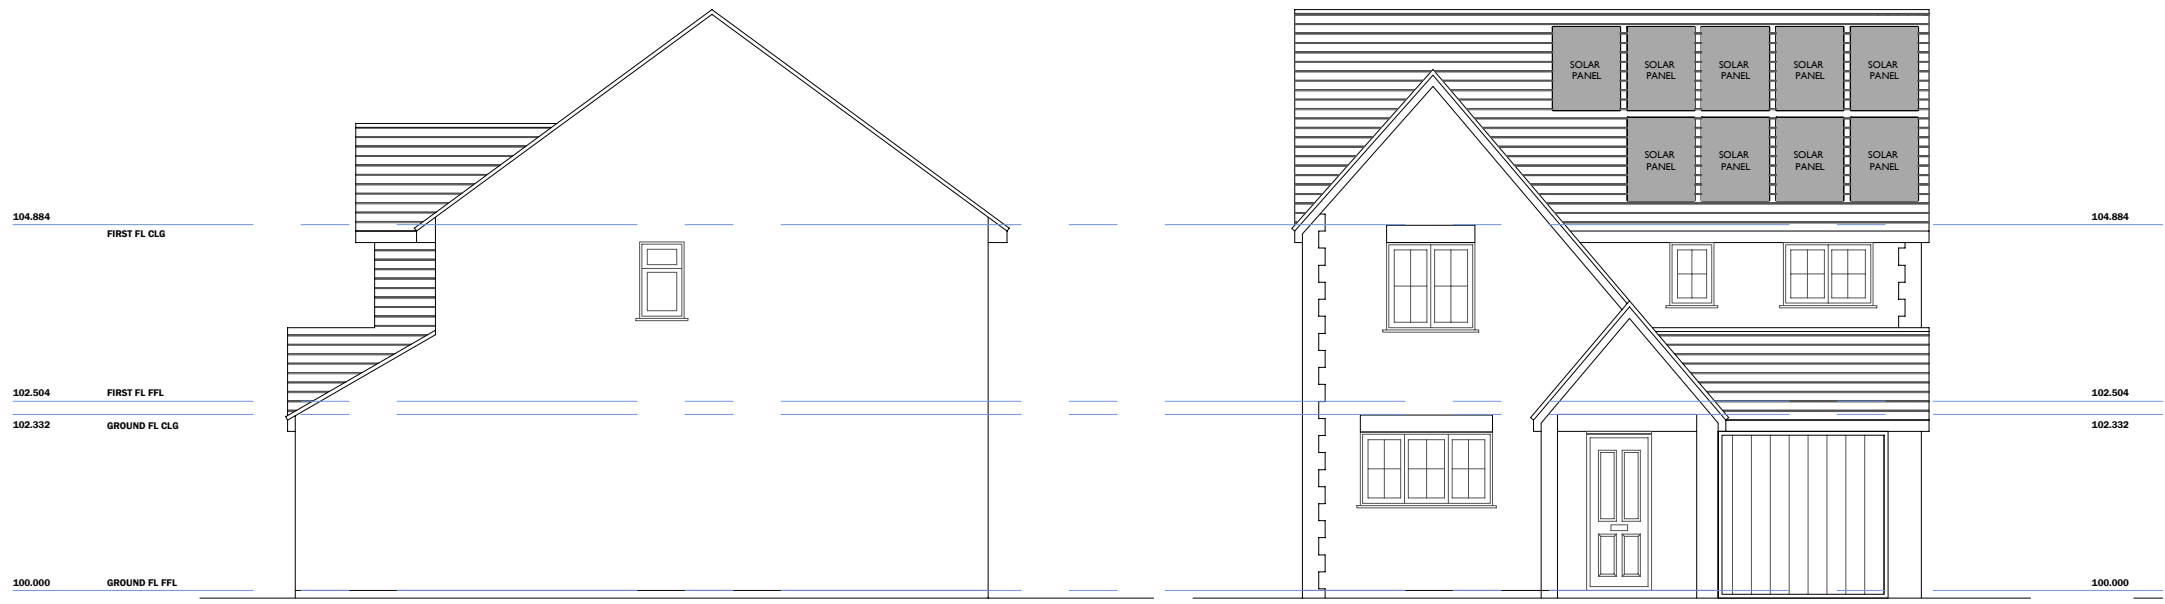


RIGHT FLANK
ELEVATION

FRONT
ELEVATION

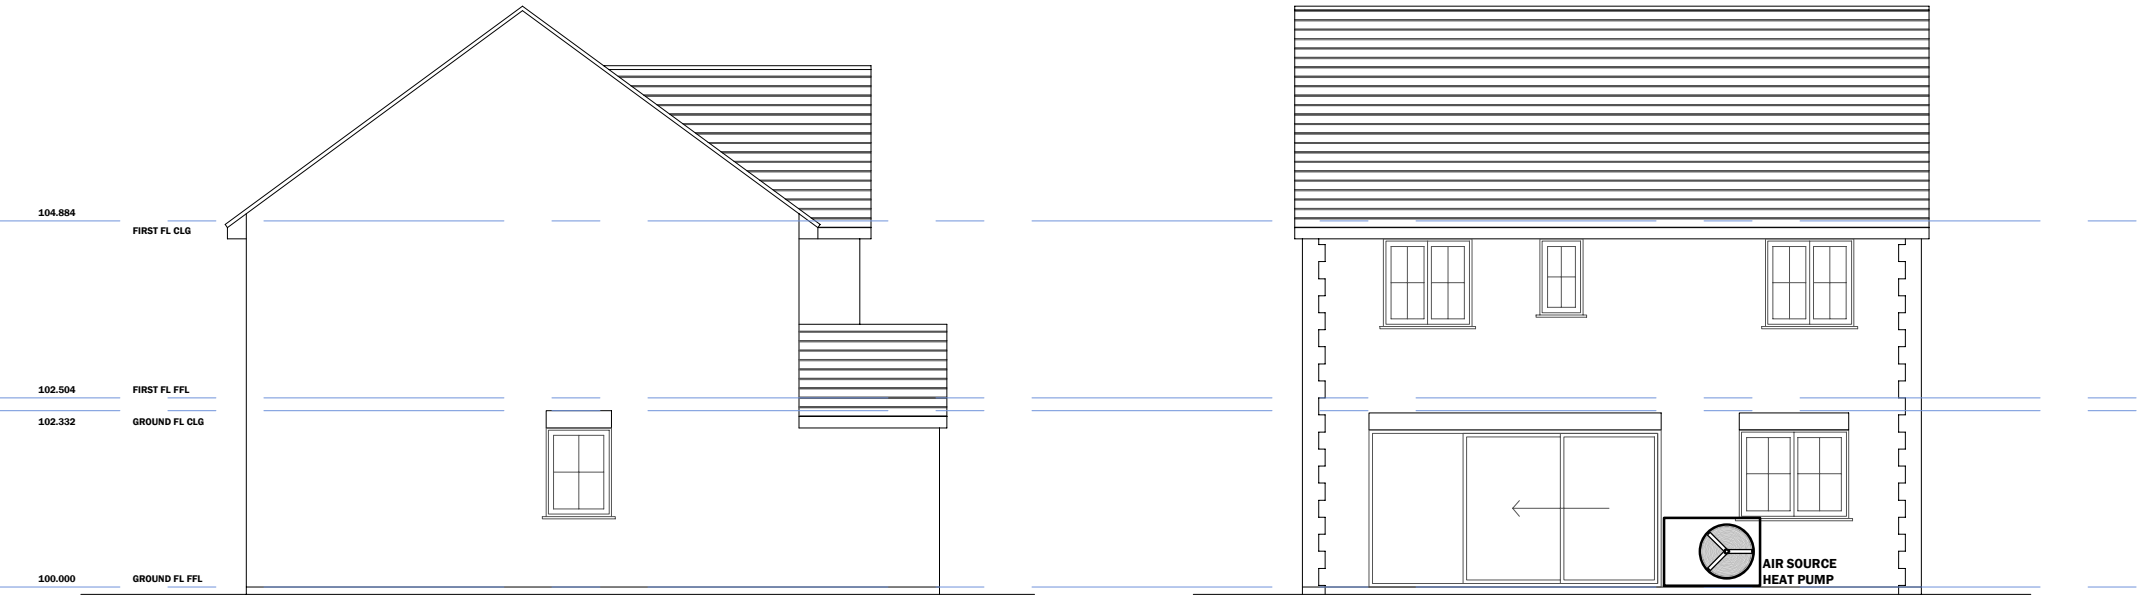


LEFT FLANK
ELEVATION



REAR
ELEVATION

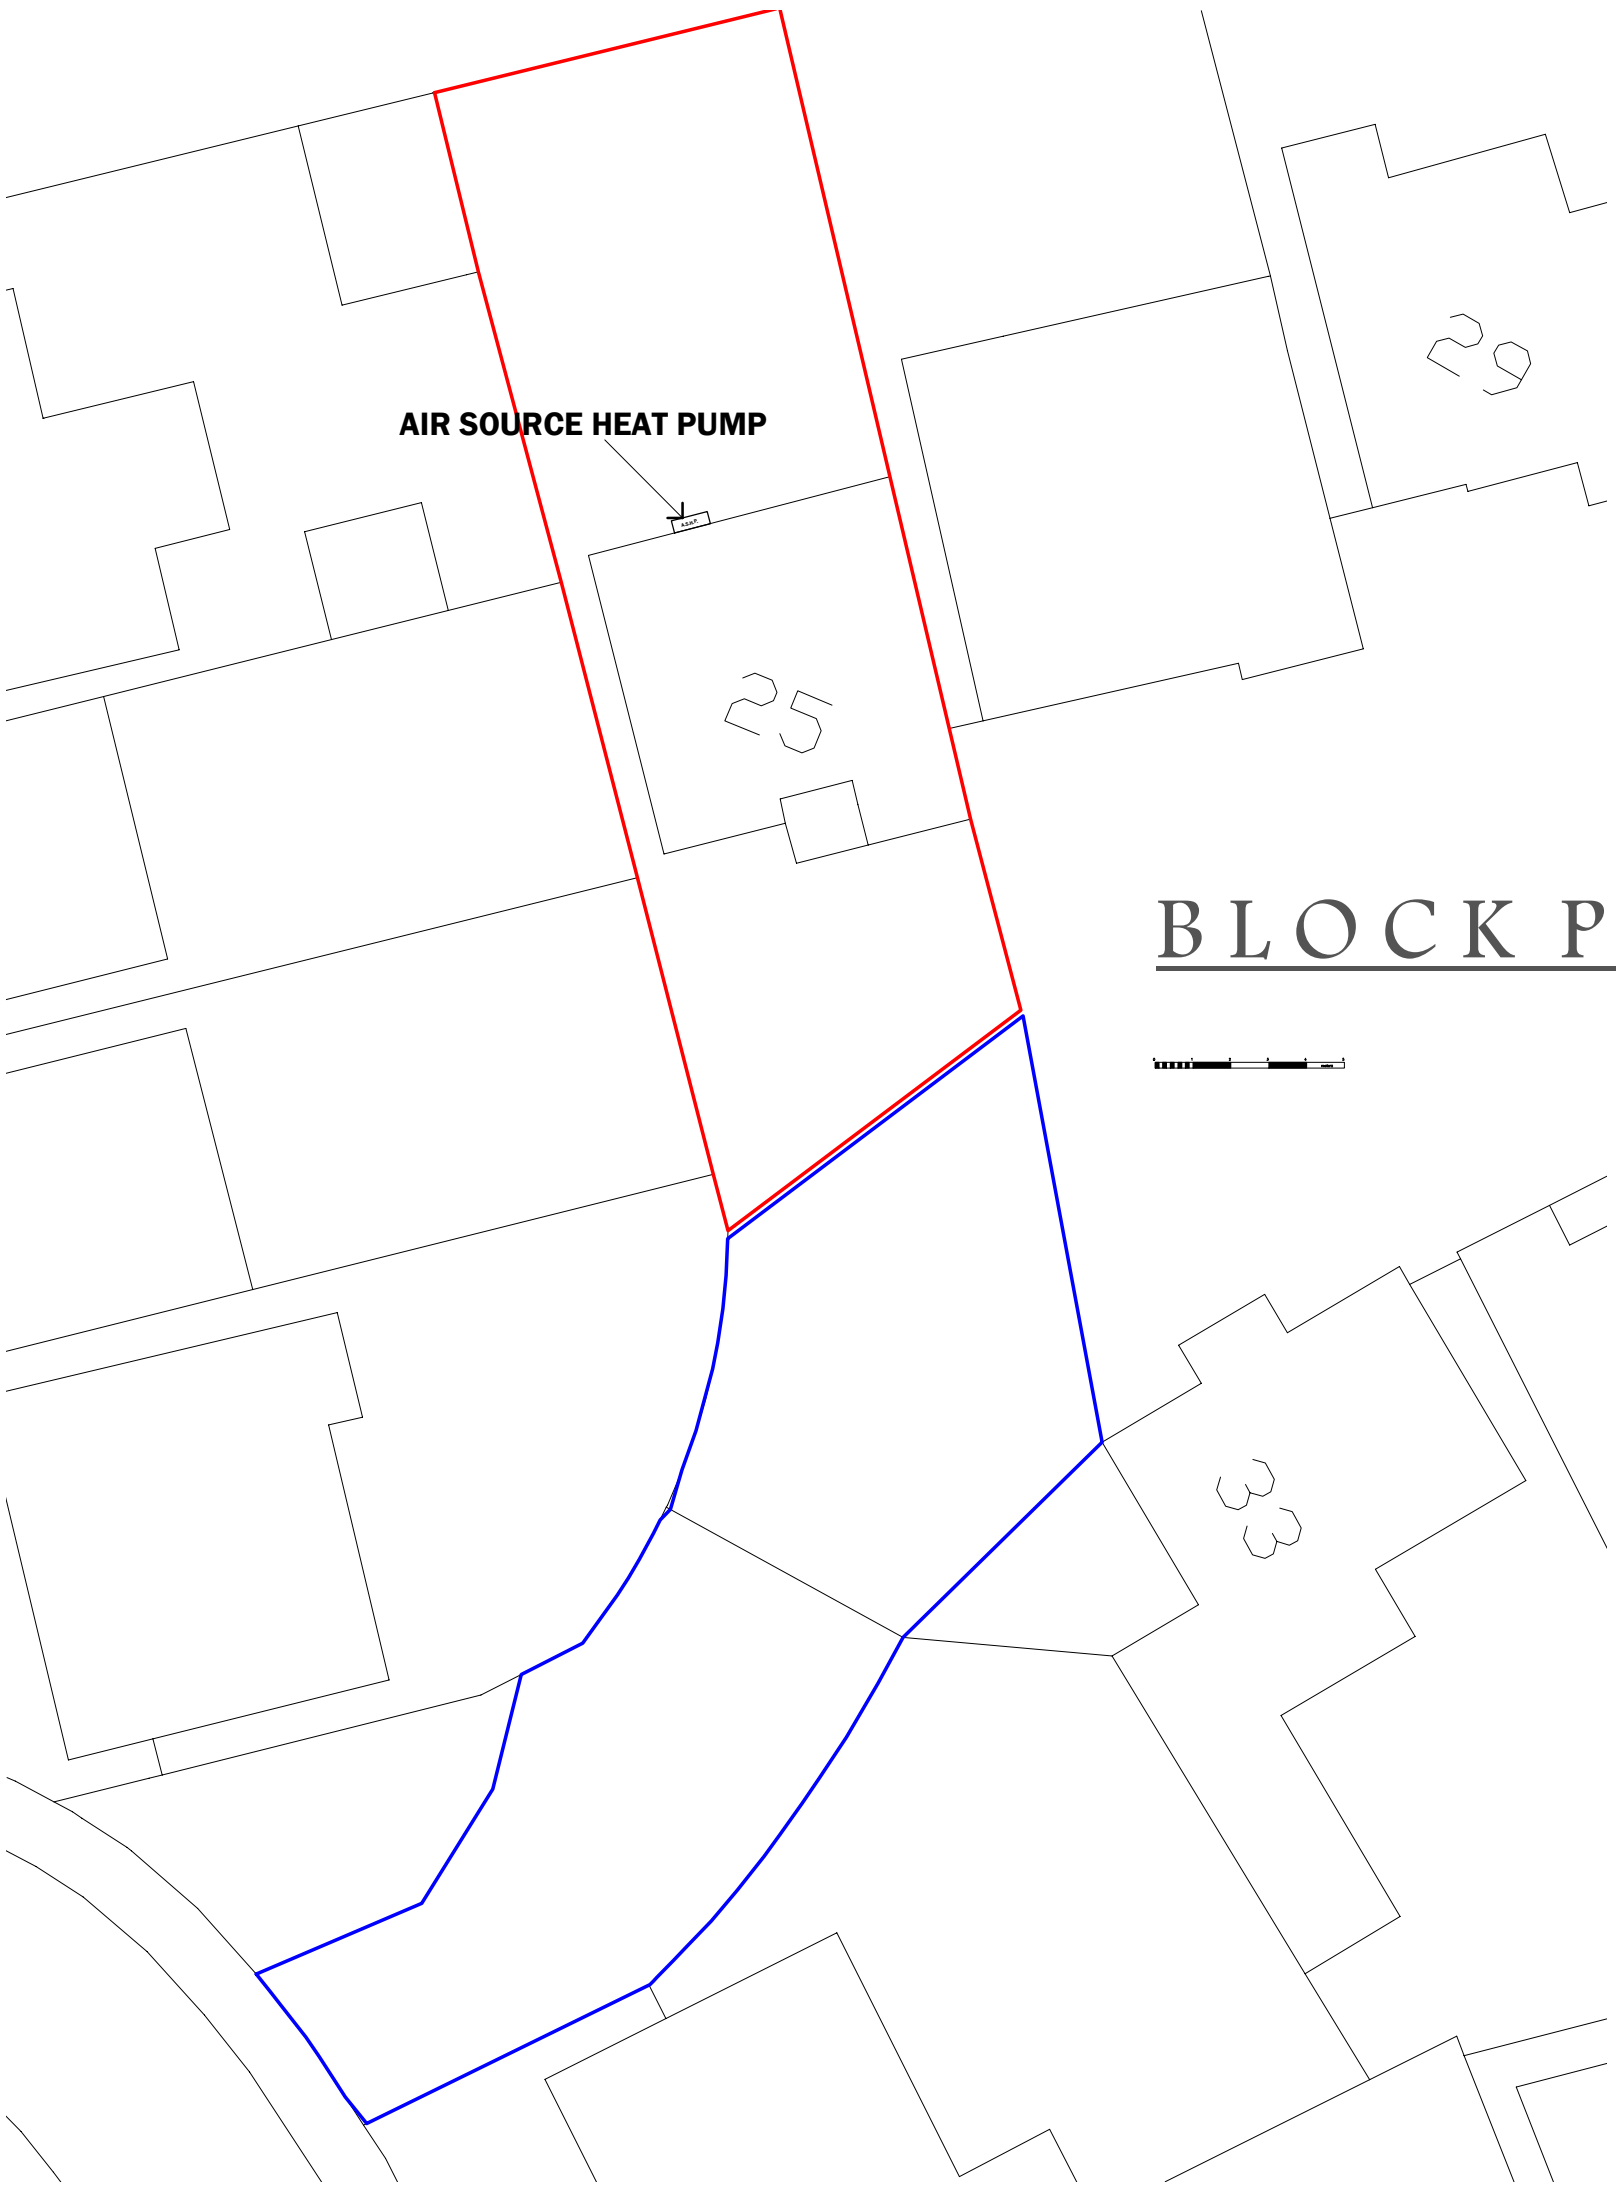


BLOCK PLAN

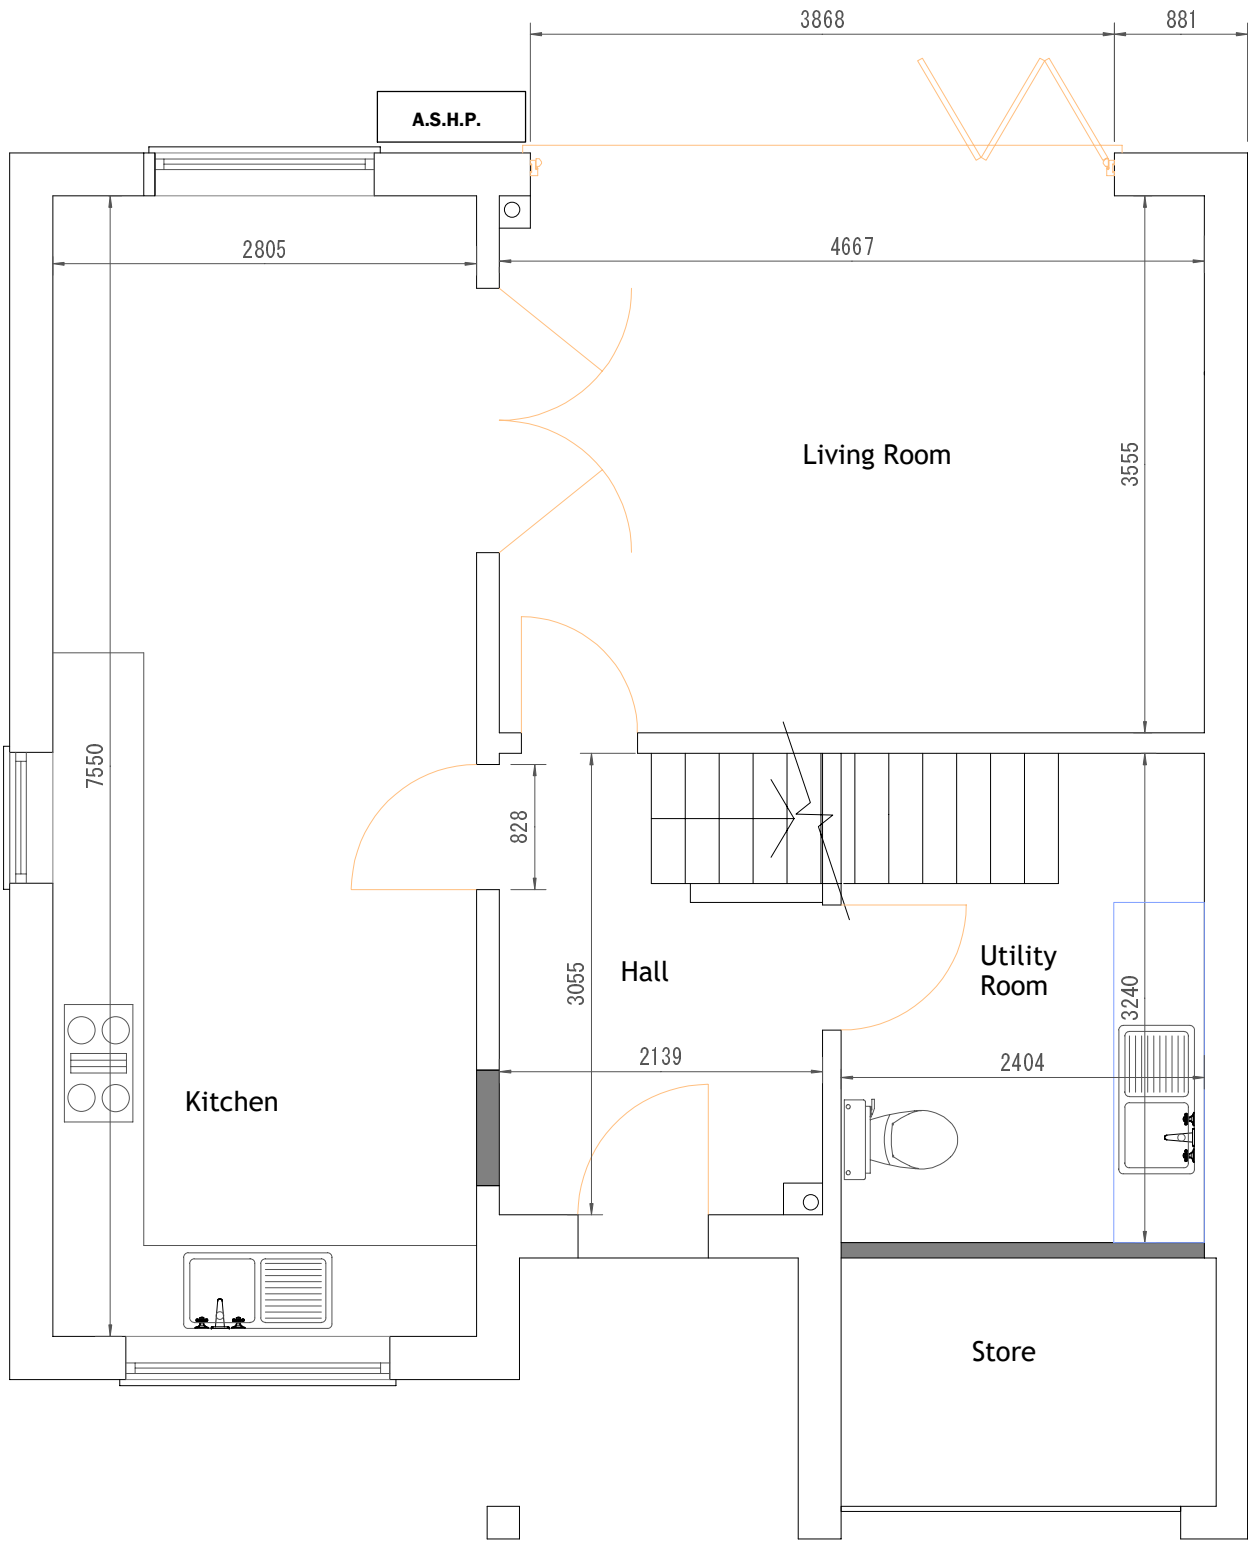

GROUND FLOOR PLAN

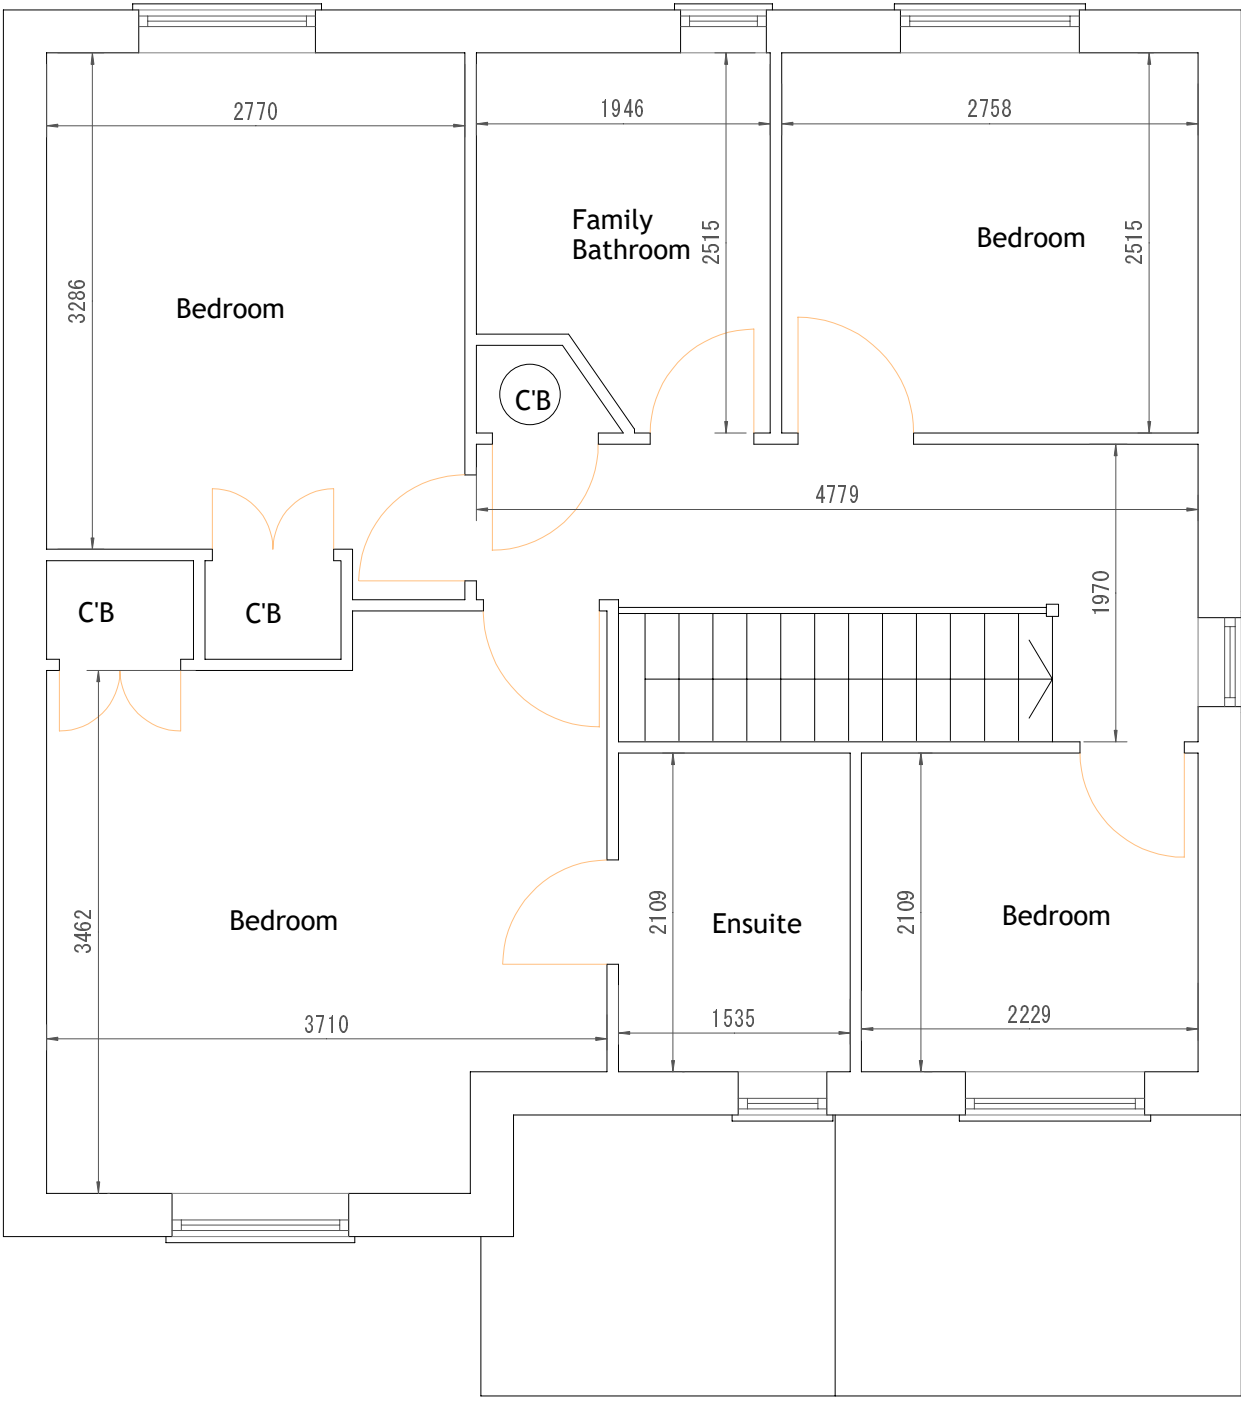 

FIRST FLOOR PLAN

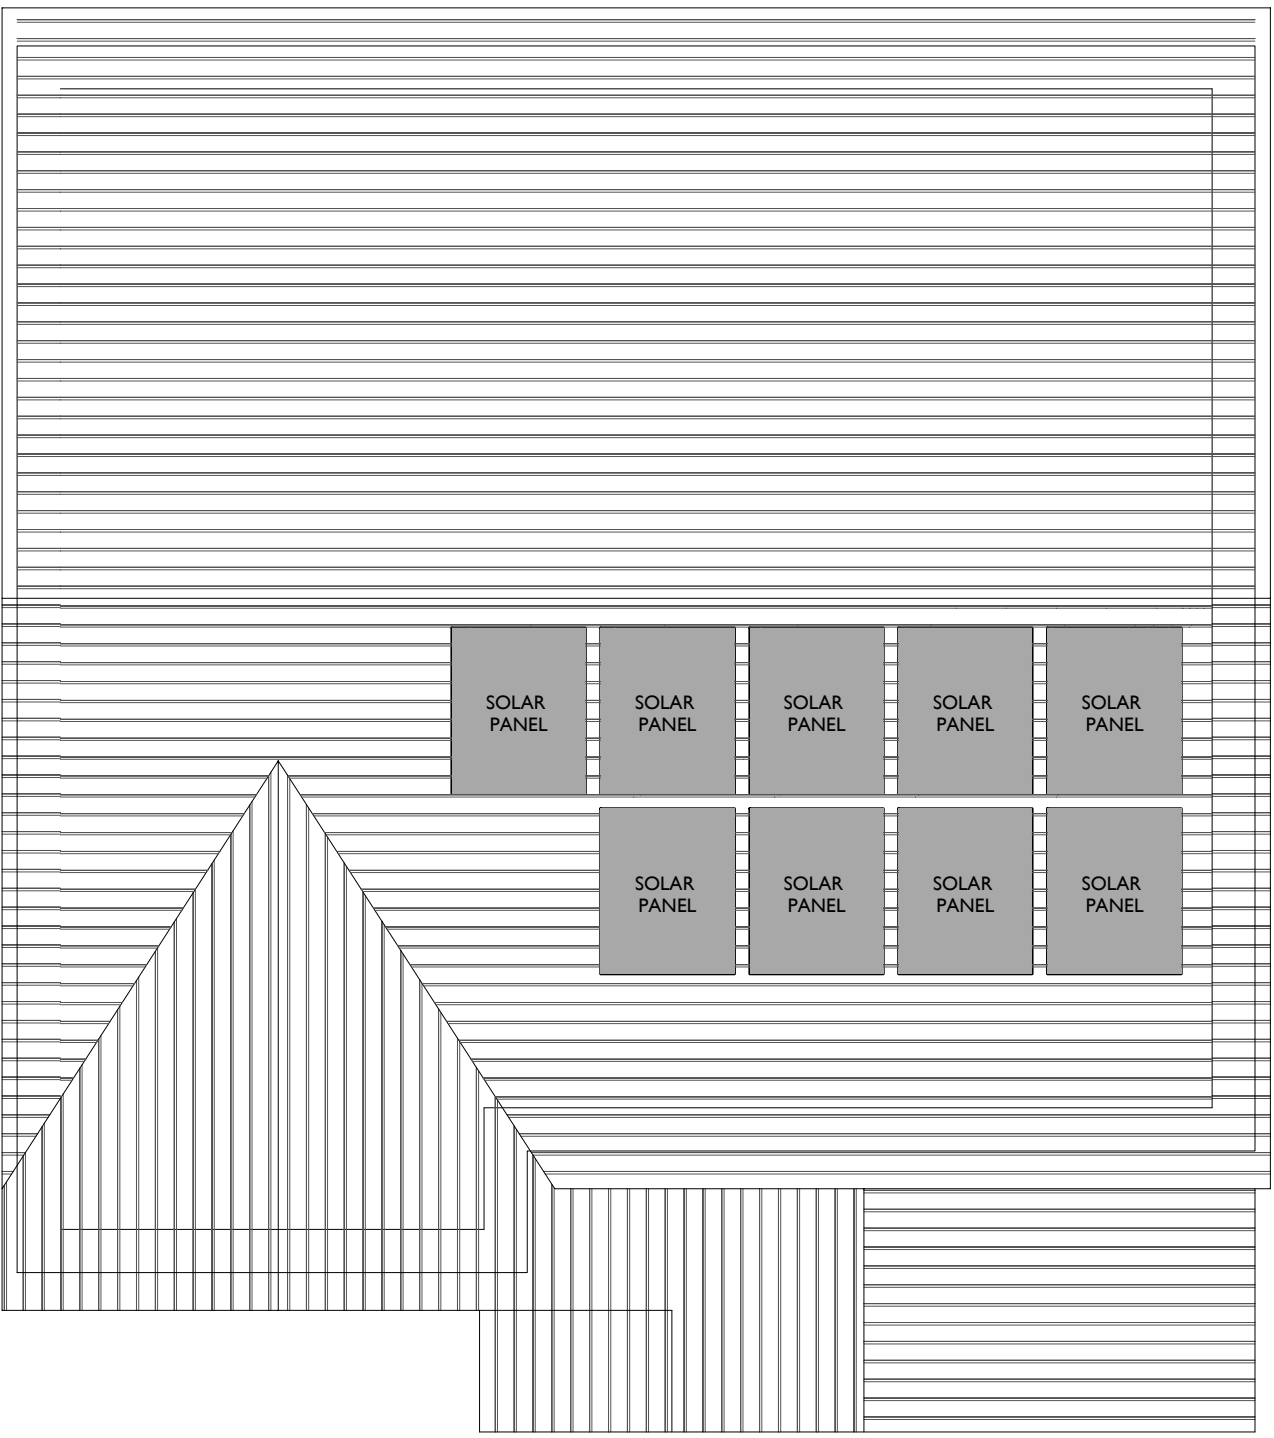

ROOF PLAN

Rev	Description	Date
-----	-------------	------

Project title:

25 THIRLMERE,
GREAT ASHBY,
STEVENAGE,
HERTS
SG1 6AQ

Drawing title:

PROPOSED LAYOUTS

Date: MARCH 2024	Project No: 675
Scale: 1:200 1:100 & 1:50 & A1	Drawing No: PL. 001



01279 933039 | 0207 1183039

01438 530039 | 01787 738988

www.marlin-design.co.uk