




PROPOSED FRONT ELEVATION
1: 50@A1

PROPOSED SIDE ELEVATION
1: 50@A1



PROPOSED SIDE ELEVATION
1: 50@A1

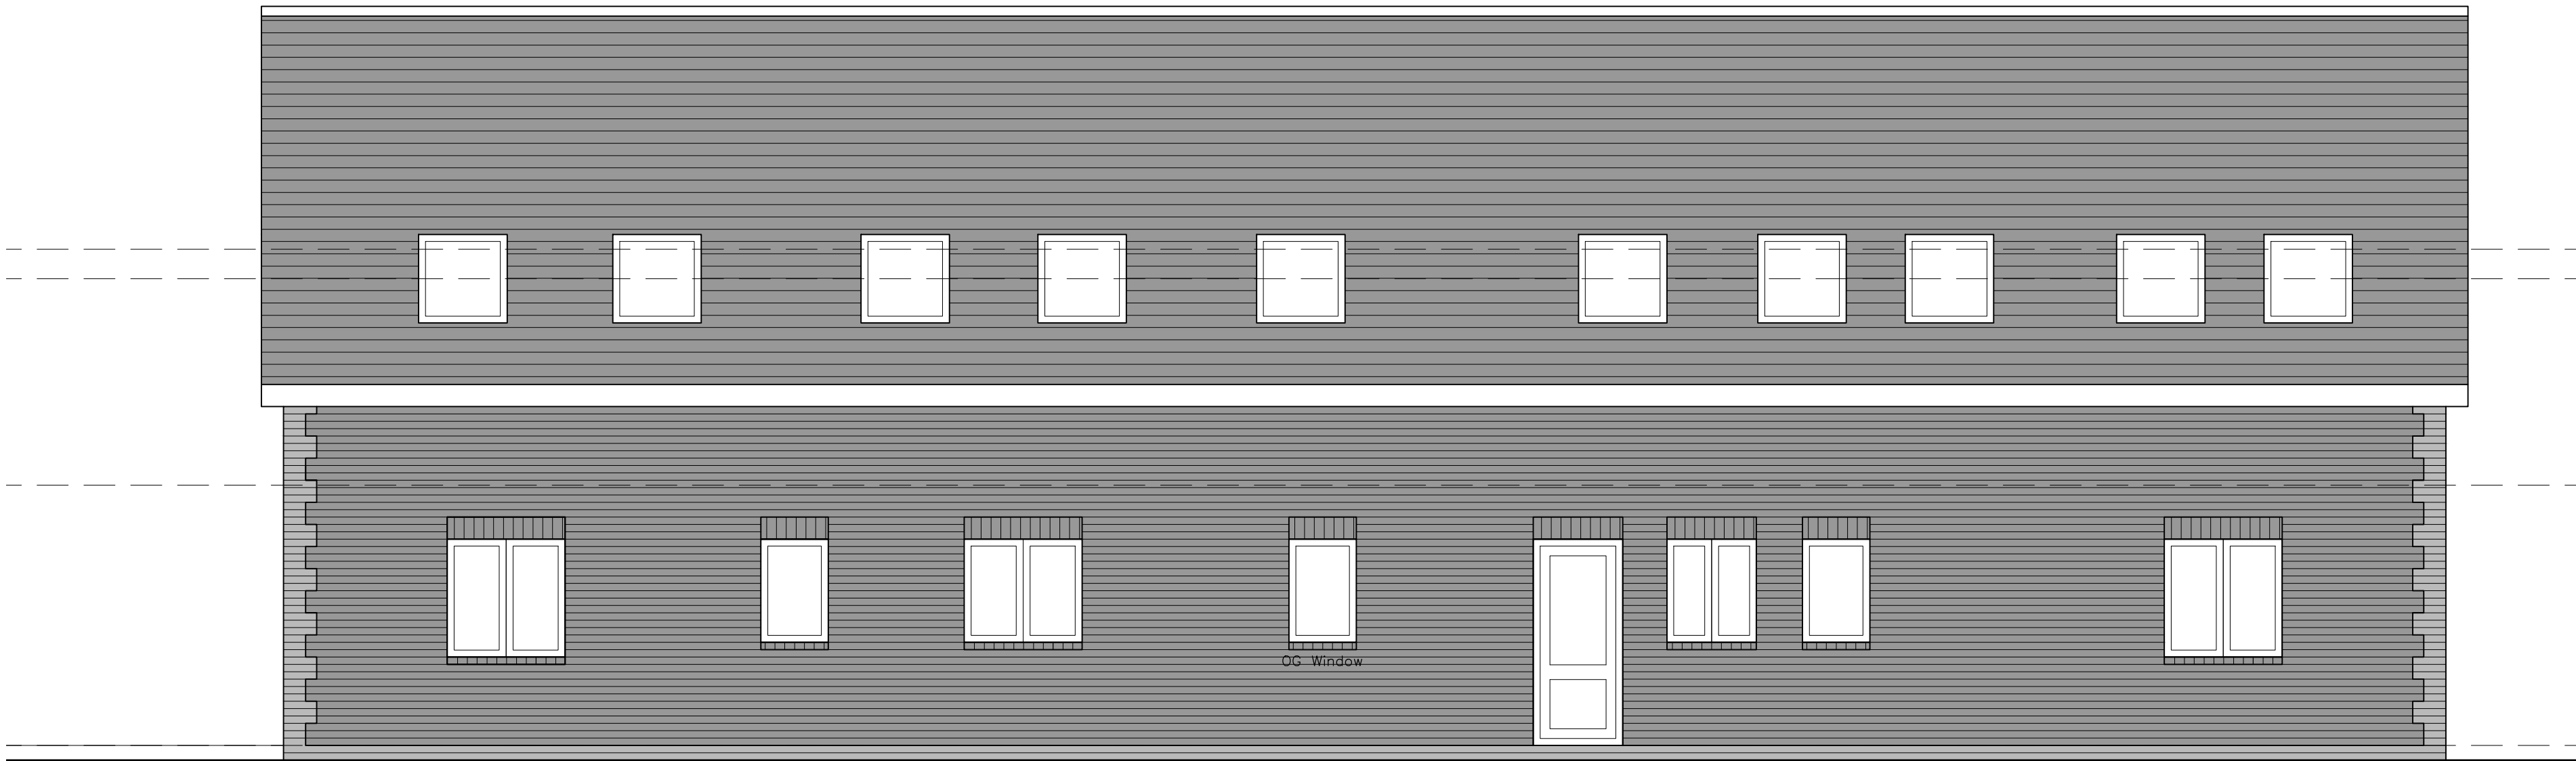

PROPOSED REAR ELEVATION
1: 50@A1

0 1 2 3 4 5m
EXISTING & PROPOSED PLANS & ELEVATIONS
1: 50@A1

Proposed Elevations



JDB
DESIGN
Architectural Services
E: jdbdesign@hotmail.co.uk
T: +44 (0)787 5393257

B Elevations updated to suite revised front gable and dormer configuration and ridge level slightly raised.		23/07/25
A Plans updated to shown new reduced front dormer designs.		02/04/25
Project 36 Brampton Park Road, Hitchin		
Title Proposed Elevations		
Scale As shown @A1	Date Jul 24	Drawn JB
Drawing No. 200/24/104	Checked XXX	
Revision B		