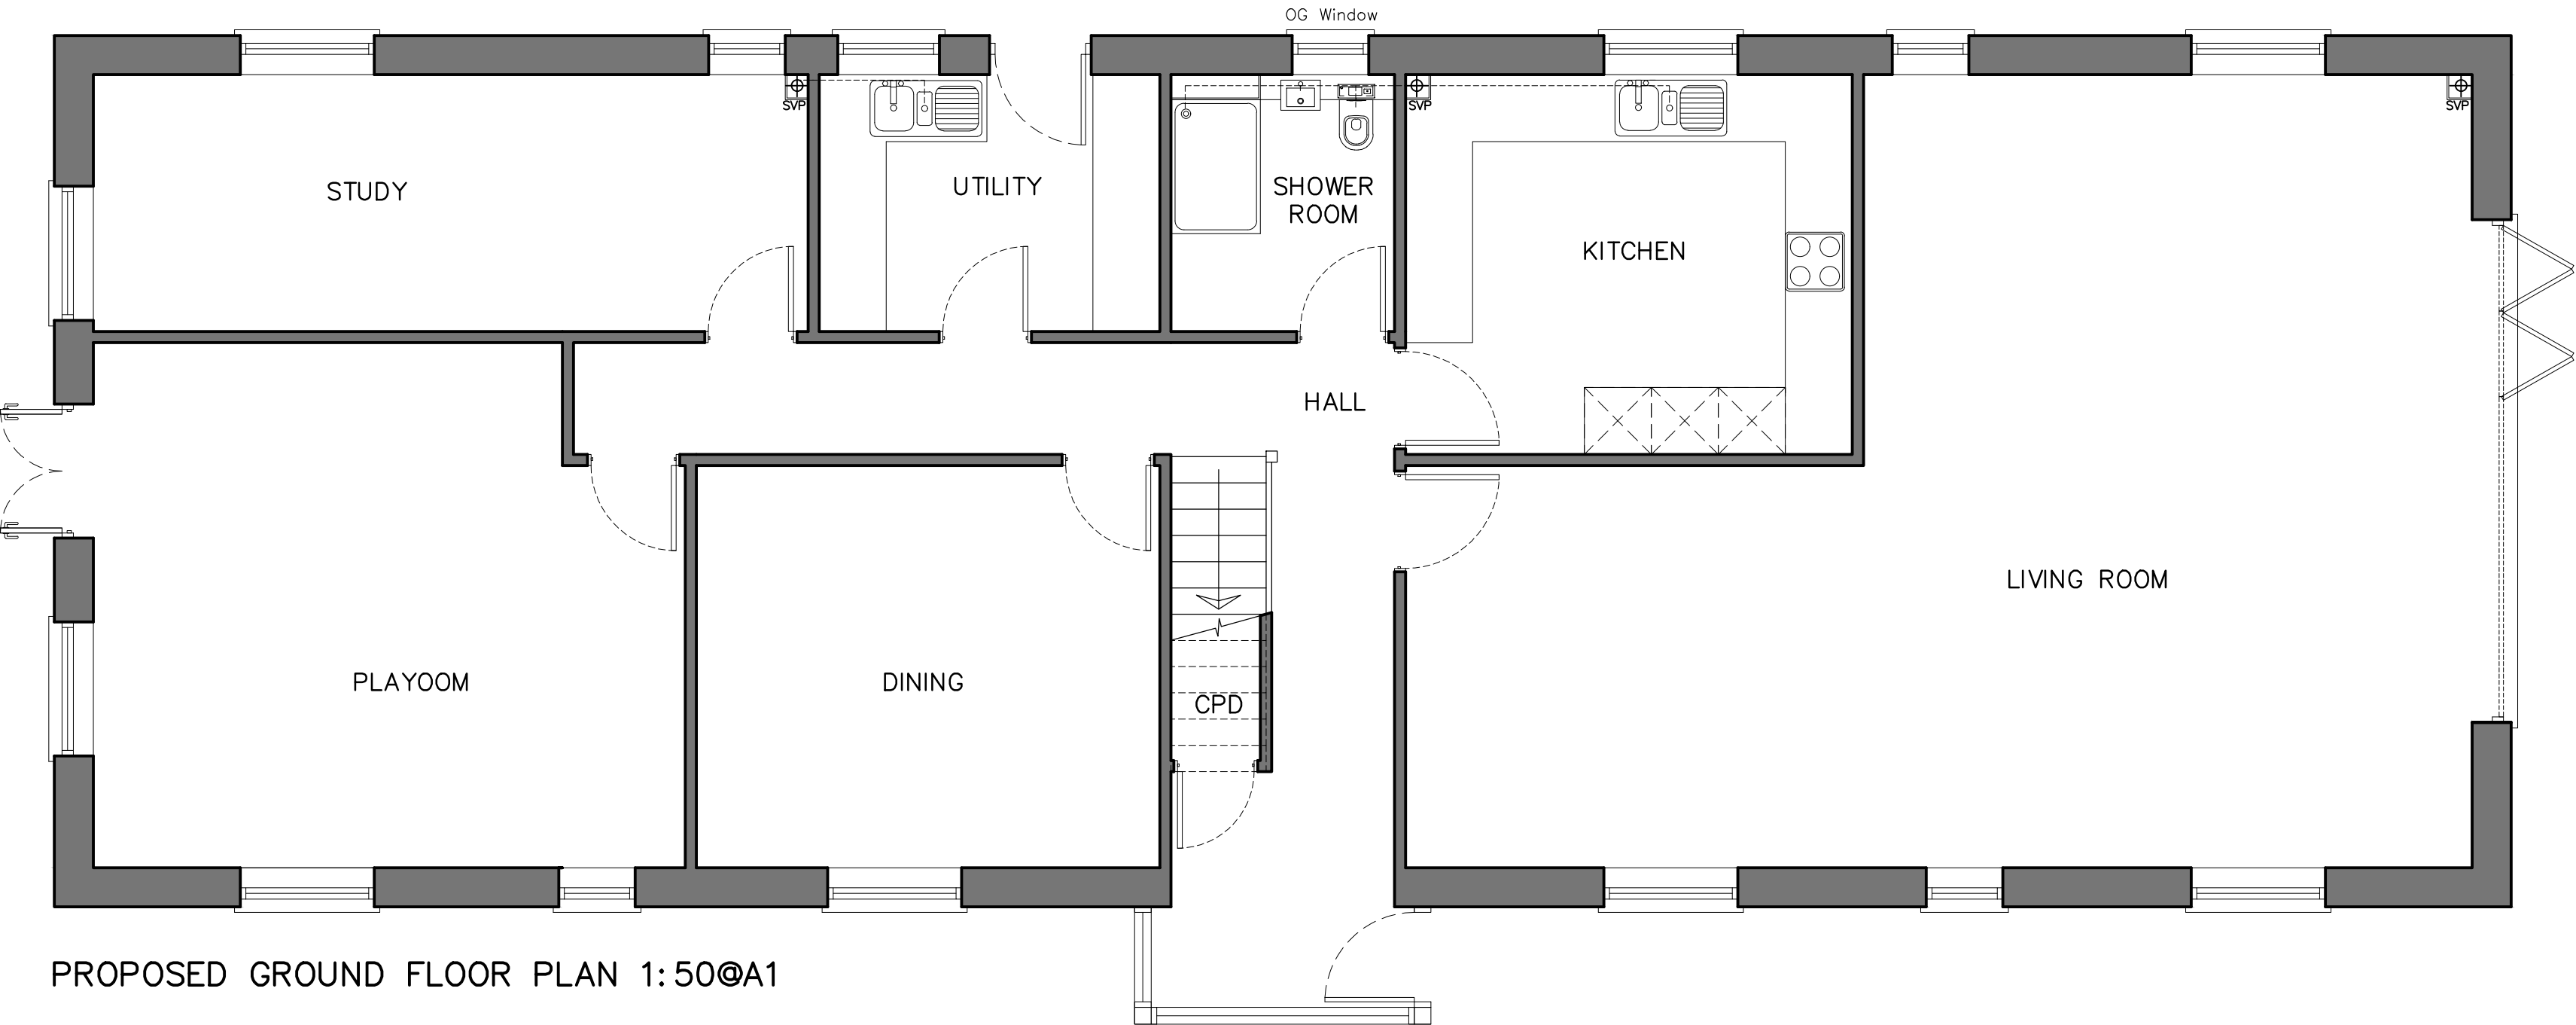
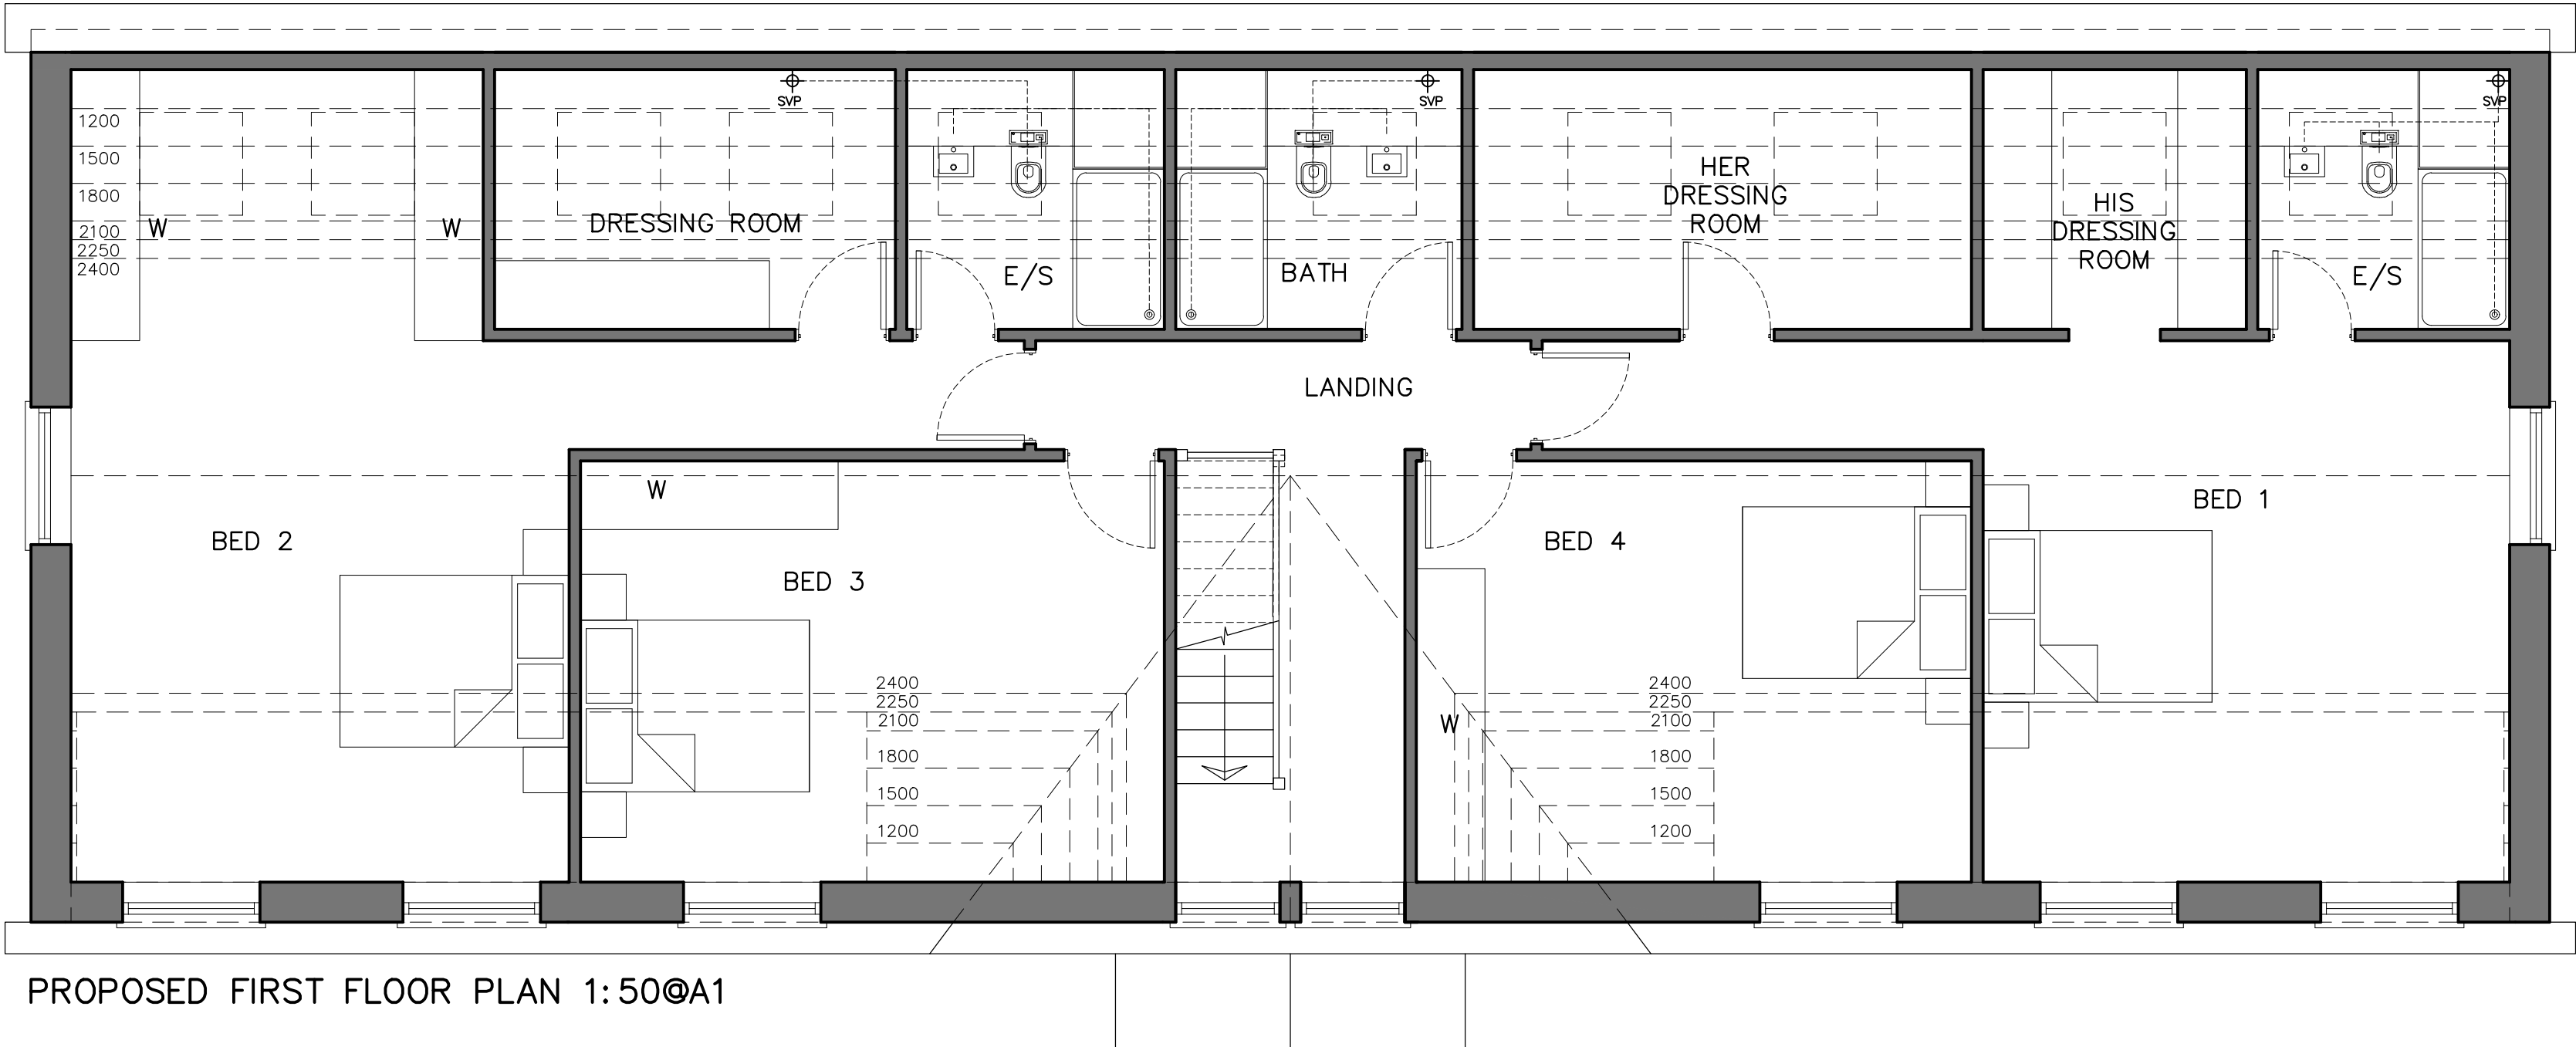
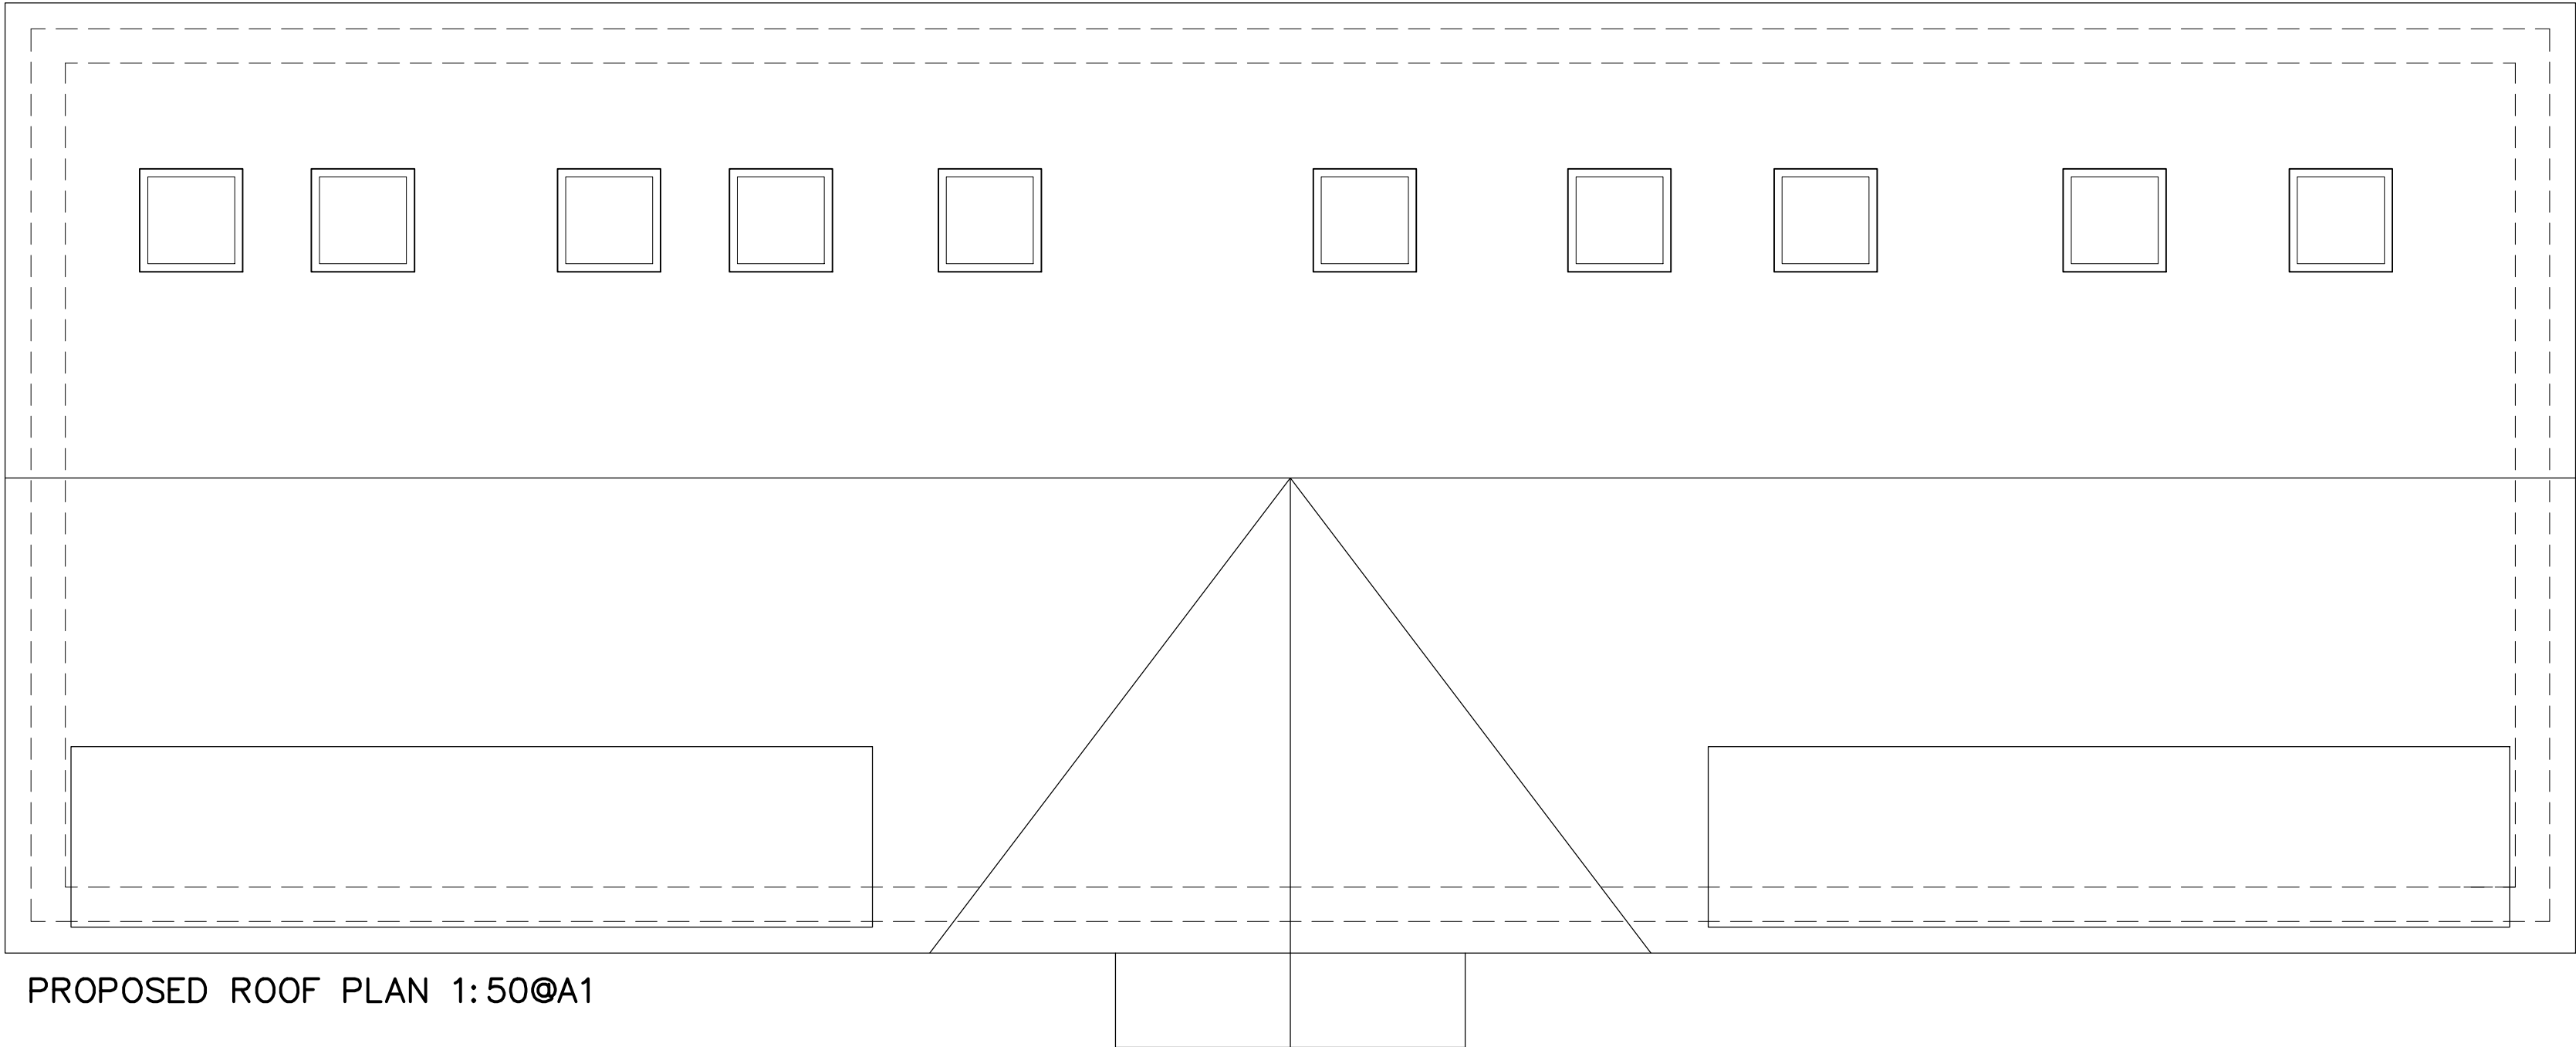


Proposed Plans

JDB
DESIGN
Architectural Services
E: jdbdesign@hotmail.co.uk
T: +44 (0)787 5305257

B	Proposed roof plan updated to suit new design.	23/07/25
A	Plans updated to shown new reduced front dormer designs.	02/04/25
Project 36 Brampton Park Road, Hitchin		
Title Proposed Plans		
Scale As shown @A1	Date Jul 24	Drawn JB
Drawing No. 200/24/103	Checked XXX	Revision B