
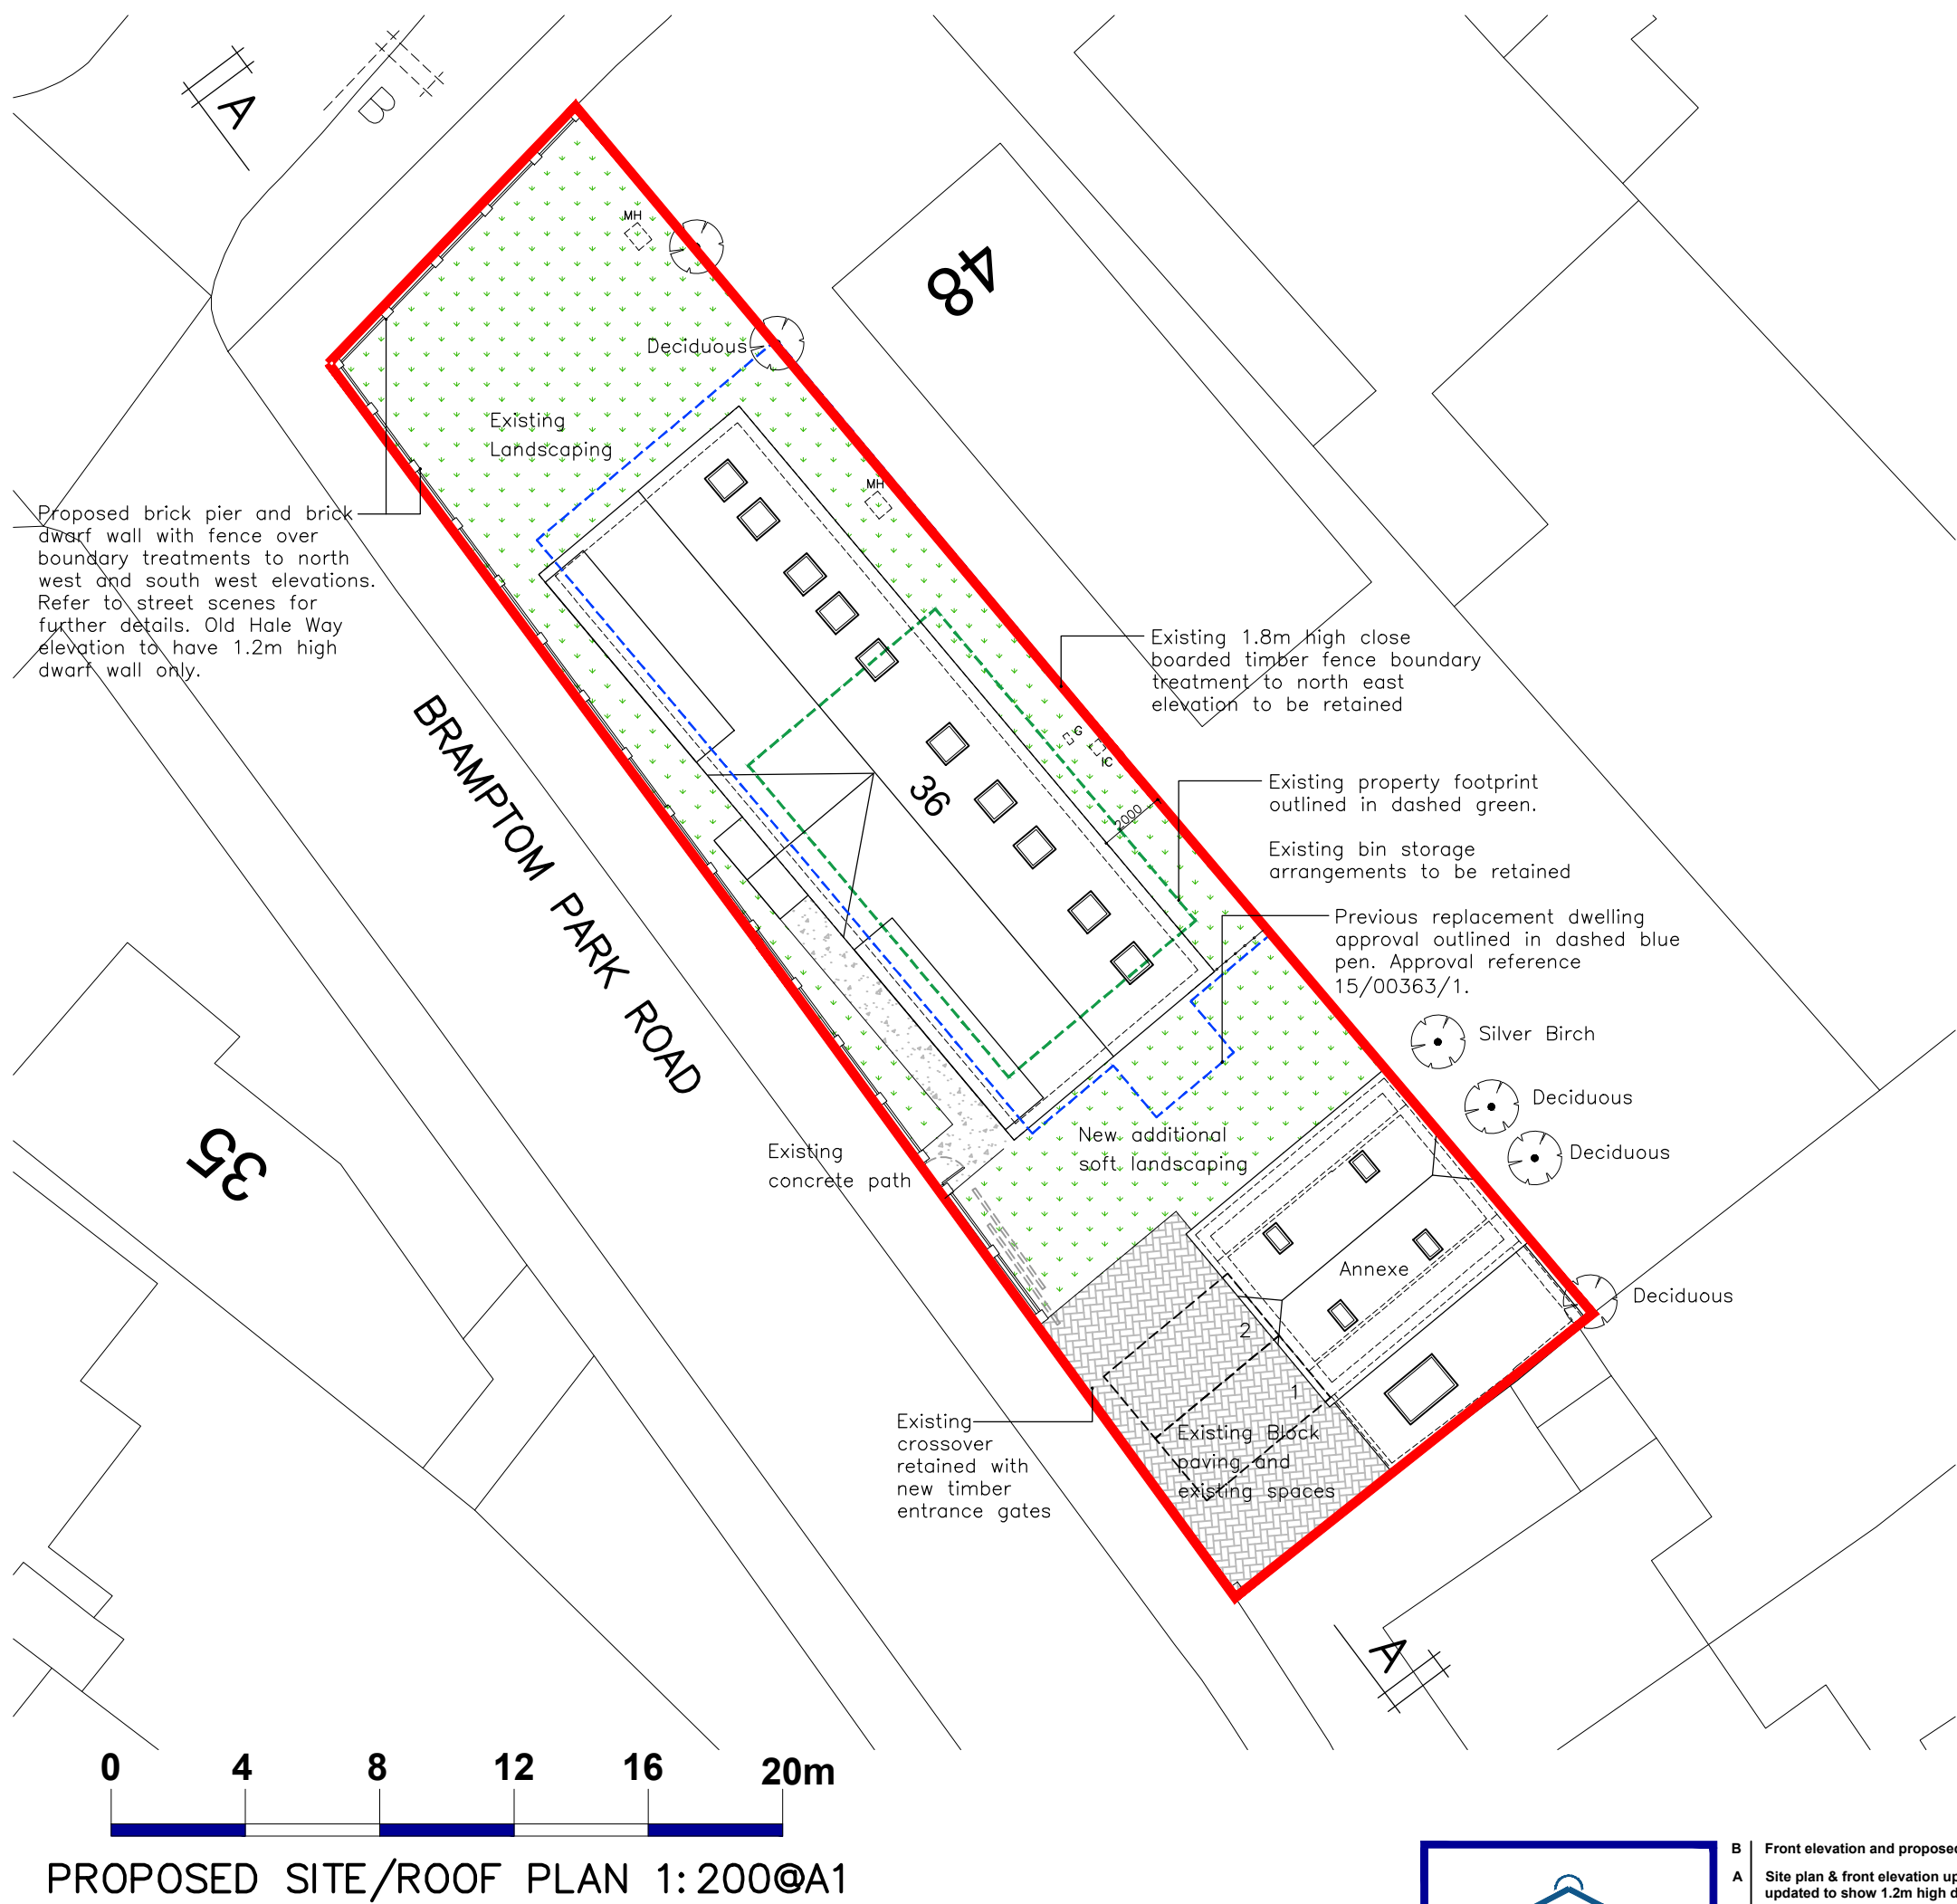
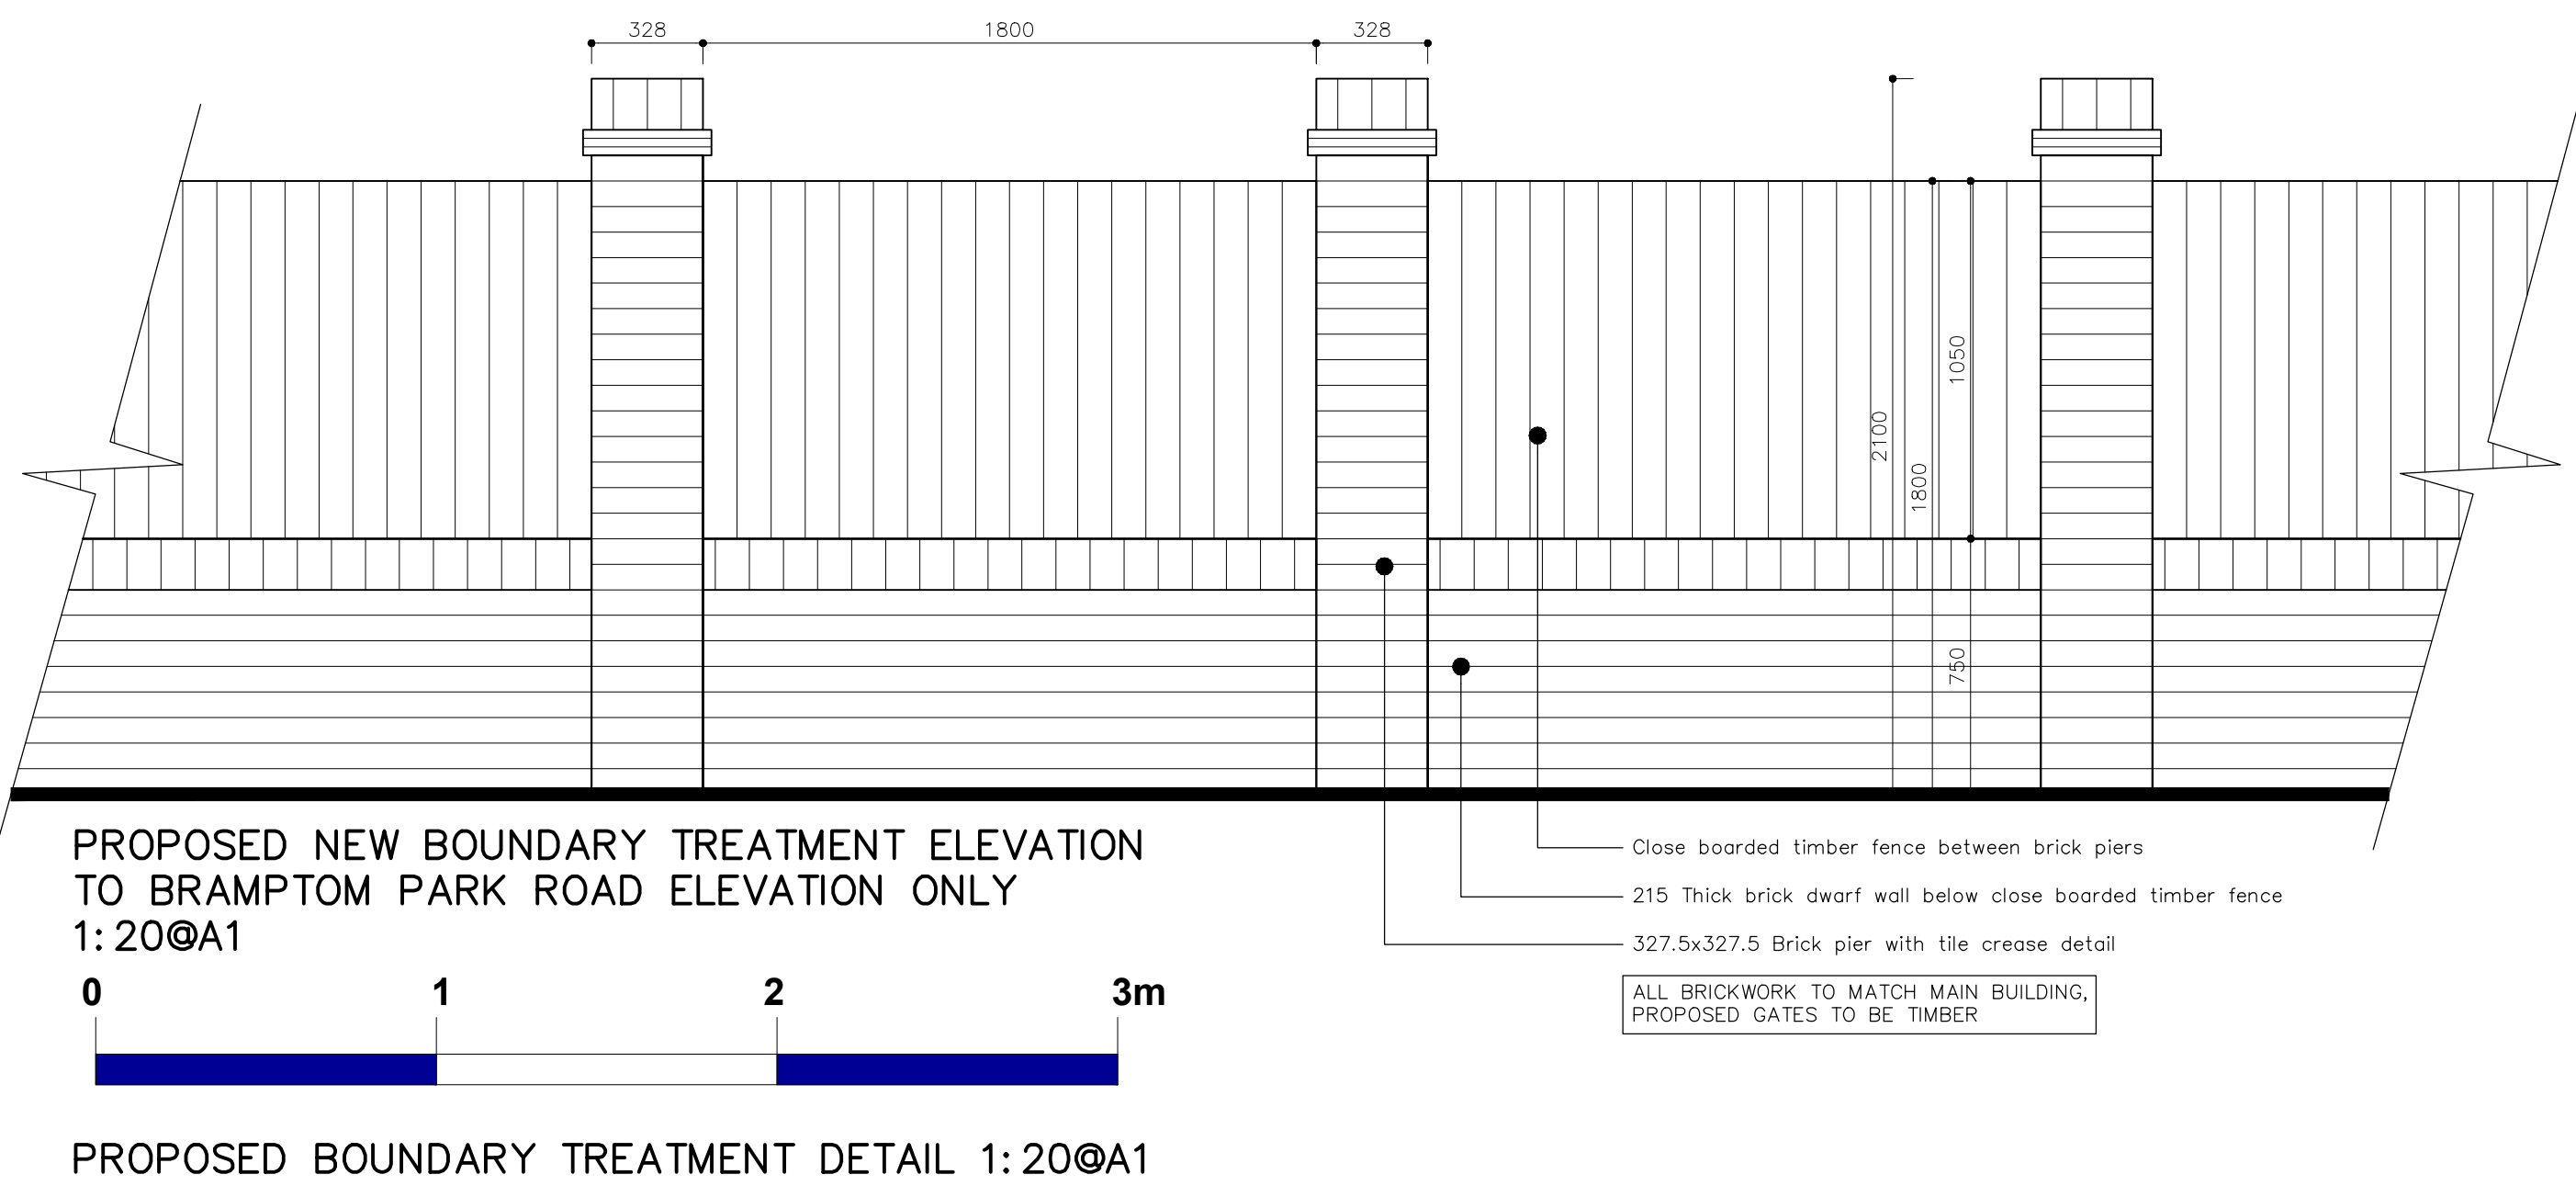


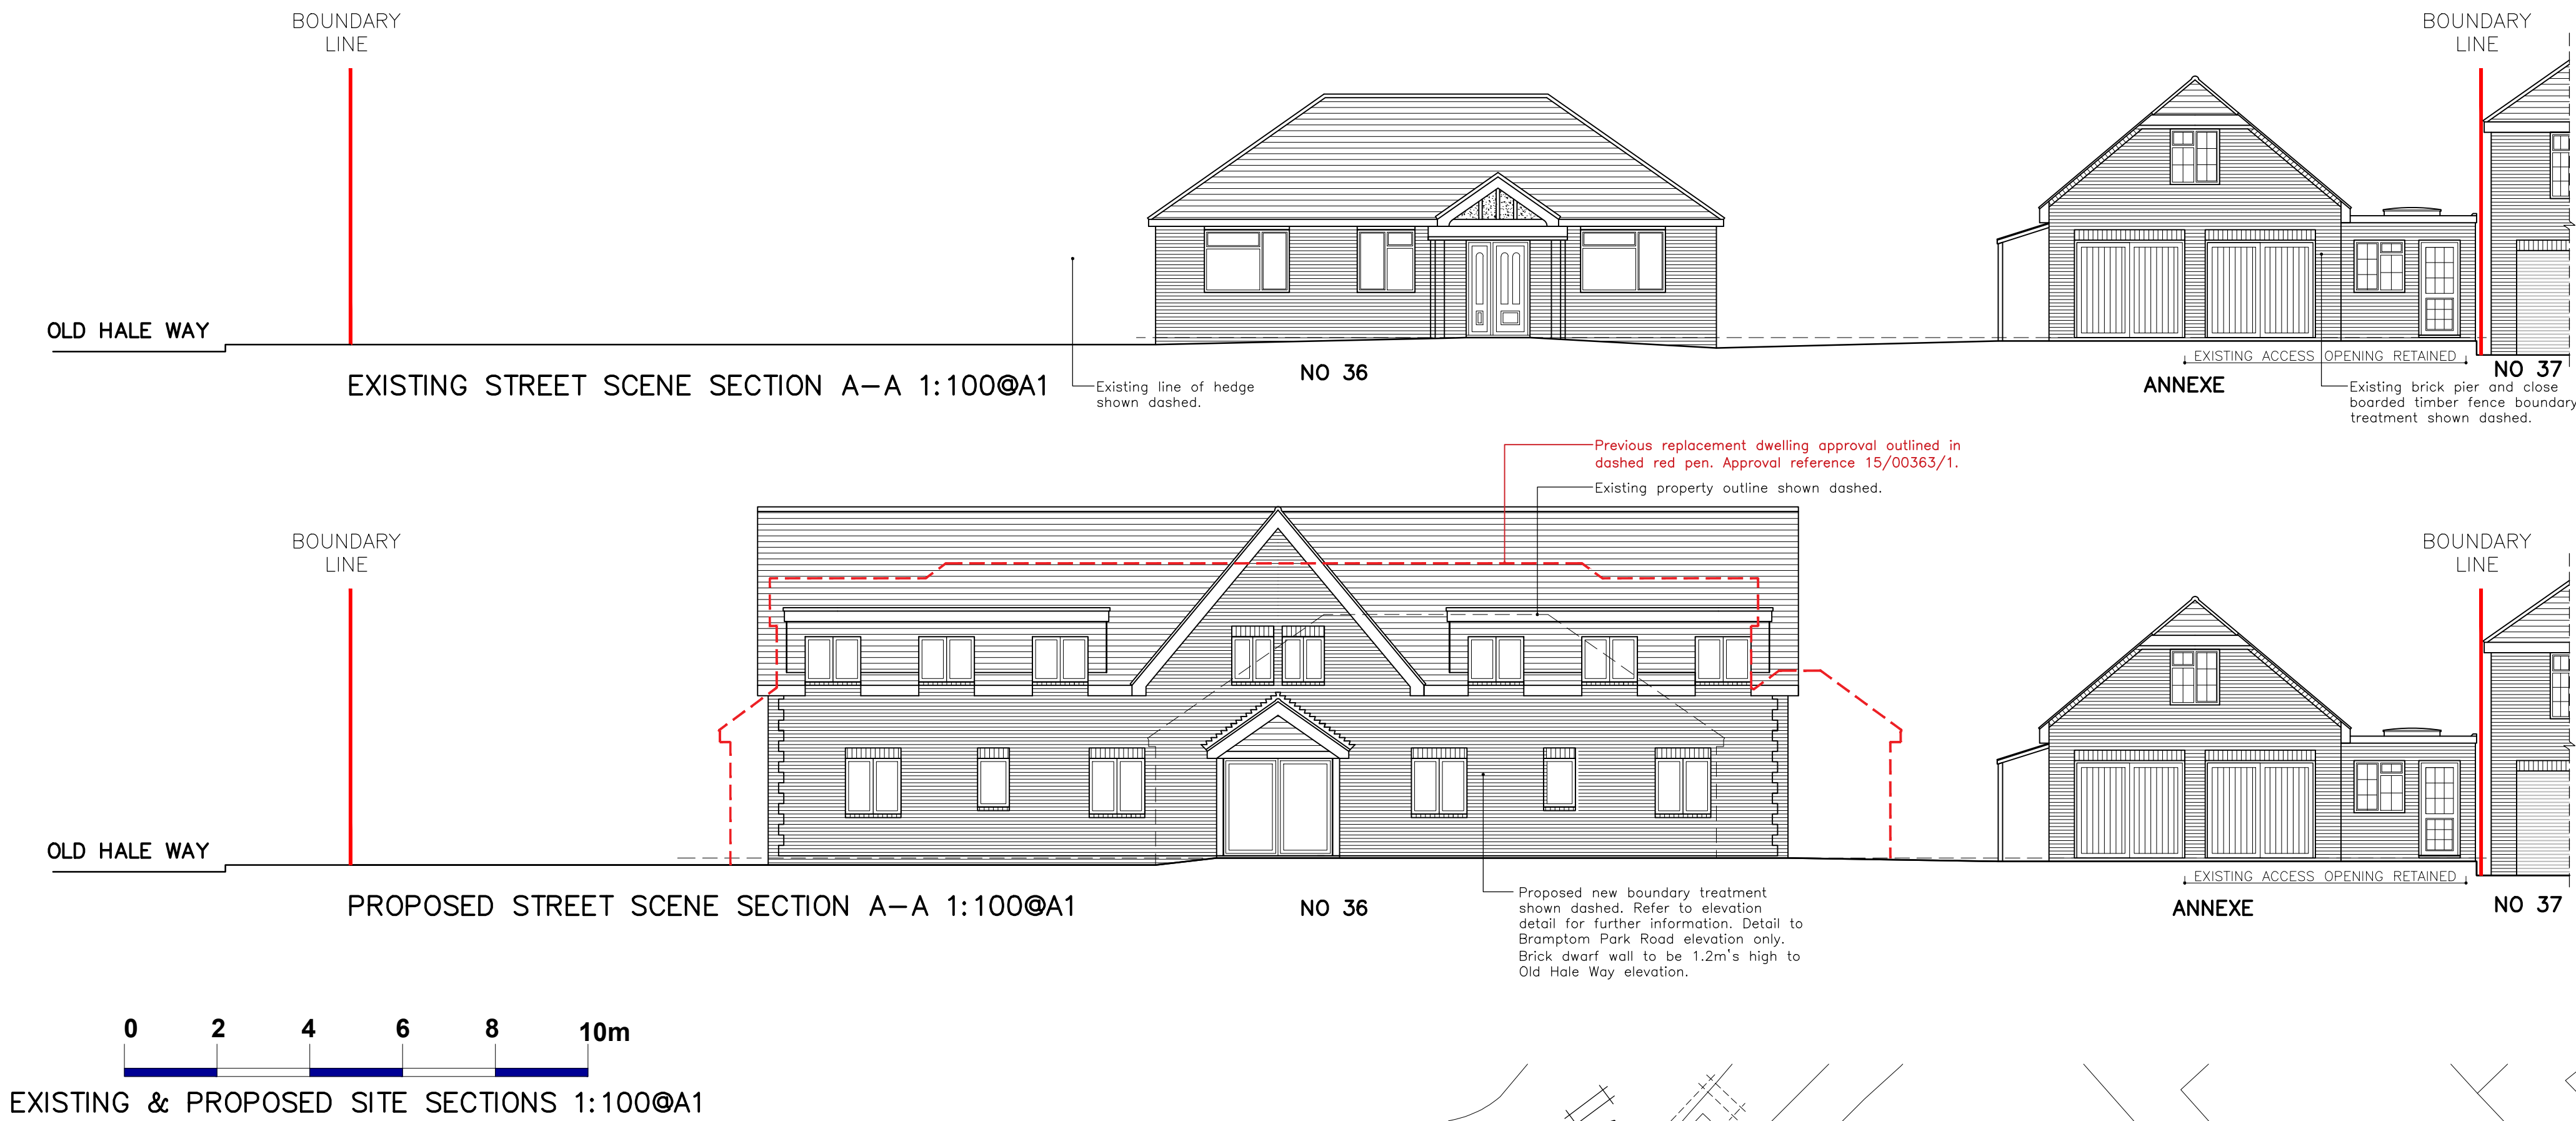

Existing and Proposed Street Scenes and Boundary Treatment Detail

JDB
DESIGN
Architectural Services
E:JDBdesign@hotmail.co.uk
T: +44 (0)7875393257

B	Front elevation and proposed roof plan updated to suit new design.	23/07/25
A	Site plan & front elevation updated to suit new roof layout and site plan updated to show 1.2m high dwarf wall to Old Hale Way.	02/04/25
Project 36 Brampton Park Road, Hitchin		
Title Existing and Proposed Street Scenes and Boundary Treatment		
Detail Scale As shown @A1	Date Jul 24	Drawn JB
Drawing No. 200/24/102	Checked XXX	Revision B