


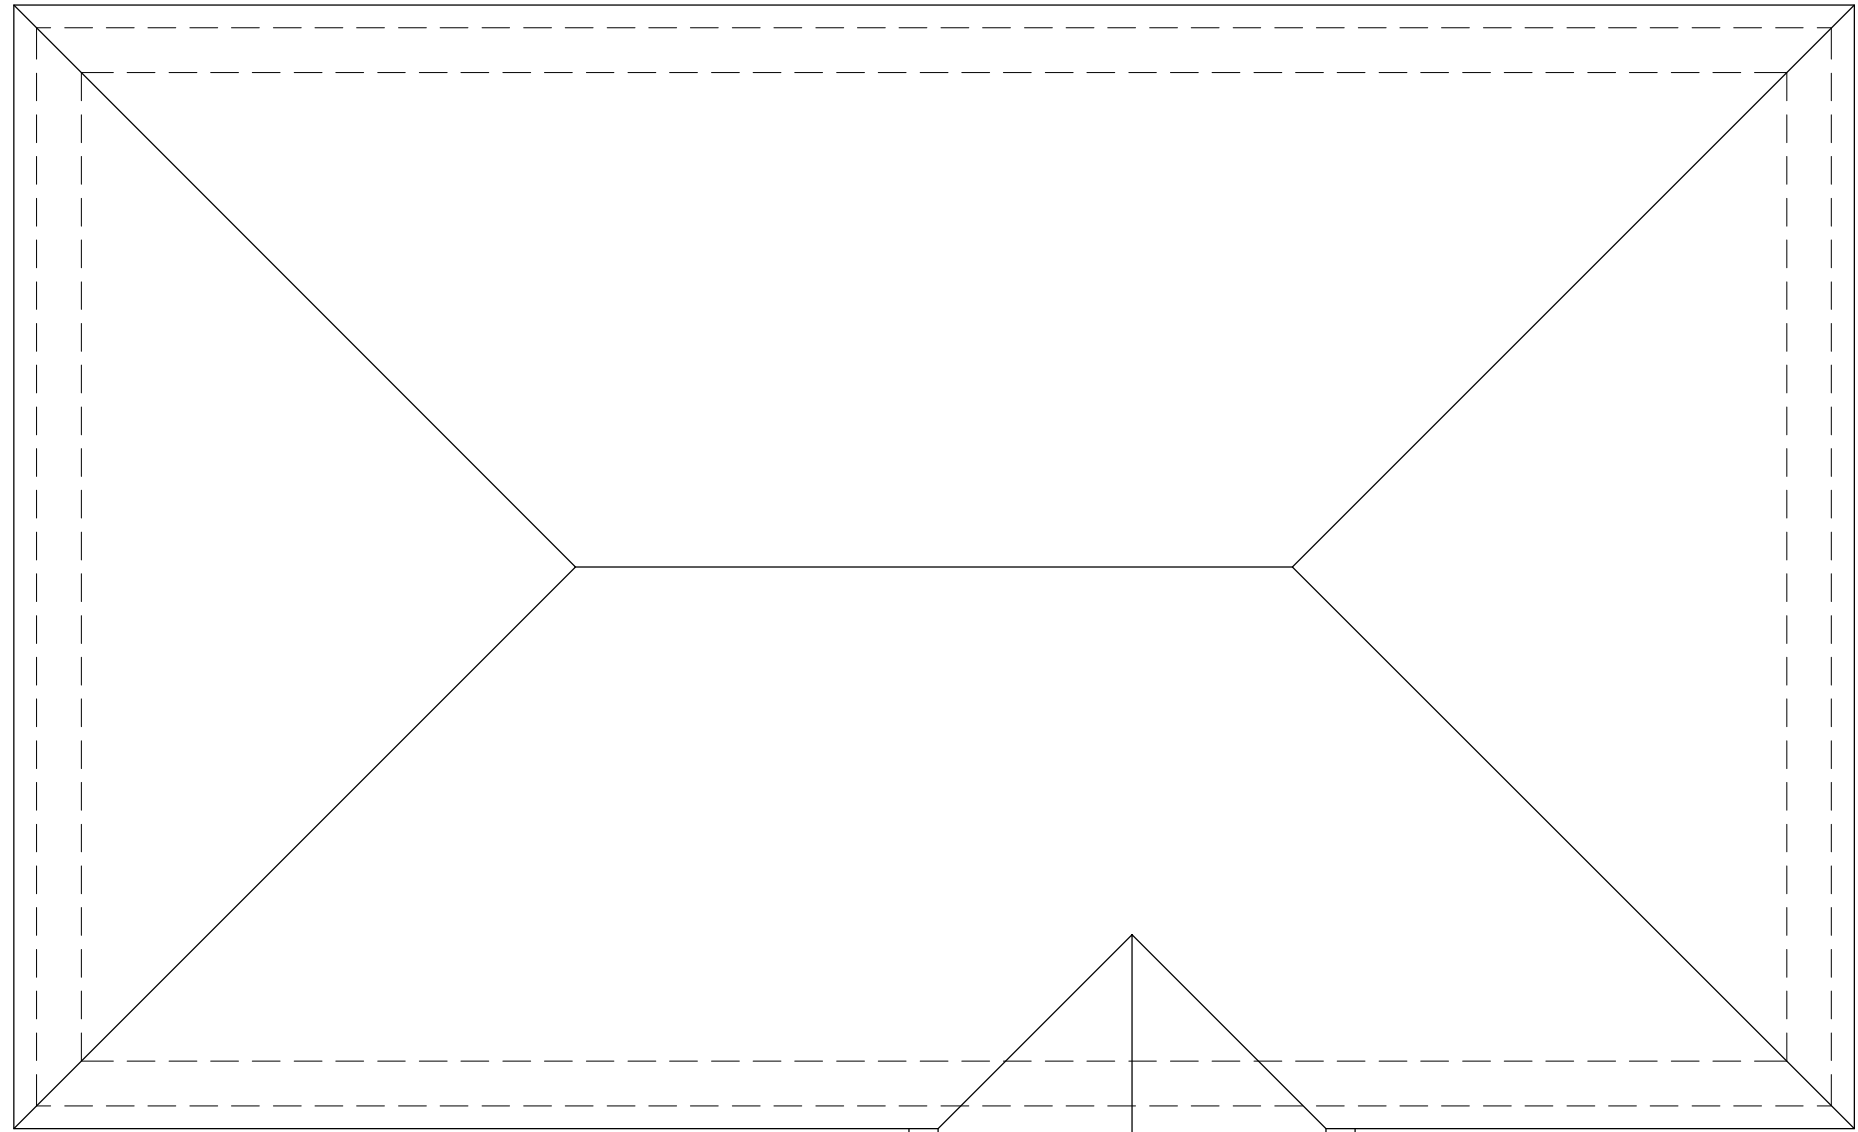


EXISTING ROOF PLAN
1:50@A1




EXISTING SIDE ELEVATION
1:50@A1




EXISTING FRONT ELEVATION
1:50@A1

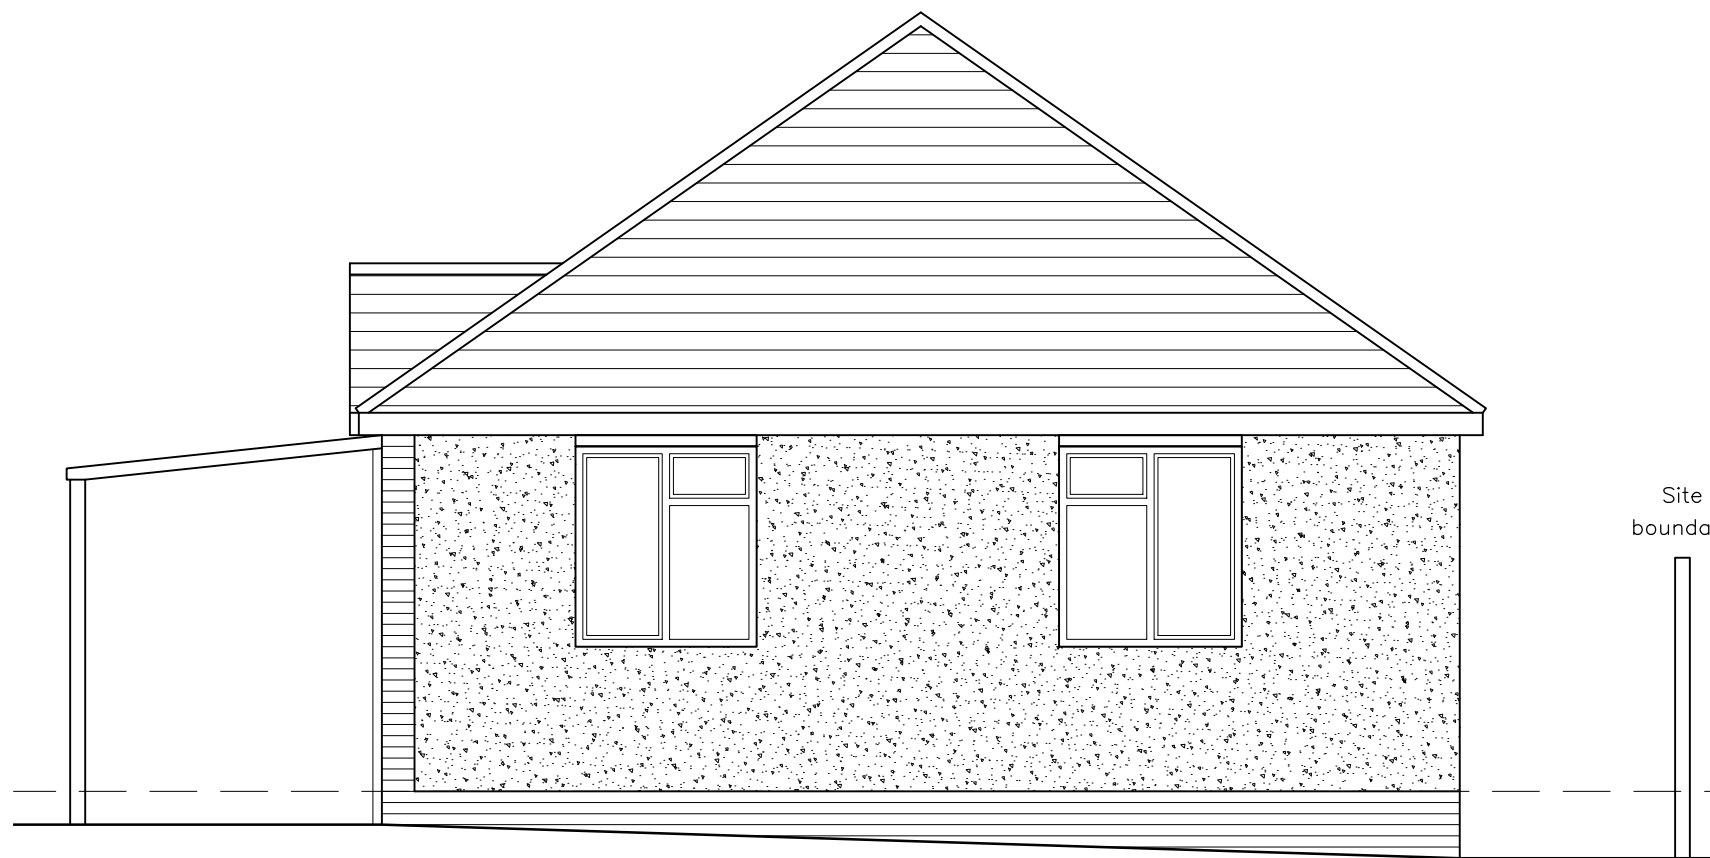


EXISTING SIDE ELEVATION
1:50@A1

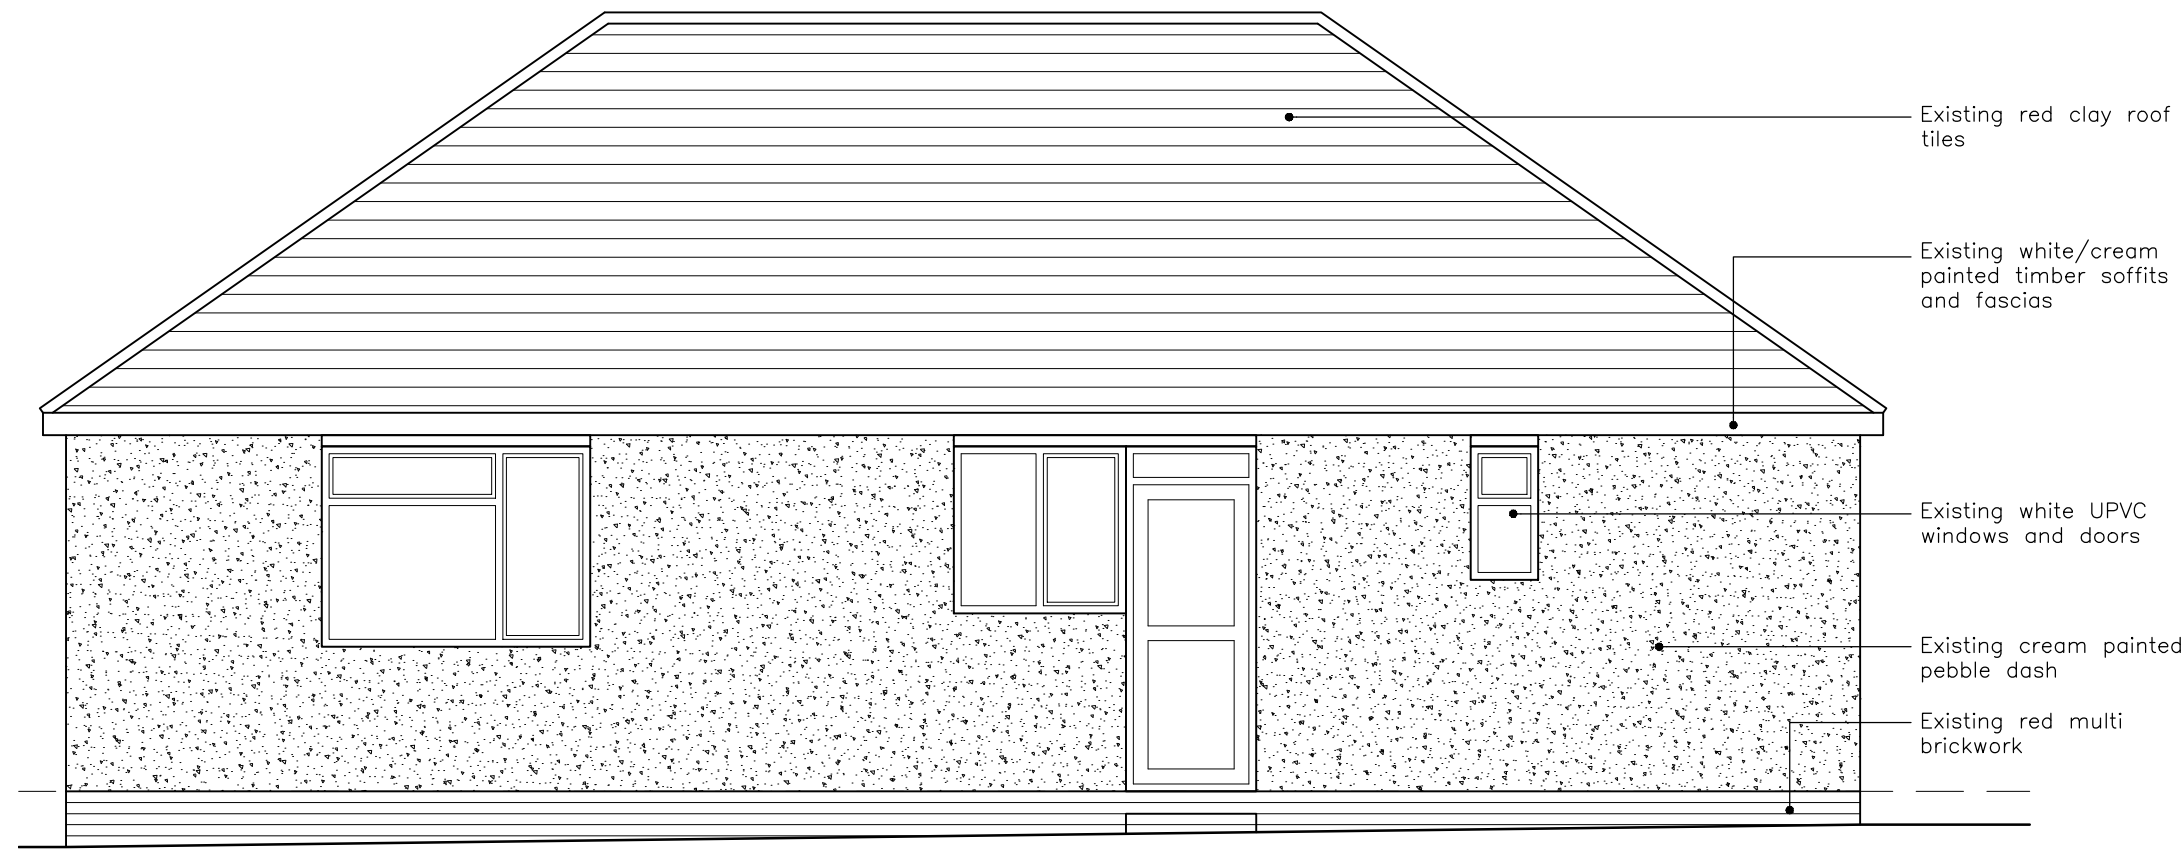


EXISTING REAR ELEVATION
1:50@A1

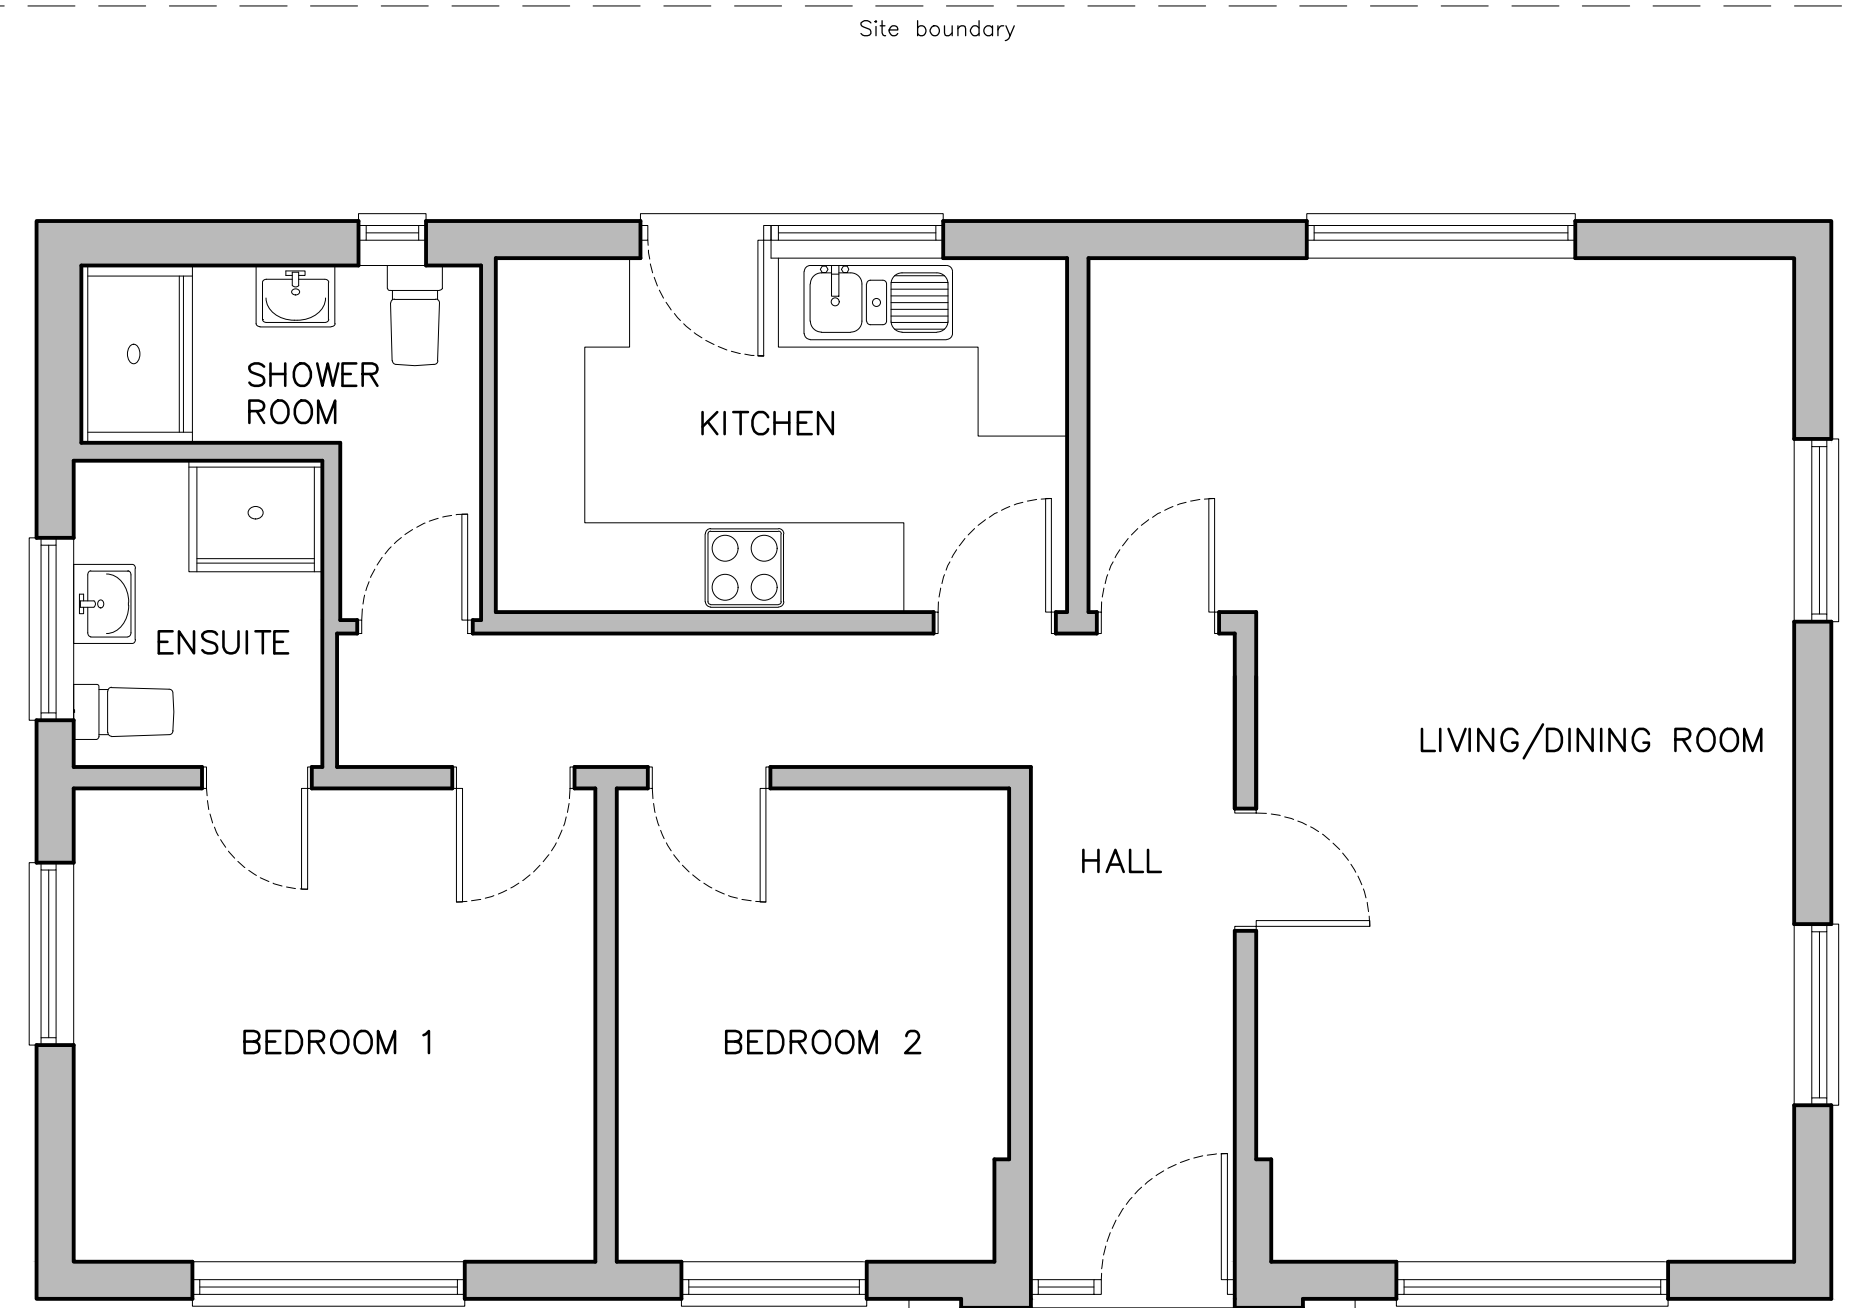

EXISTING GROUND FLOOR PLAN
1:50@A1

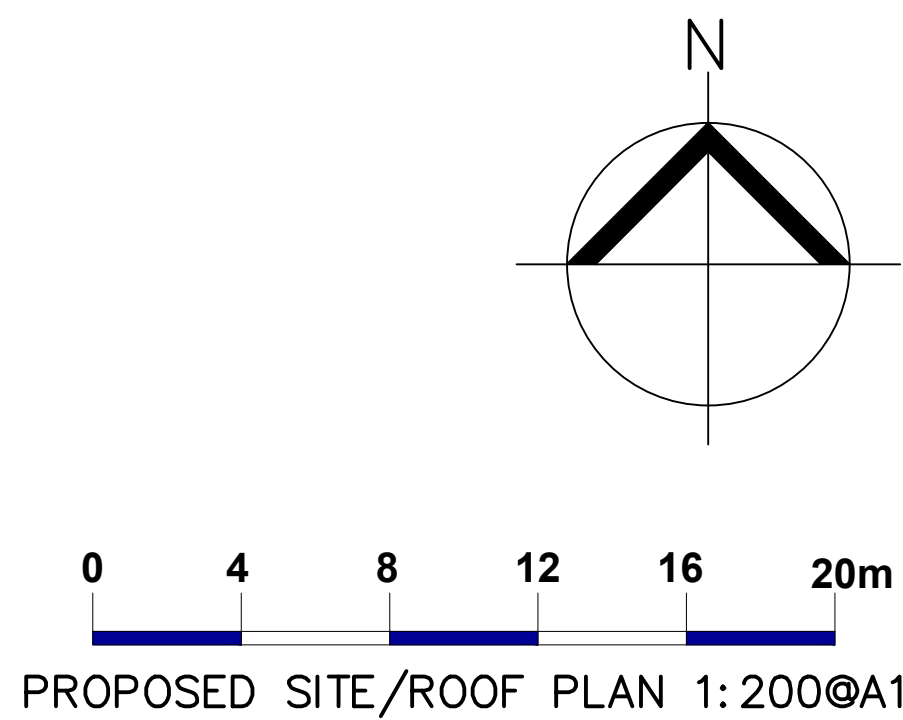

PROPOSED SITE/ROOF PLAN 1:200@A1

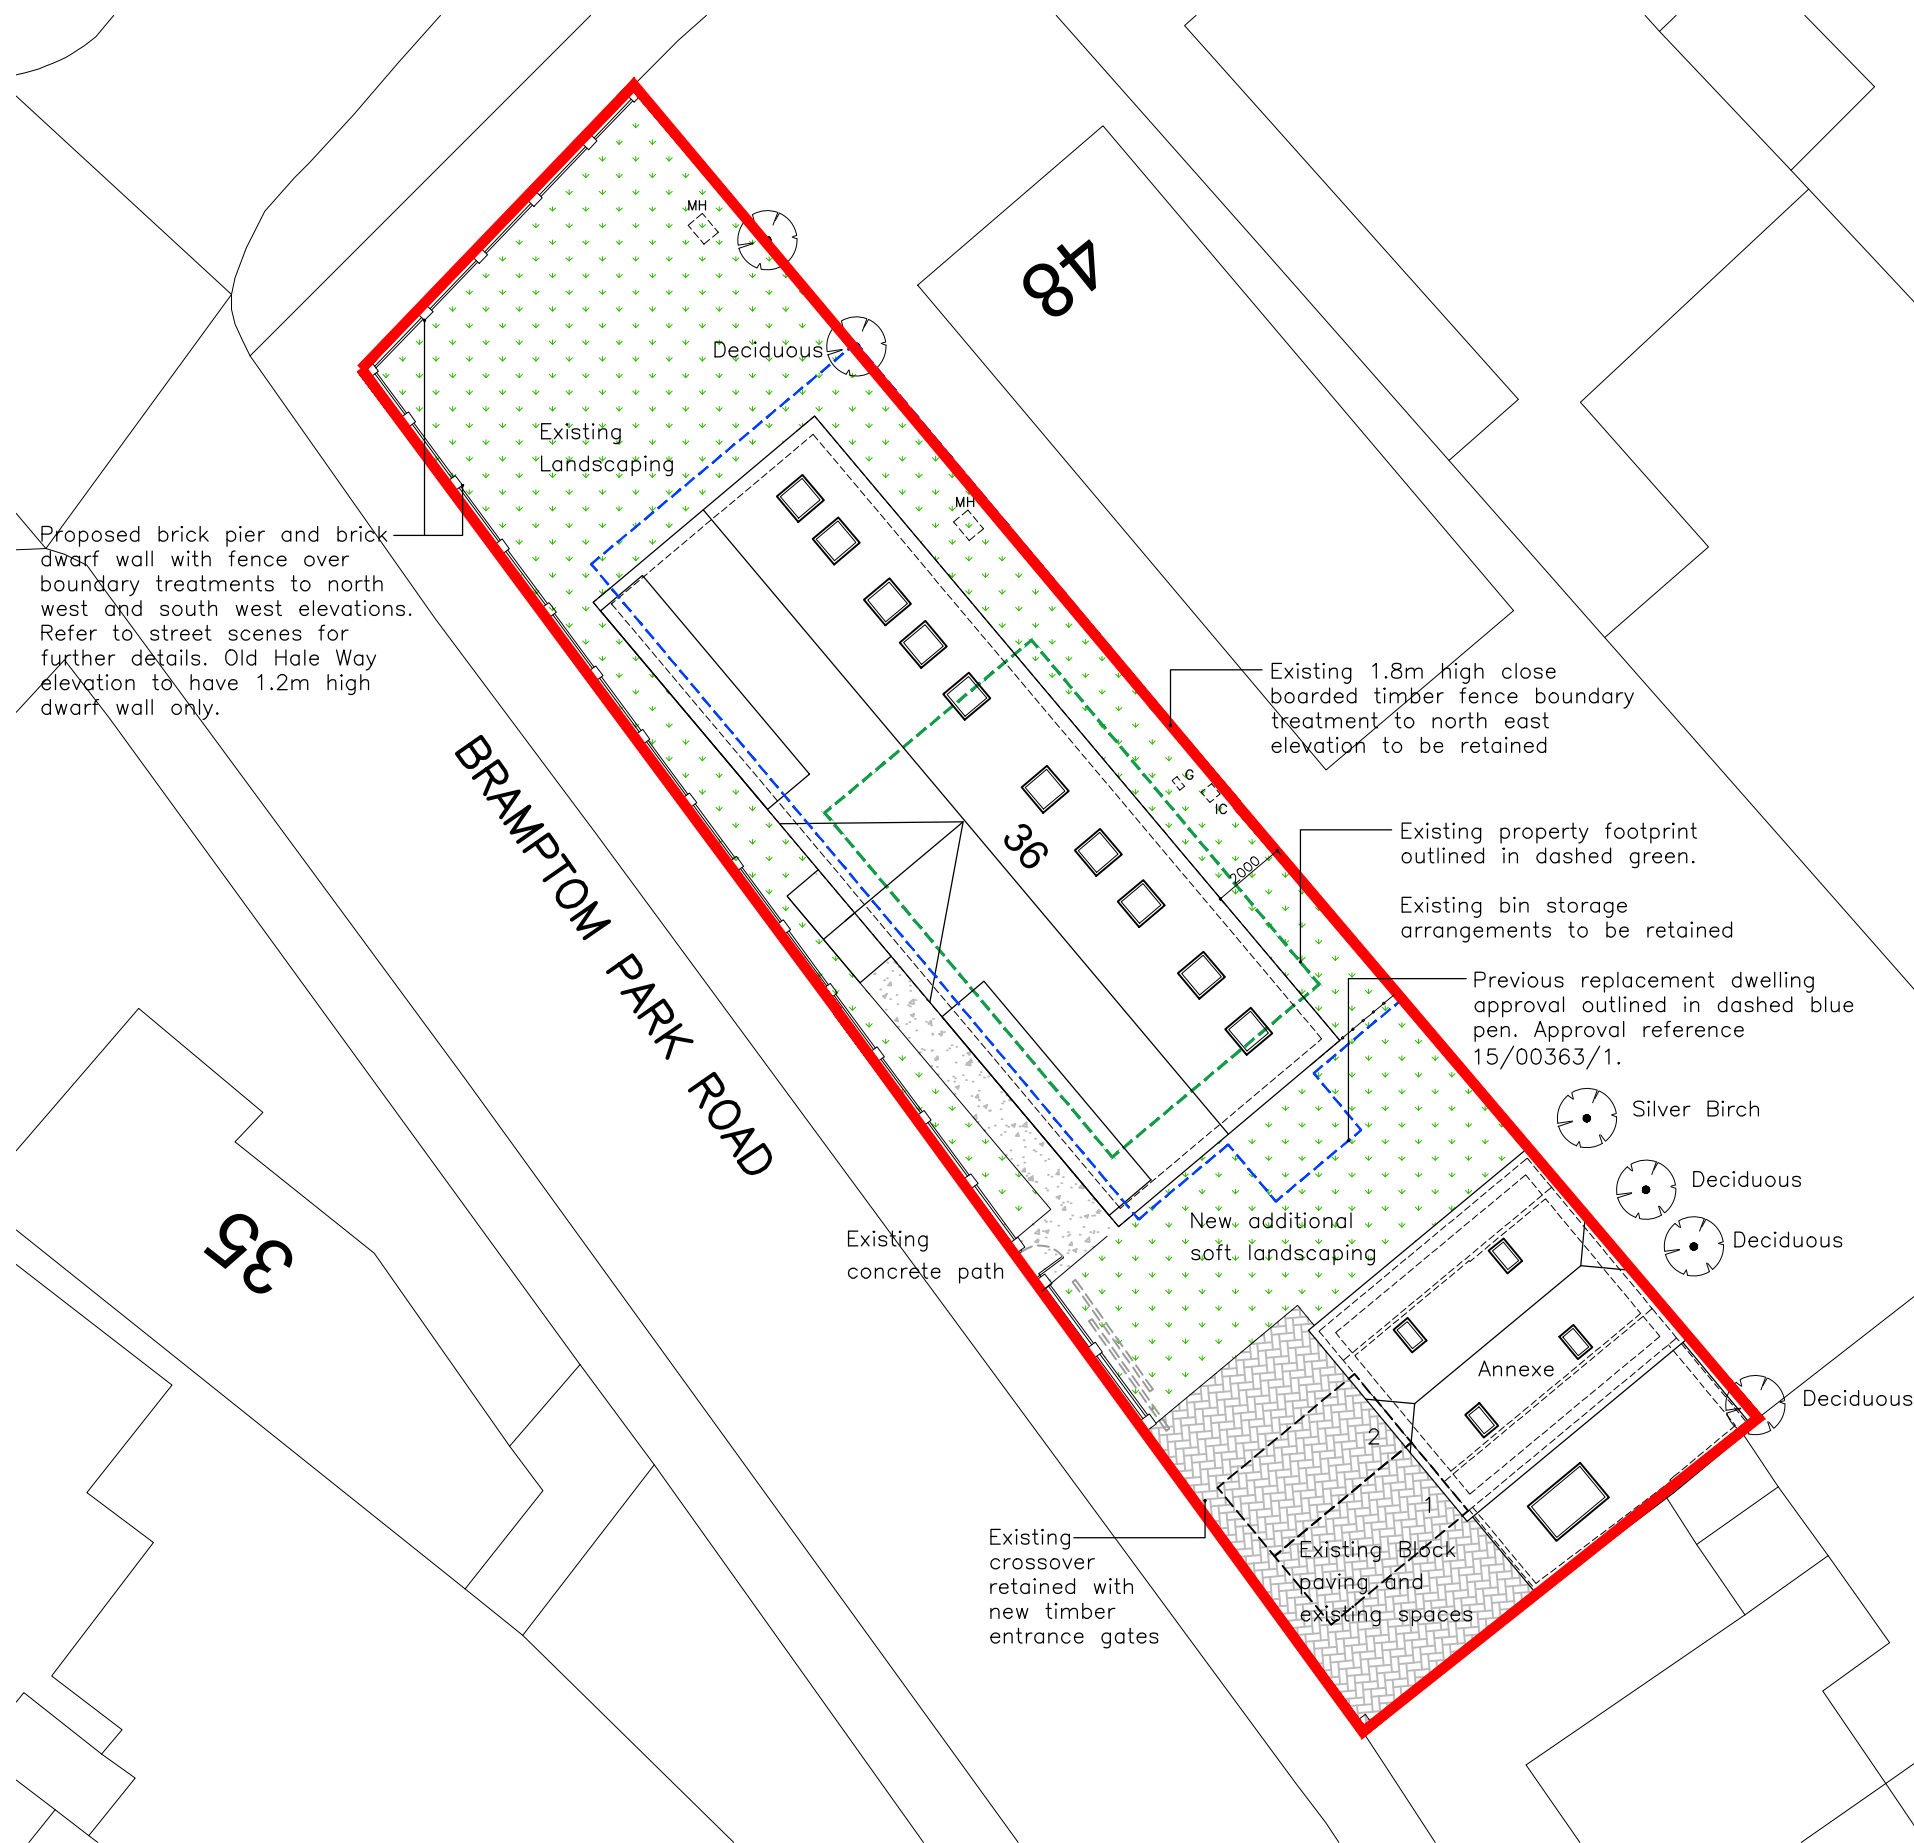

SITE LOCATION PLAN 1:1250@A1

EXISTING & PROPOSED PLANS & ELEVATIONS
1:50@A1

Existing Plans & Elevations & Site Location Plan & Proposed Site/Roof Plan

JDB
DESIGN
Architectural Services
E:JDBdesign@hotmail.co.uk
T: +44 (0)787 5393257

B	Proposed roof plan updated to suit new design.	23/07/25
A	Site plan updated to suit new roof plan and 1.2m high dwarf wall shown to Old Hale Way.	02/04/25
Project 36 Brampton Park Road, Hitchin		
Title Existing Plans & Elevations & Site Location Plan & Proposed Site/Roof Plan		
Scale As shown @A1	Date Jul 24	Drawn JB
Drawing No. 200/24/100	Checked XXX	Revision B