



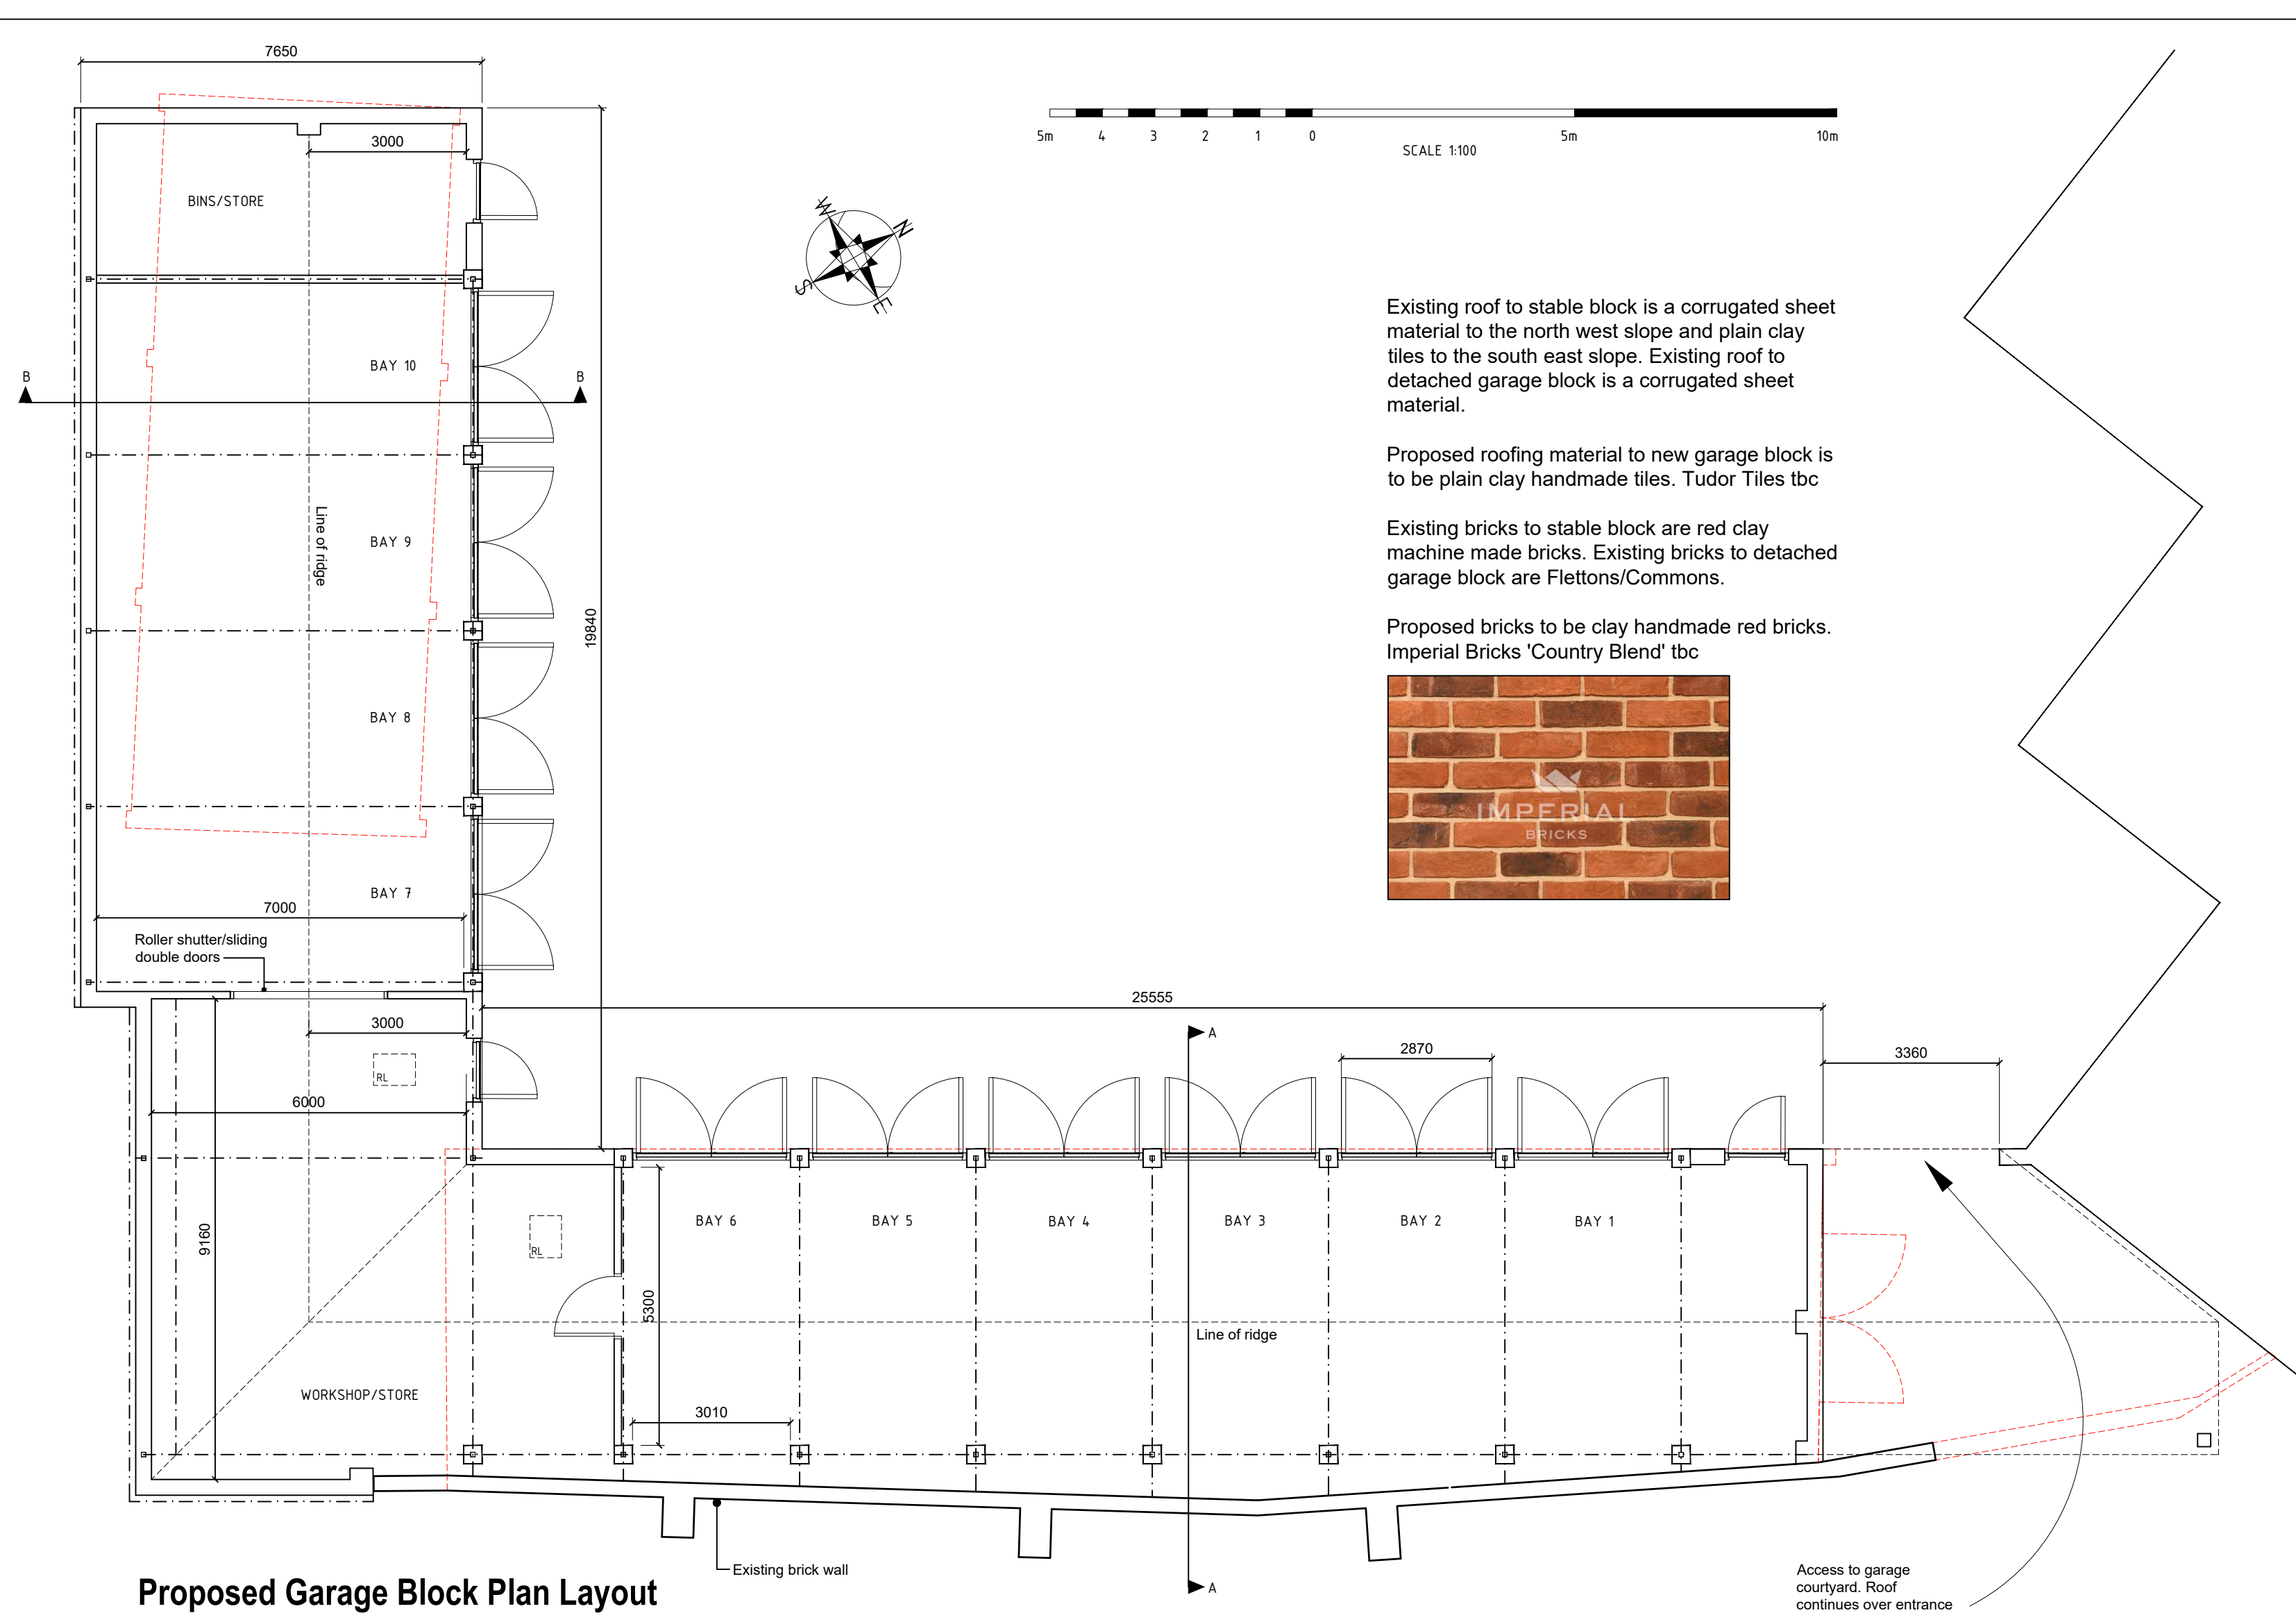


Proposed Garage Block Plan Layout

Scale: 1:100

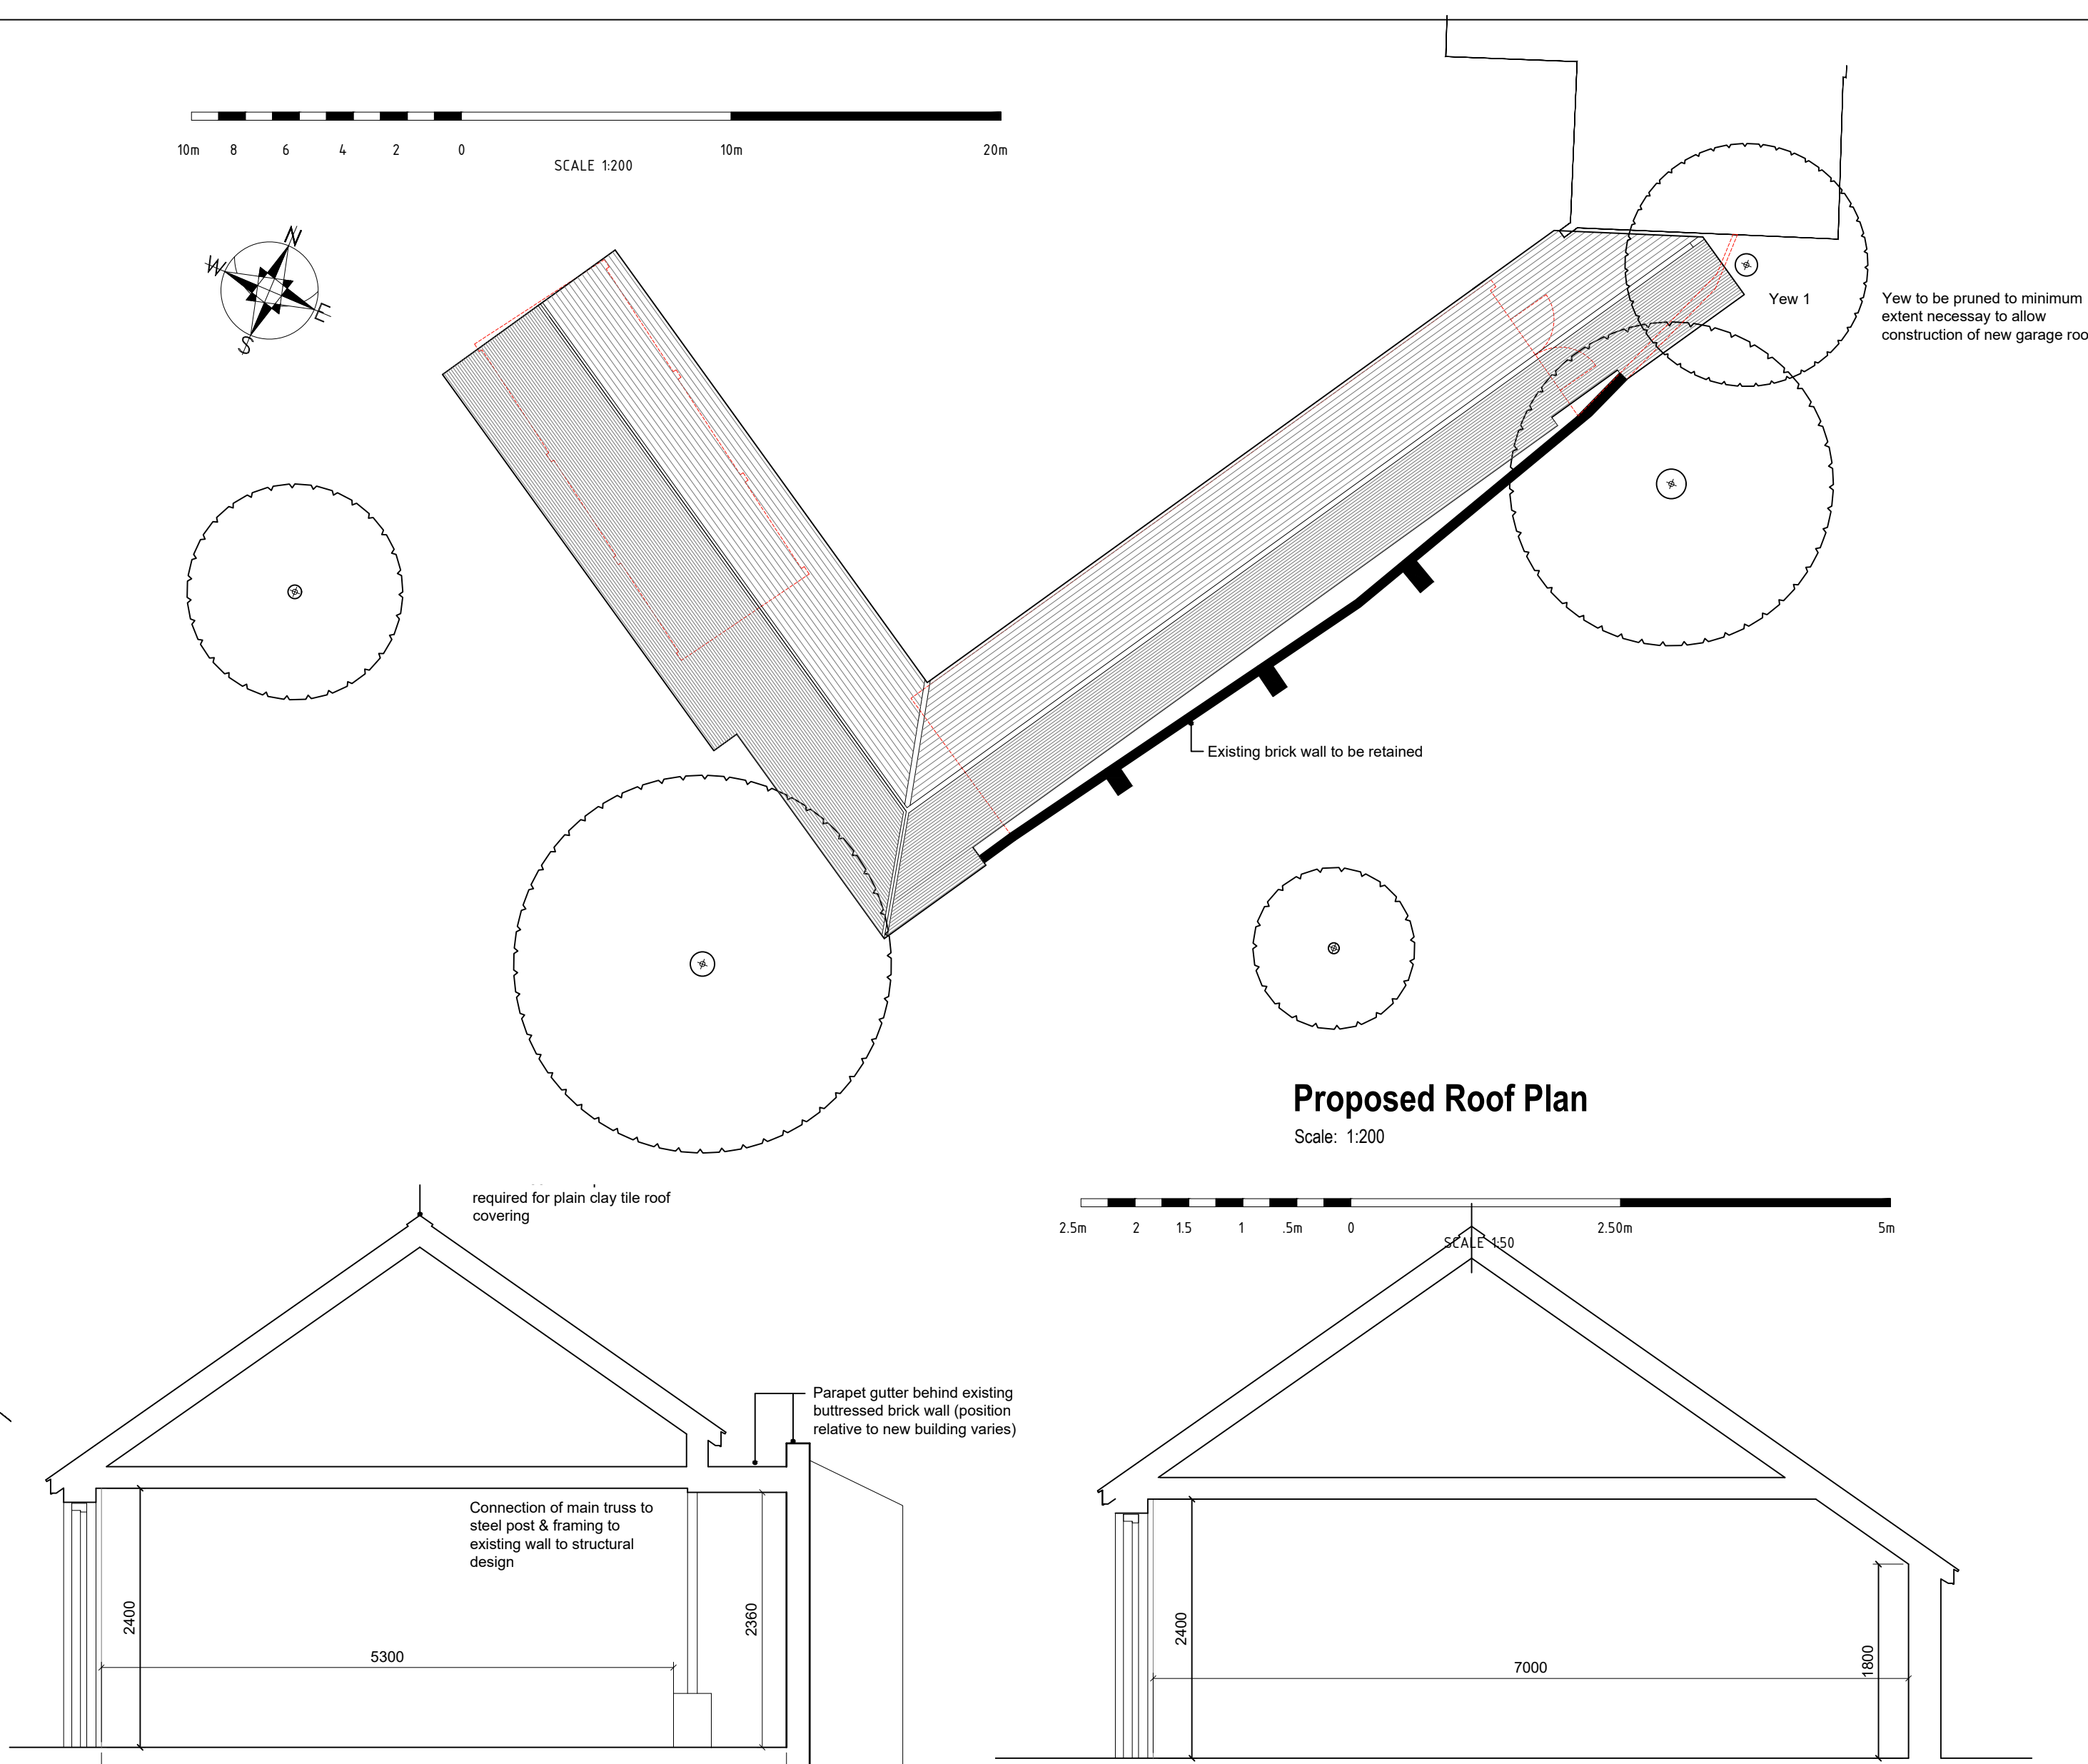


Proposed Roof Plan

Scale: 1:200

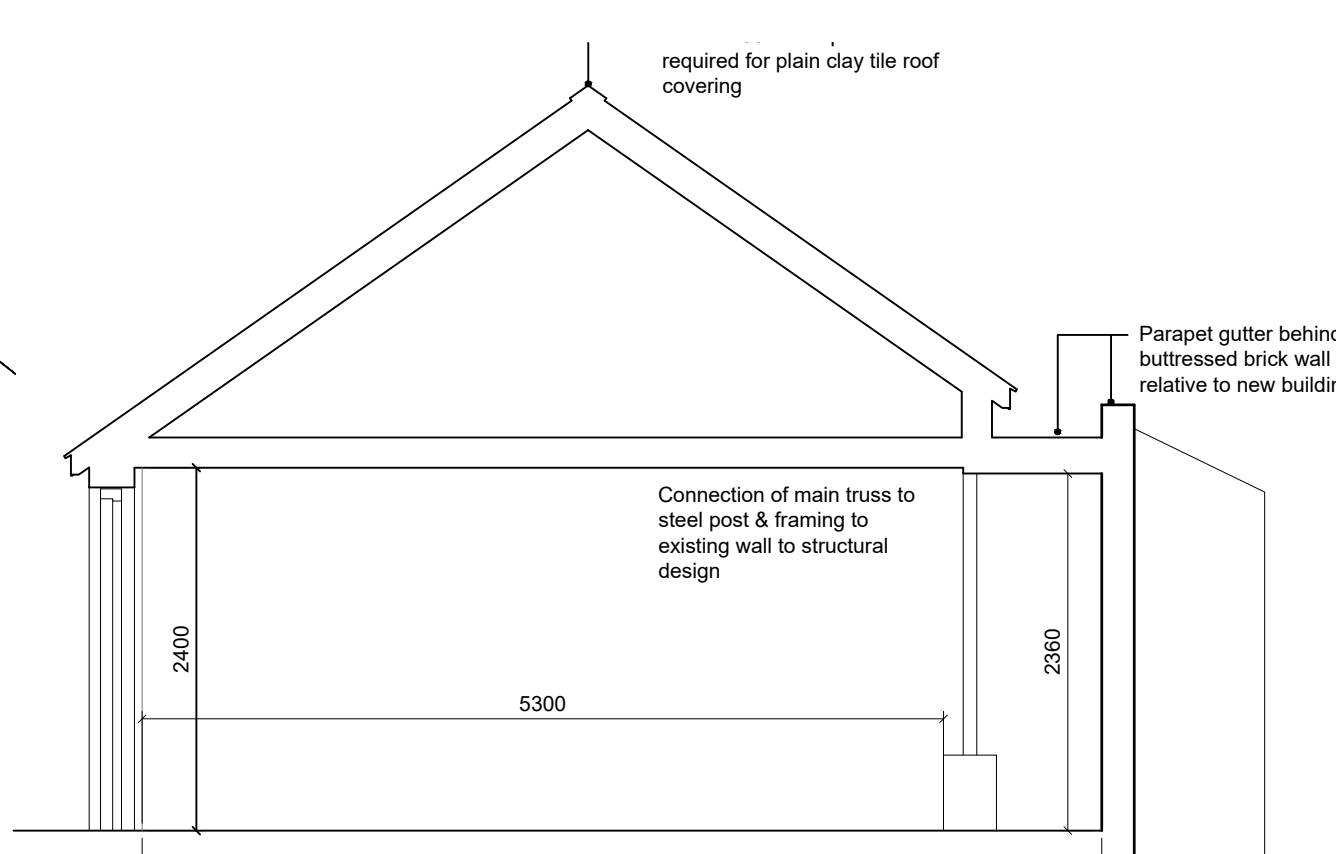


Section A-A

Scale: 1:50

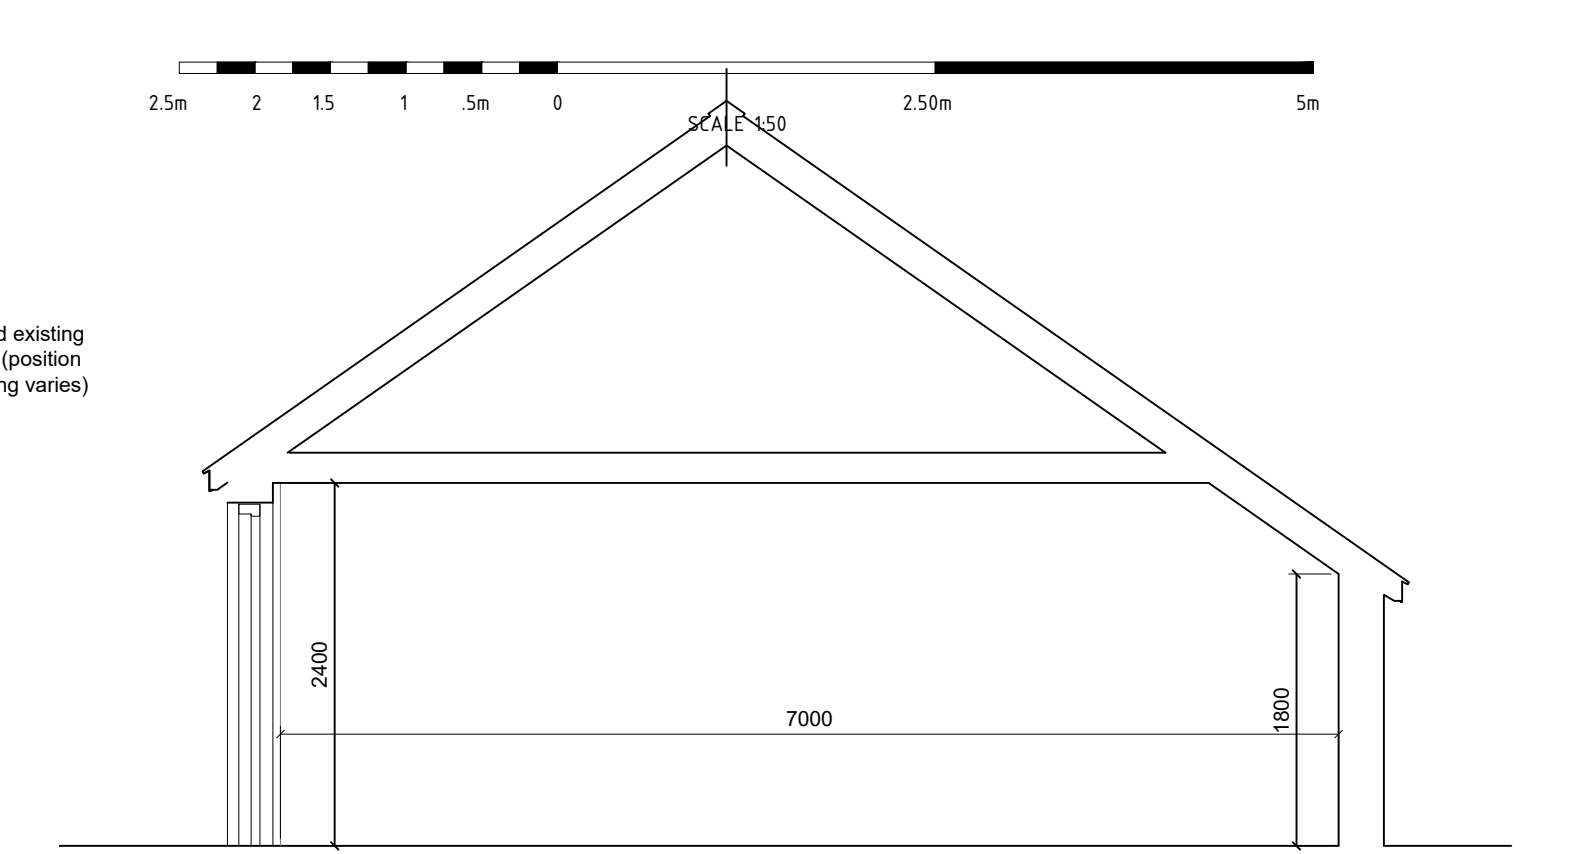


Section B-B

Scale: 1:50

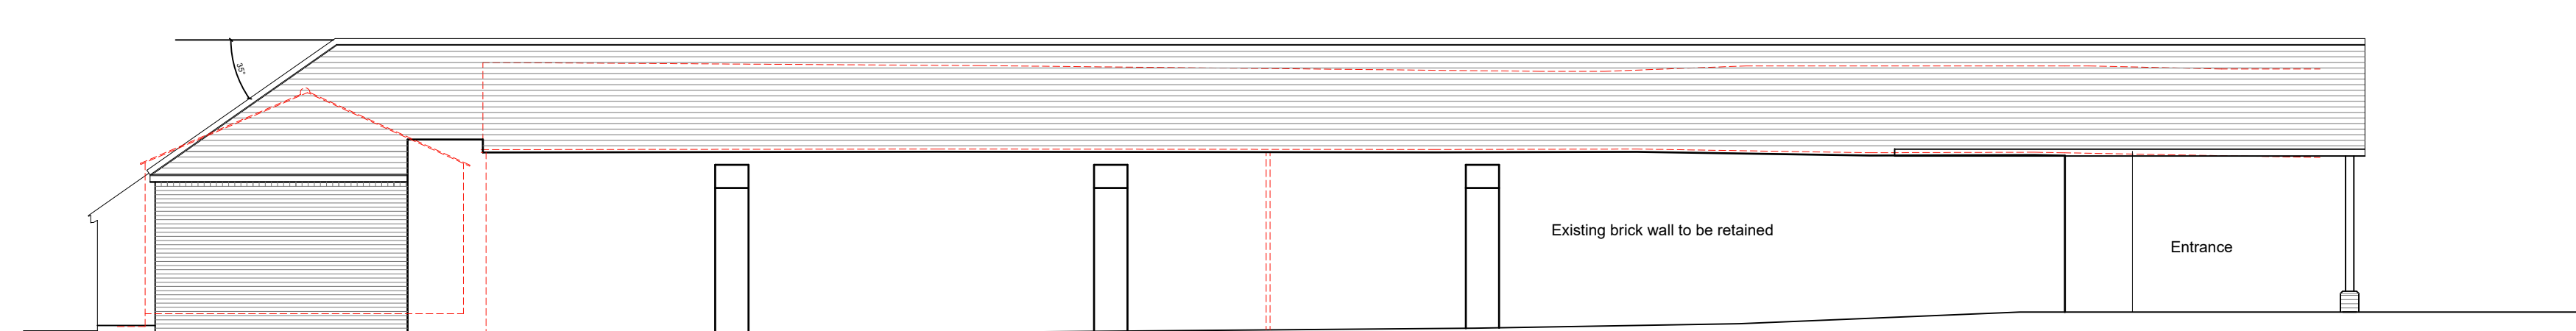


Proposed Garage Block SE Elevation

Scale: 1:100

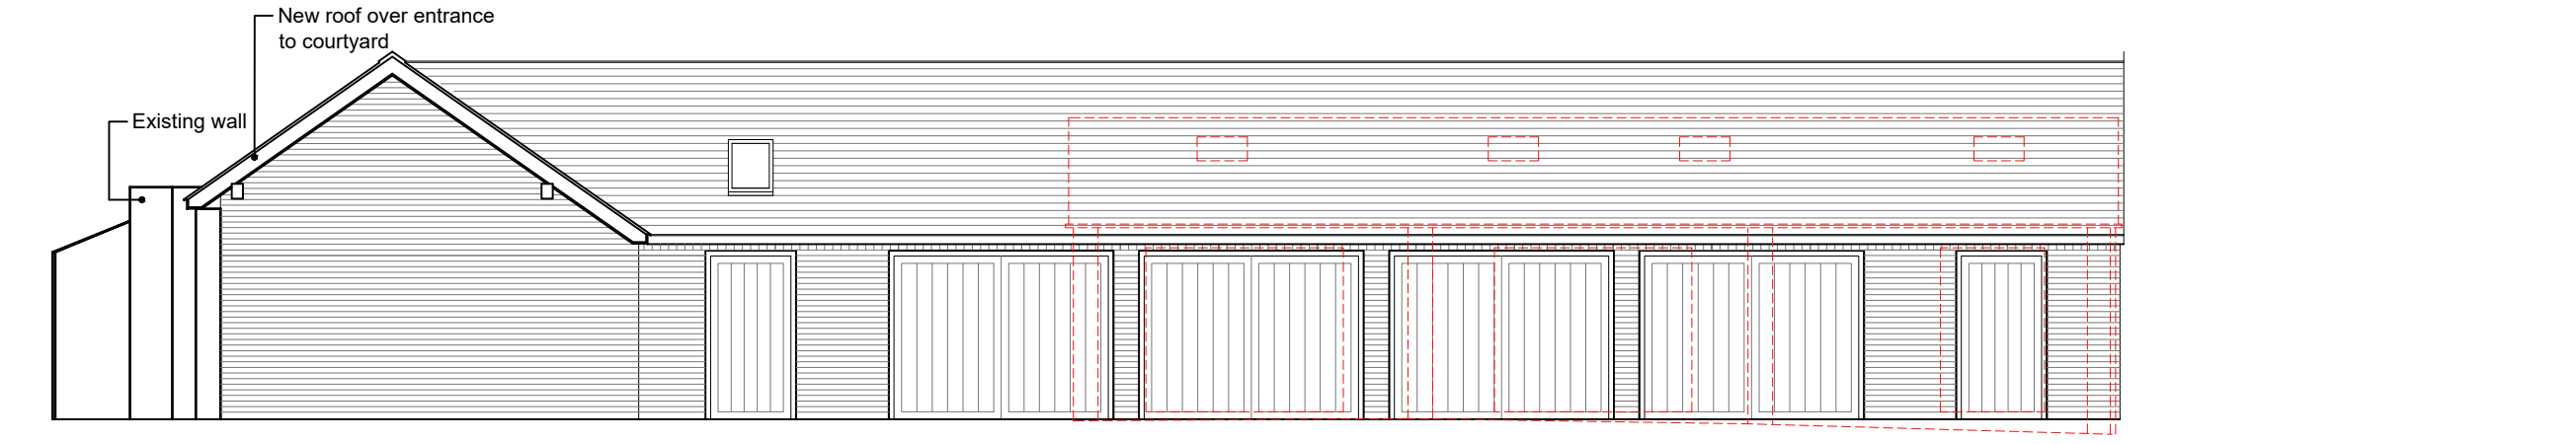

Proposed Garage Block NE Elevation

Scale: 1:100

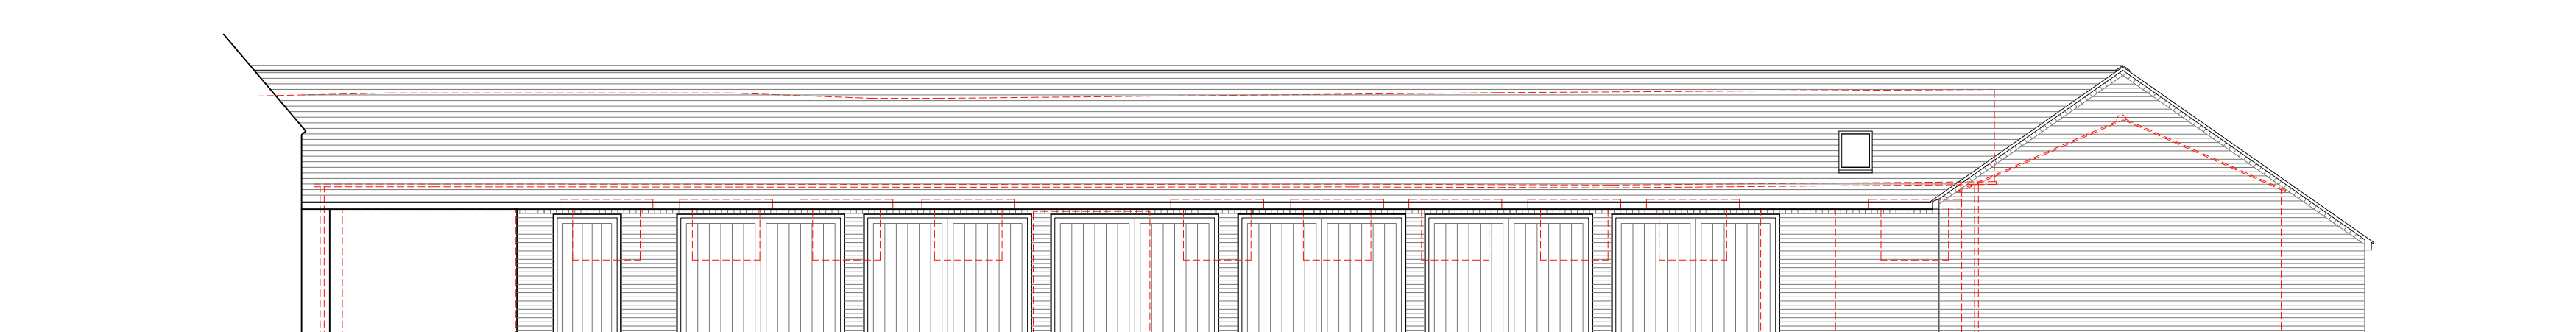

Proposed Garage Block NW Elevation

Scale: 1:100



Proposed Garage Block SW Elevation

Scale: 1:100

REV	BRIEF DETAILS	DATE	NO	2309 / PD / 206	REV	CHECKED
A	Client amendments	12/12/23	SCALE	1 : 100 @ A1	DATE	SEPT 2023
B	Ridge height increased	08/02/24	DR	mm	mm	
C	Note added to yew tree	03/09/24	DR	mm	mm	
PROPOSED GARAGE BLOCK			for JULIANS PARK RUSHDEN BUNTINGFORD SG9 0TD			AY PILSBURY THOMAS ARCHITECTS TEL: 01793 559229 WWW.PAT.CO.UK HONEYLANDS, RADWINTER, SAFFRON WALDEN, ESSEX CB10 2TJ
© The copyright of this drawing belongs to Kay Pilsbury Thomas						