




Existing Long Garage to be removed
Materials:
Walls - Flinton brick/weatherboard
Roof - Clay tiles (south-east elevation) and
corrugated cement sheet (north-west elevation)
Note: Wall to south-east elevation to be retained and
repointed/repared

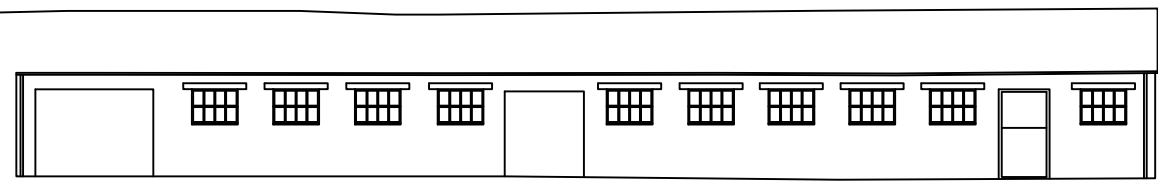

Long Garage North-West Elevation Scale 1:200

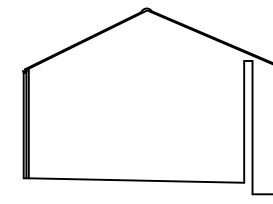

South-West Elevation

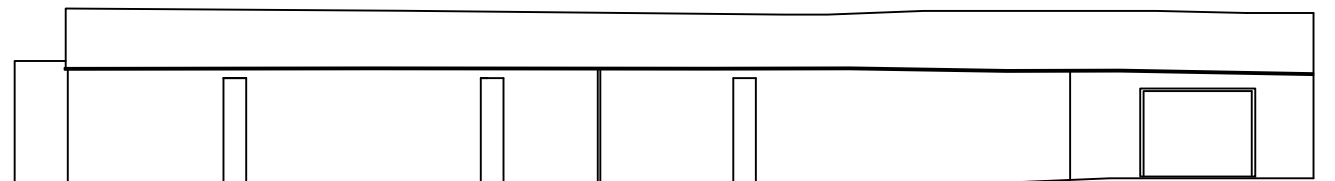

South-East Elevation Scale 1:200 - Existing red brick wall to be retained





Photograph of North-West Elevation

A




Photograph of South-East Elevation


B

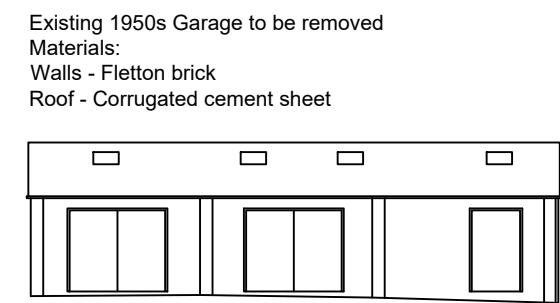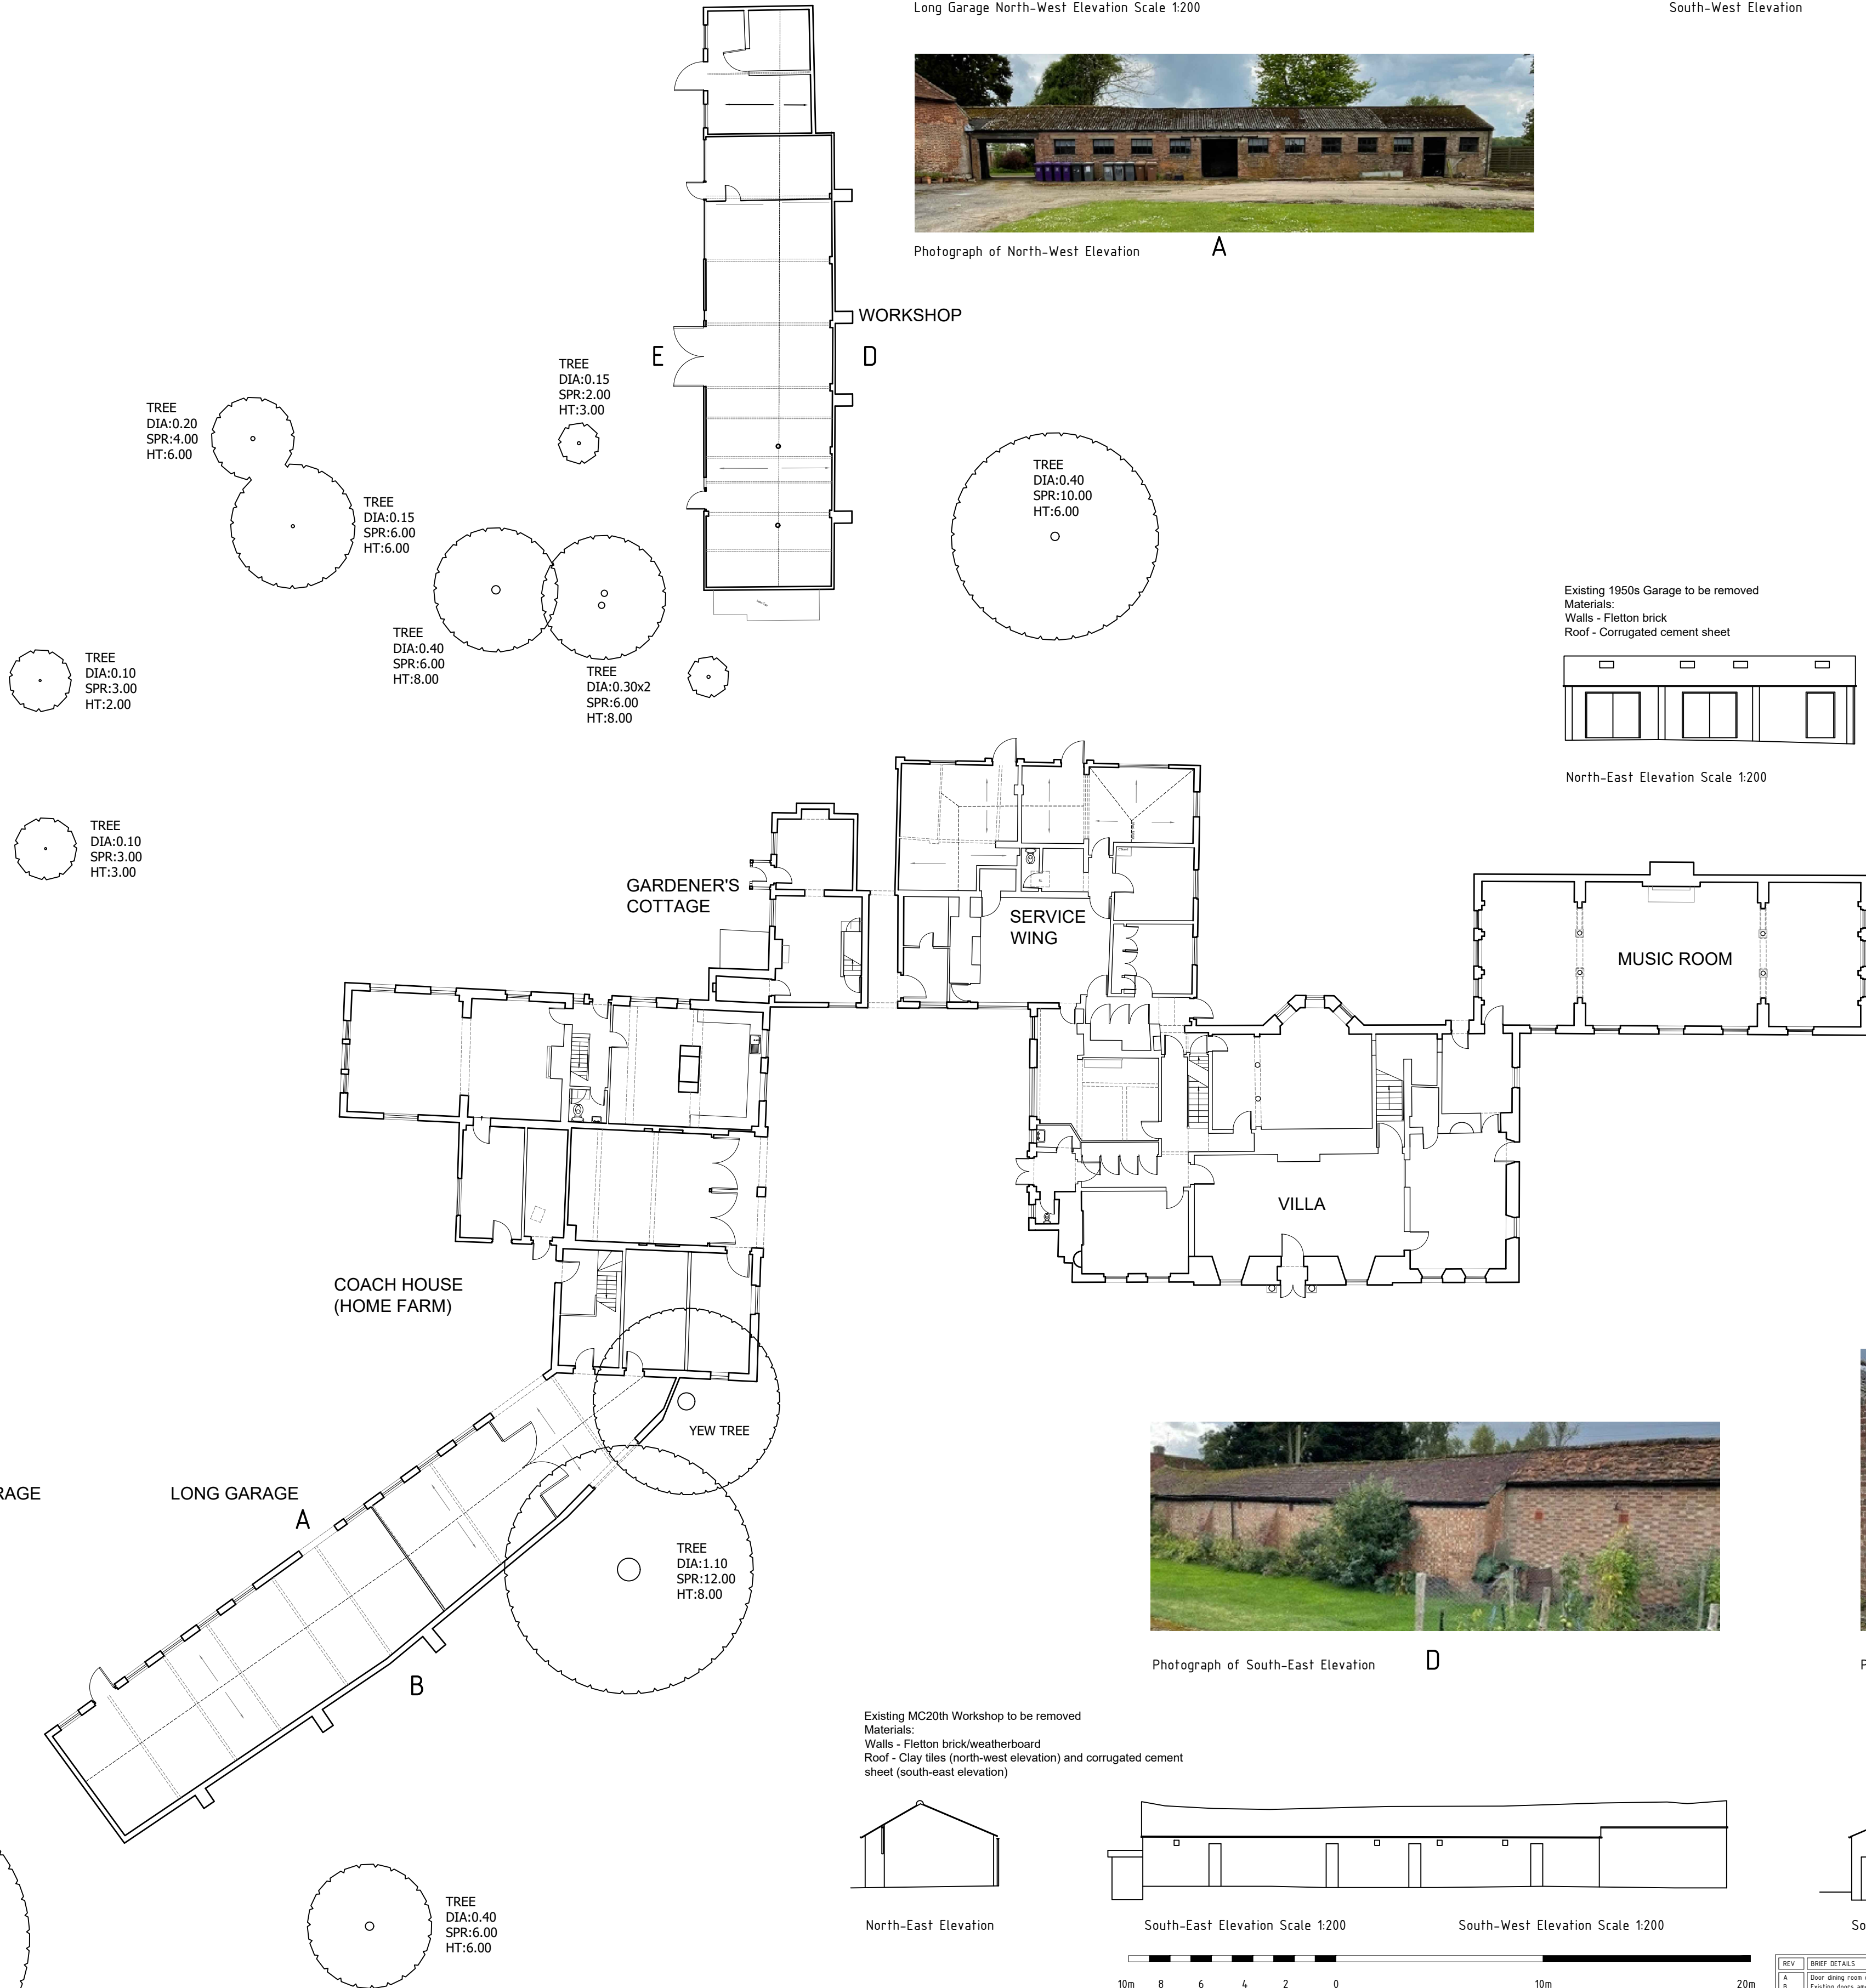


North-East Elevation Scale 1:200

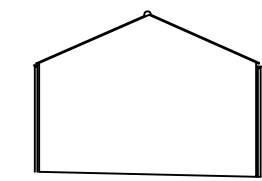

North-West Elevation

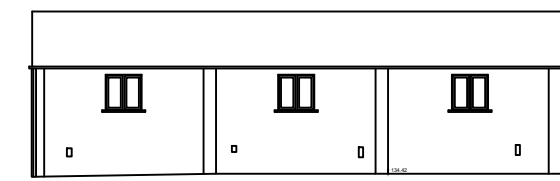

South-West Elevation Scale 1:200

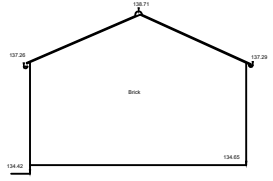

South-East Elevation



Photograph of North-East Elevation

C




Photograph of South-East Elevation

D




Photograph of North-West Elevation


E

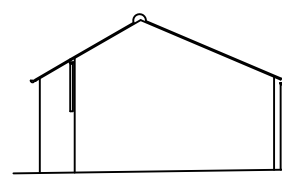


North-East Elevation

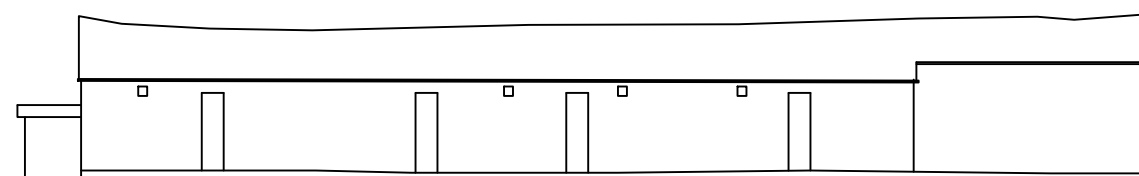


South-East Elevation Scale 1:200

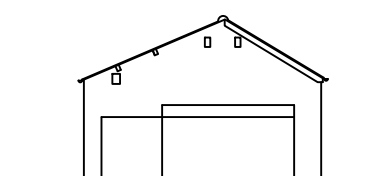

South-West Elevation

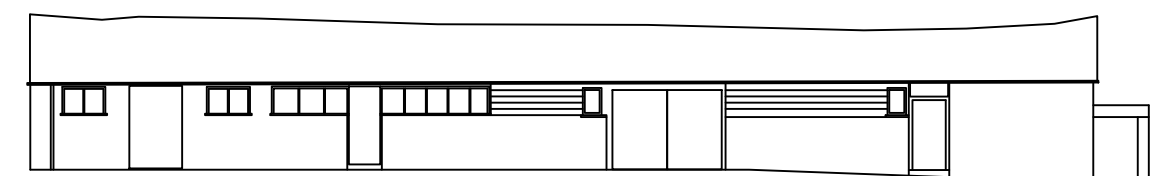

North-West Elevation Scale 1:200

 

REV	BRIEF DETAILS	DATE	NO	2309 / SD / 100	REV	CHECKED
A	Door dining room corrected	12.09.26	SCALE	1 : 200 @ A1	B	mm
B	Existing doors amended	13.09.26	DATE	August 24		
			for JULIANS PARK RUSHDEN BUNTINGFORD SG9 0TD			
			AY PILSBURY THOMAS ARCHITECTS TEL 01793 559228 FAX 01793 559965 www.aypt.co.uk info@aypt.co.uk HONEYLANDS, RUSHWATER, SAFFRON WALDEN, ESSEX, SG9 2TJ			

© The copyright of this drawing
belongs to Kay Pilbury Thomas