



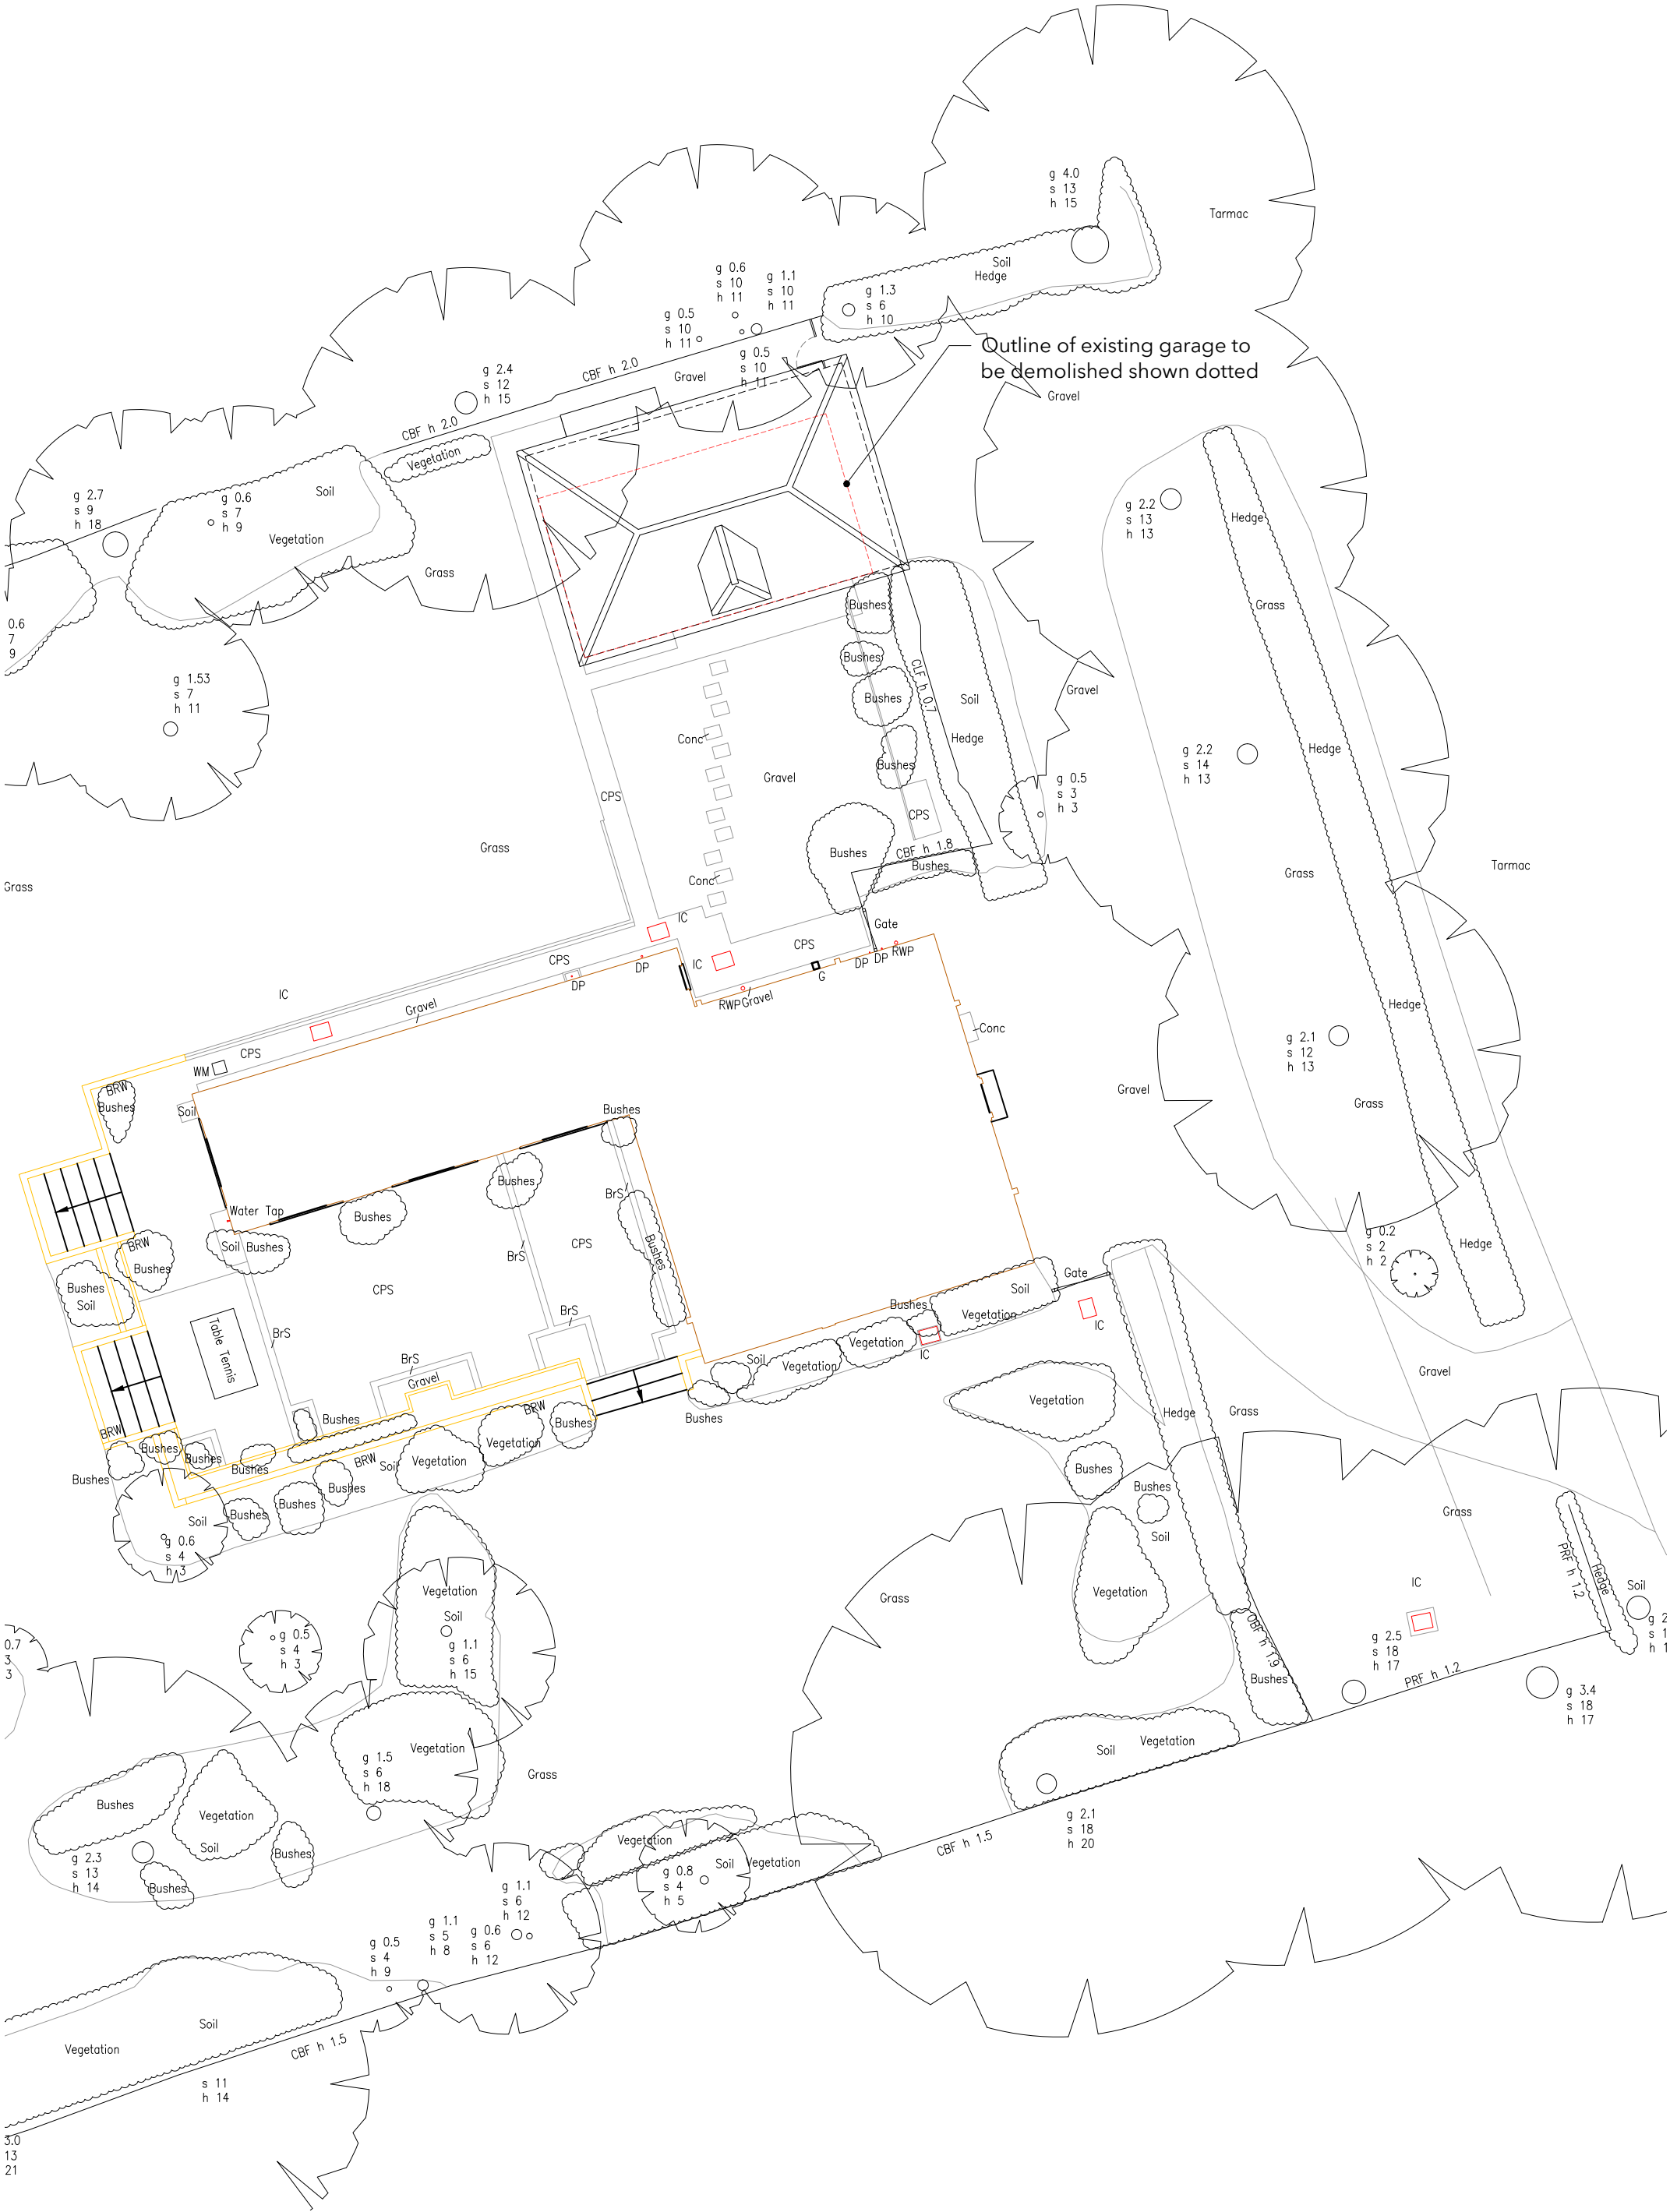


Site Plan
AS PROPOSED
Scale 1:200

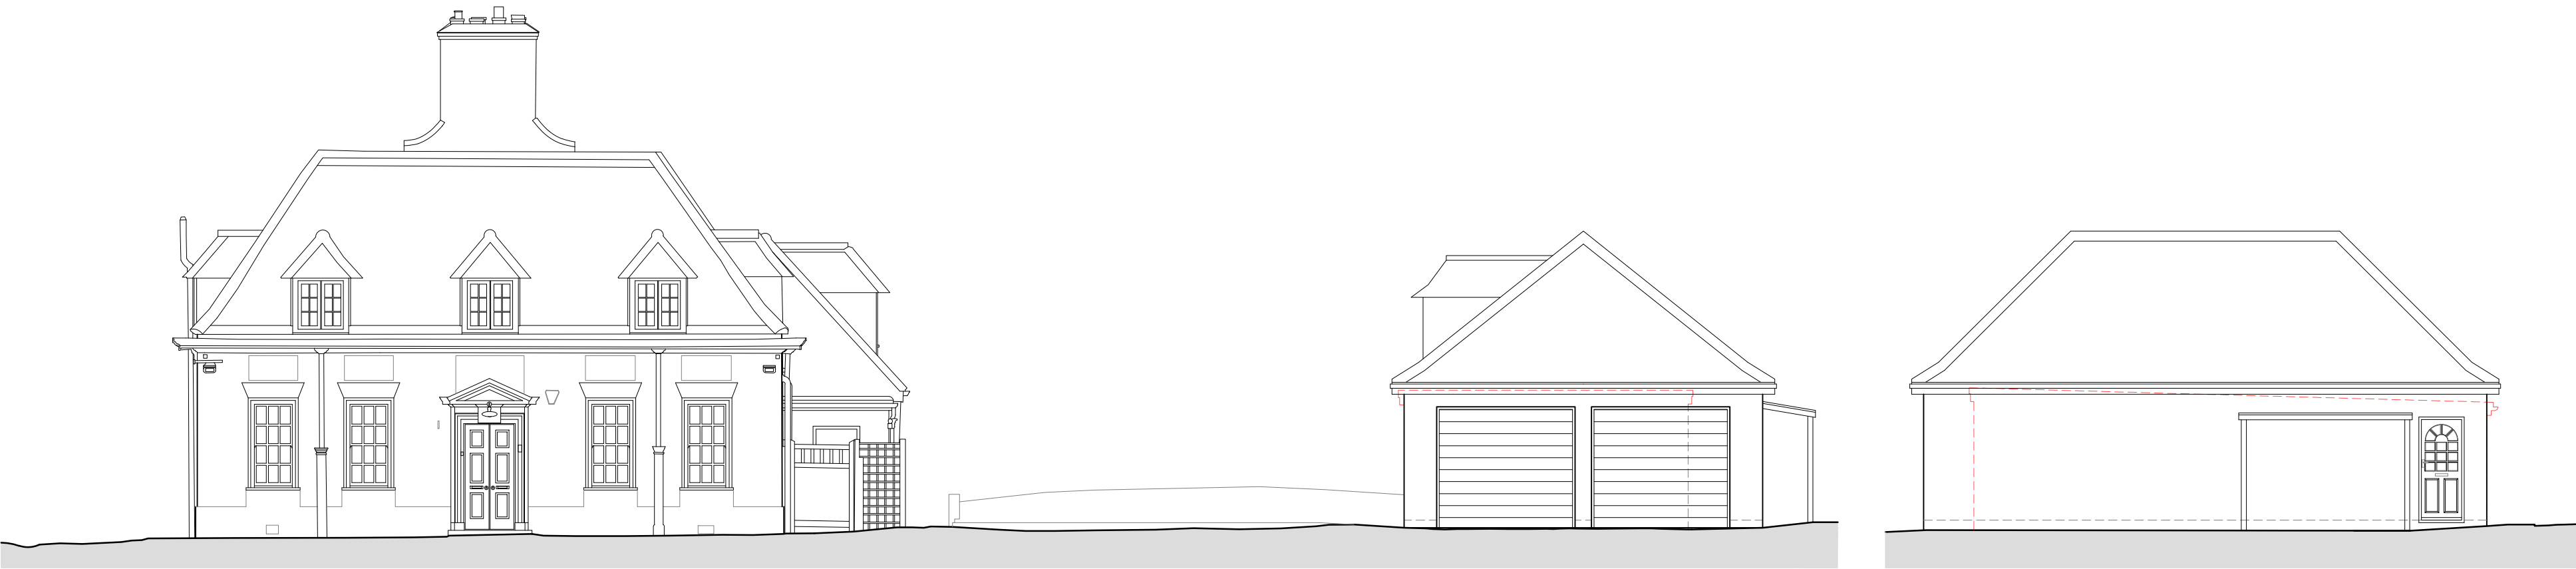

Front Elevation


Side Elevation

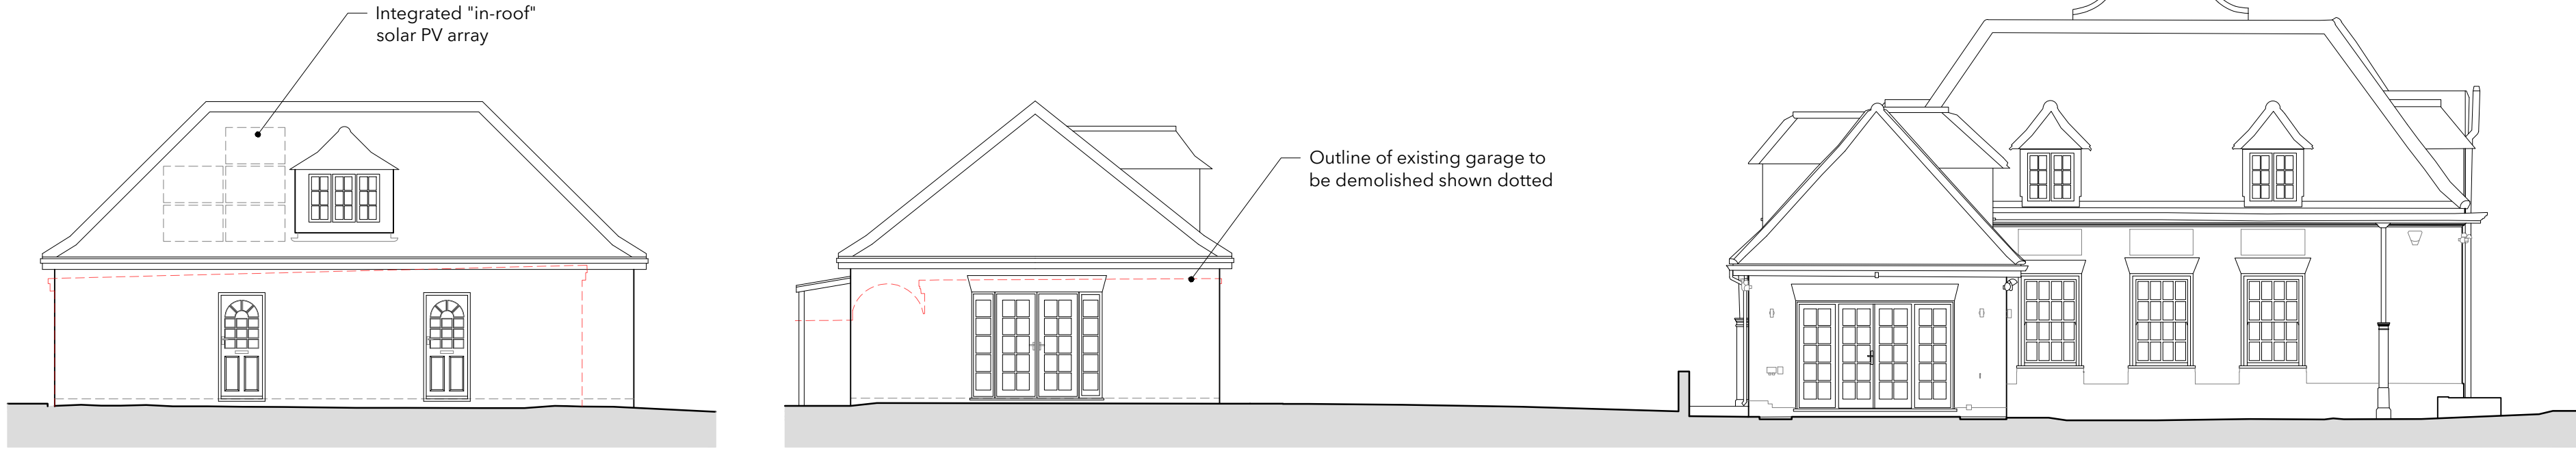




Side Elevation

Rear Elevation

Elevations
AS PROPOSED
Scale 1:100

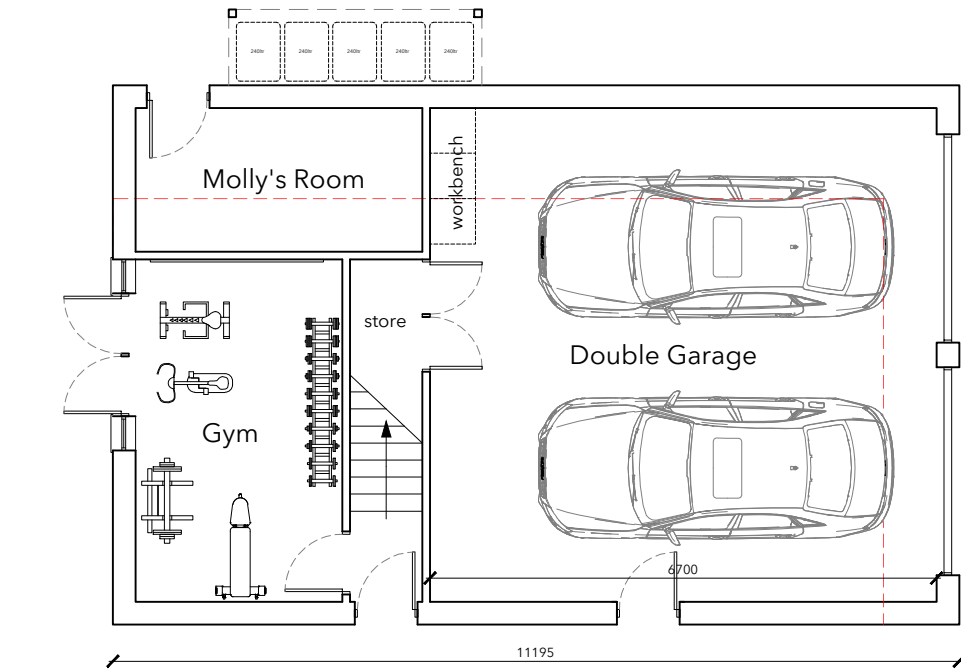

Plans
AS PROPOSED
Scale 1:100

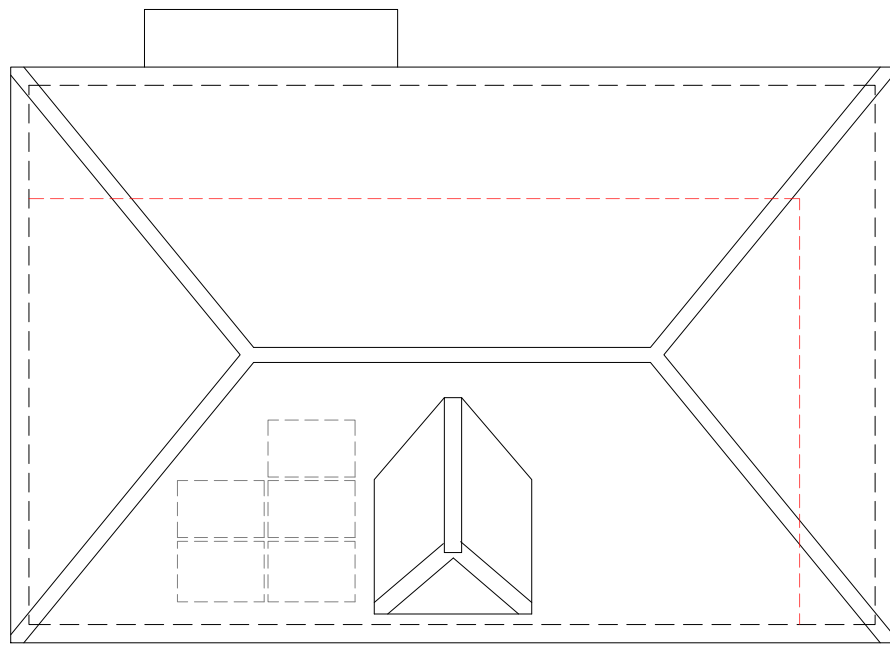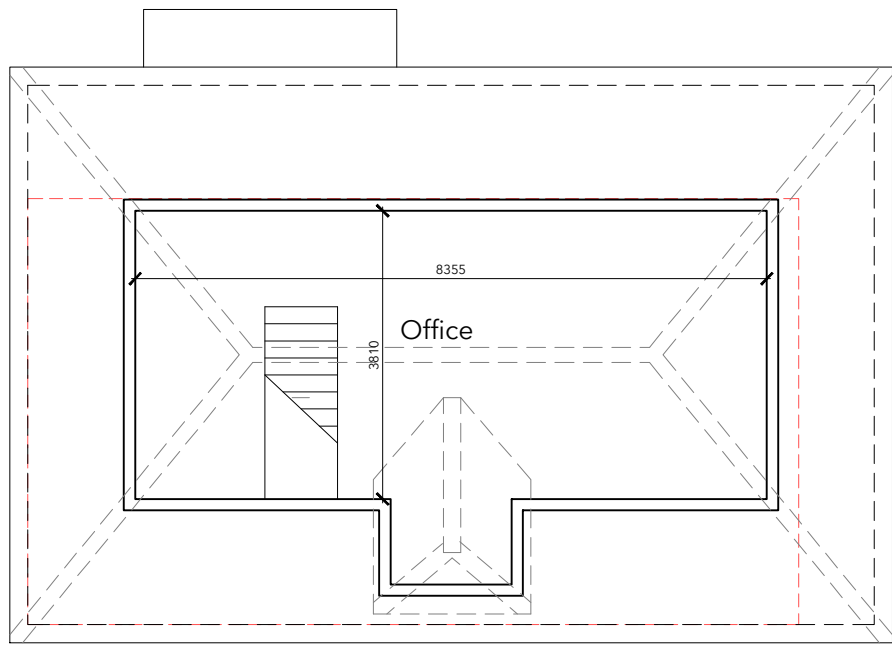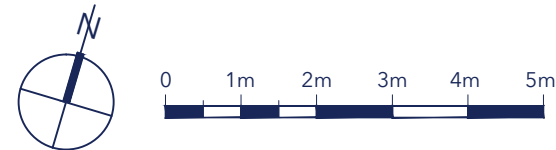

No.	Description	Date

studio

t. 02382 542011
e. info@rs-studio.co.uk
w. www.rs-studio.co.uk

Drawing Title:
Plans & Elevations
AS PROPOSED

Project Title:
15 Deards End Lane
Knebworth
SG3 6NL

Drawing No.:
1872-P-300
Date: November 2025
Scale: various
Drawn: RS
Checked: MB

This drawing is the copyright of the company and must not be reproduced or used without permission. Annotated dimensions are to be taken in preference to scaled dimensions and site dimensions must be checked before work is commenced