






Front Elevation

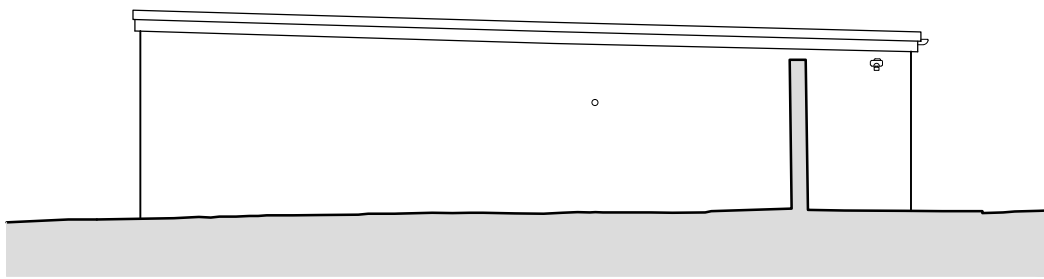

Side Elevation

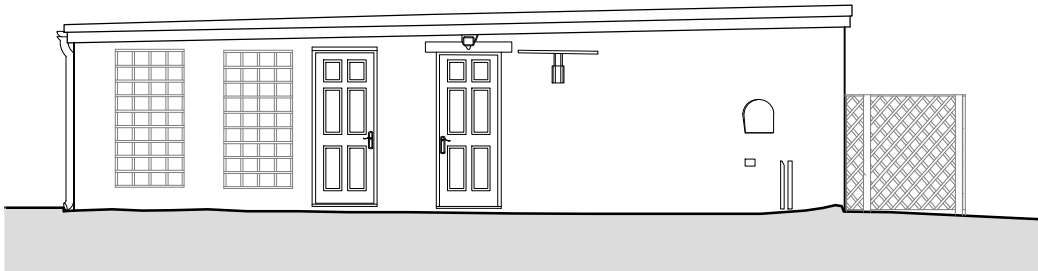


Side Elevation

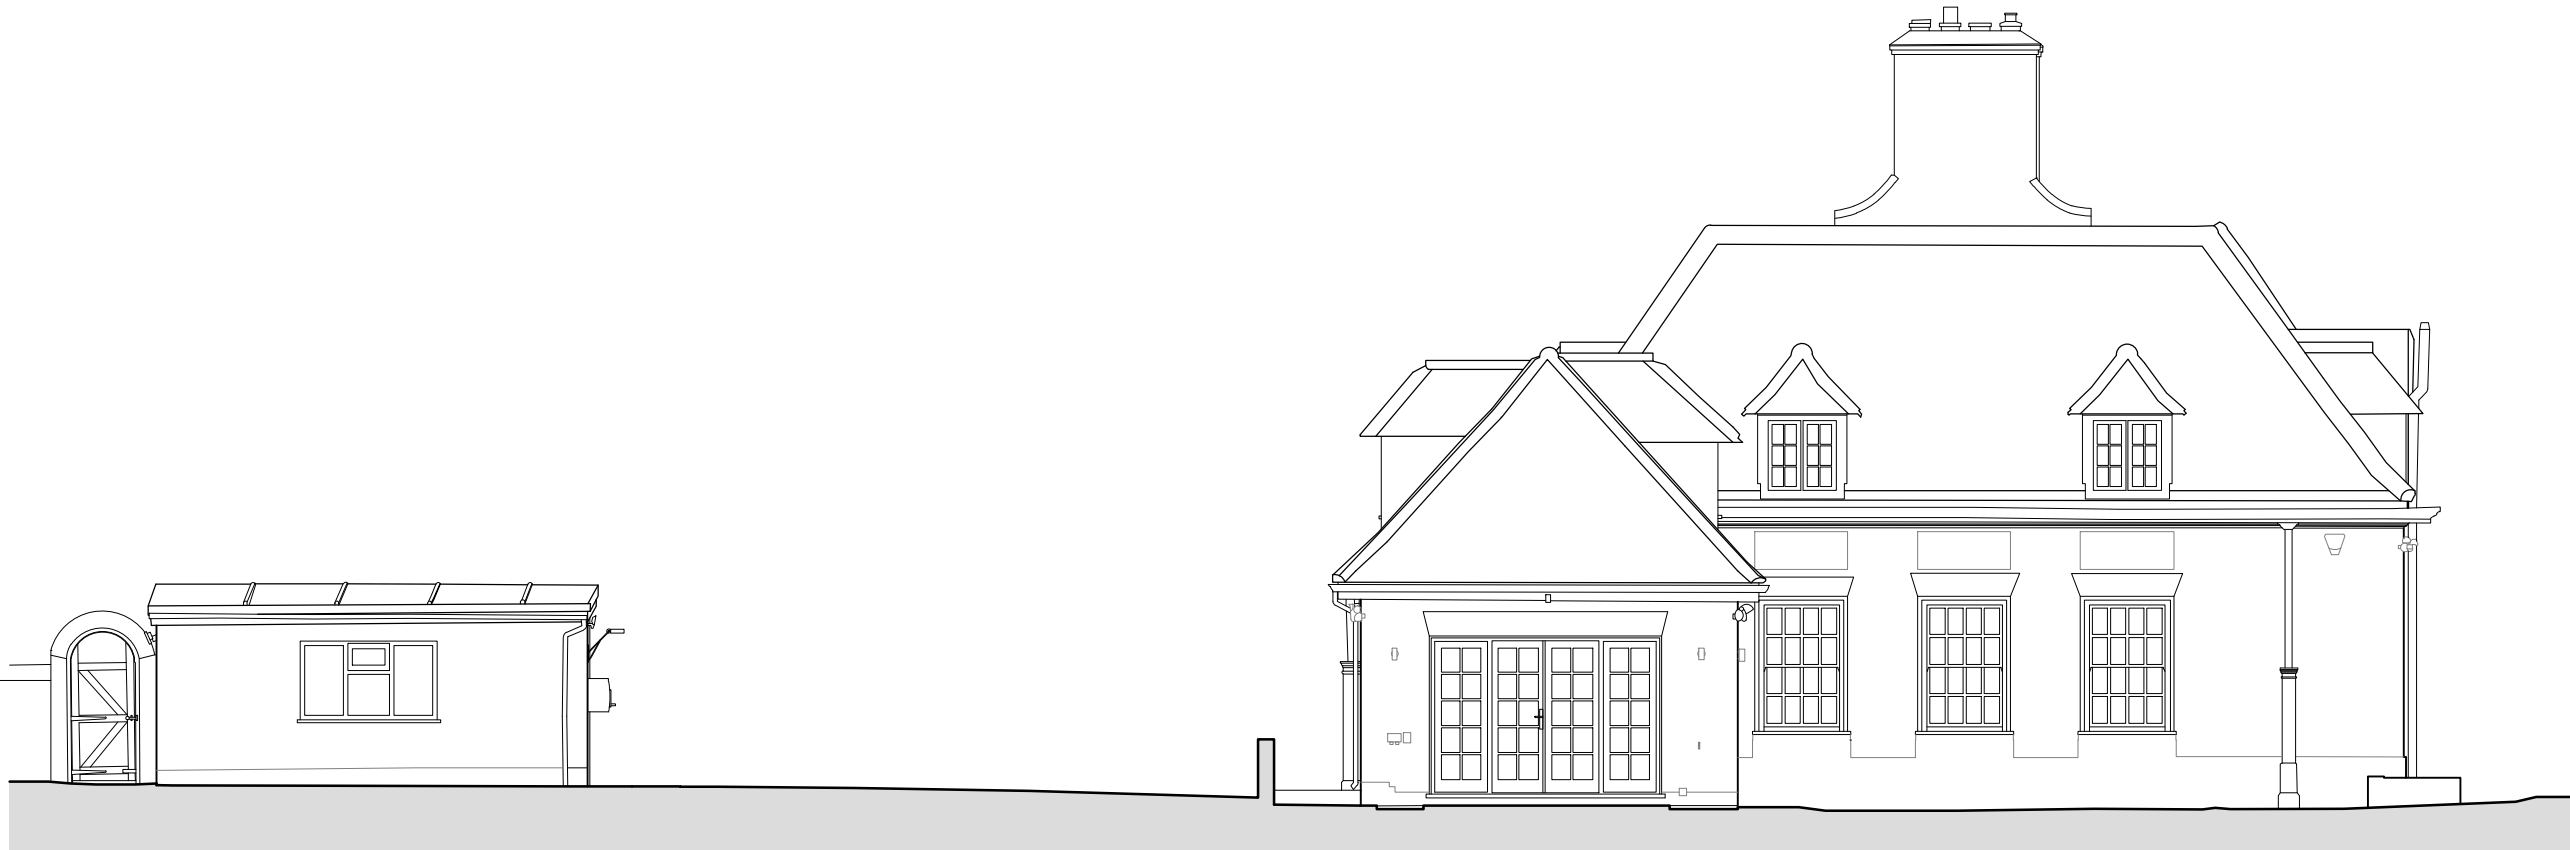

Rear Elevation

Elevations
AS EXISTING
Scale 1:100

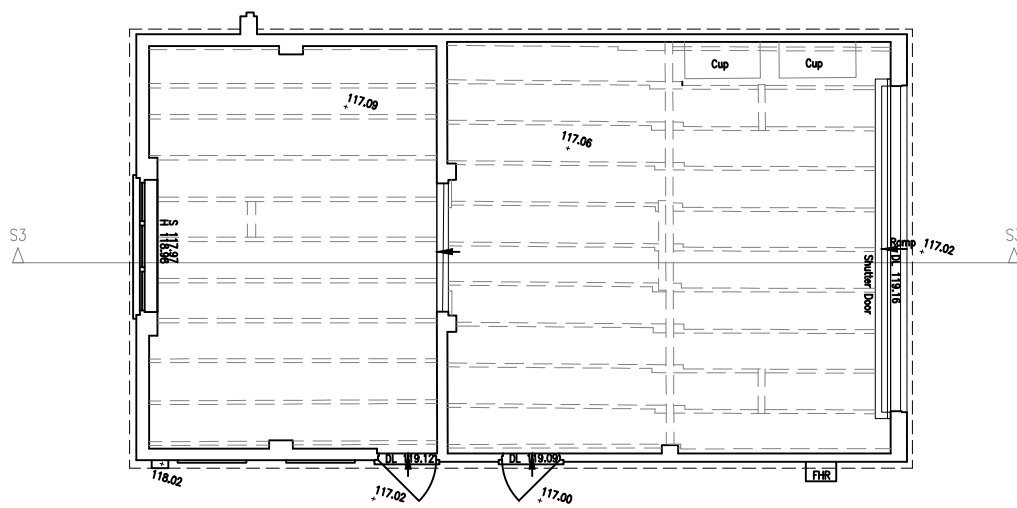

Ground Floor Plan



Roof Plan

Plans
AS EXISTING
Scale 1:100



No.	Description	Date

studio

t. 02382 542011
e. info@rs-studio.co.uk
w. www.rs-studio.co.uk

Drawing Title:
Plans & Elevations
AS EXISTING

Project Title:
15 Deards End Lane
Knebworth
SG3 6NL

Drawing No.:
1872-P-200

Date: November 2025
Scale: various
Drawn: RS
Checked: MB

This drawing is the copyright of the company and must not be reproduced or used without permission. Annotated dimensions are to be taken in preference to scaled dimensions and site dimensions must be checked before work is commenced