



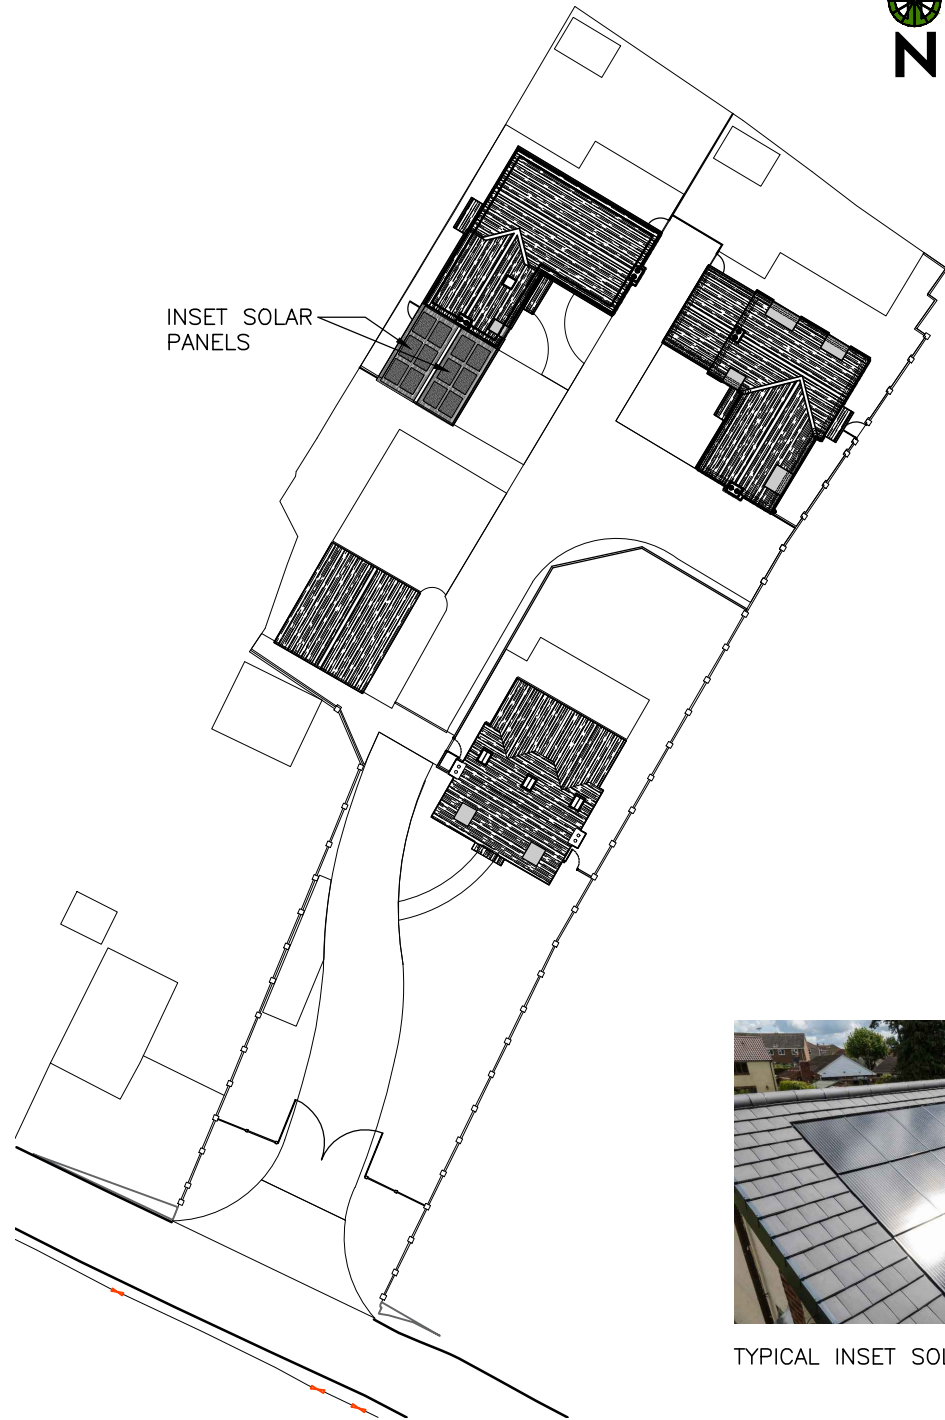

SITE ROOF PLAN

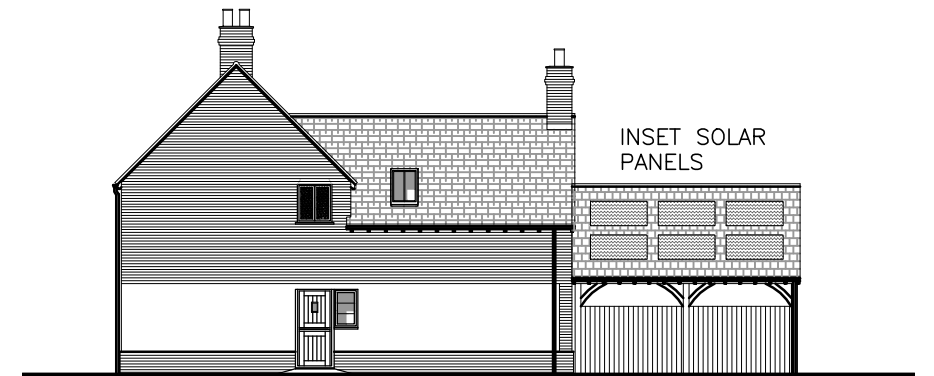


PLOT 3 EAST ELEVATION



PLOT 3 WEST ELEVATION



TYPICAL INSET SOLAR PANELS

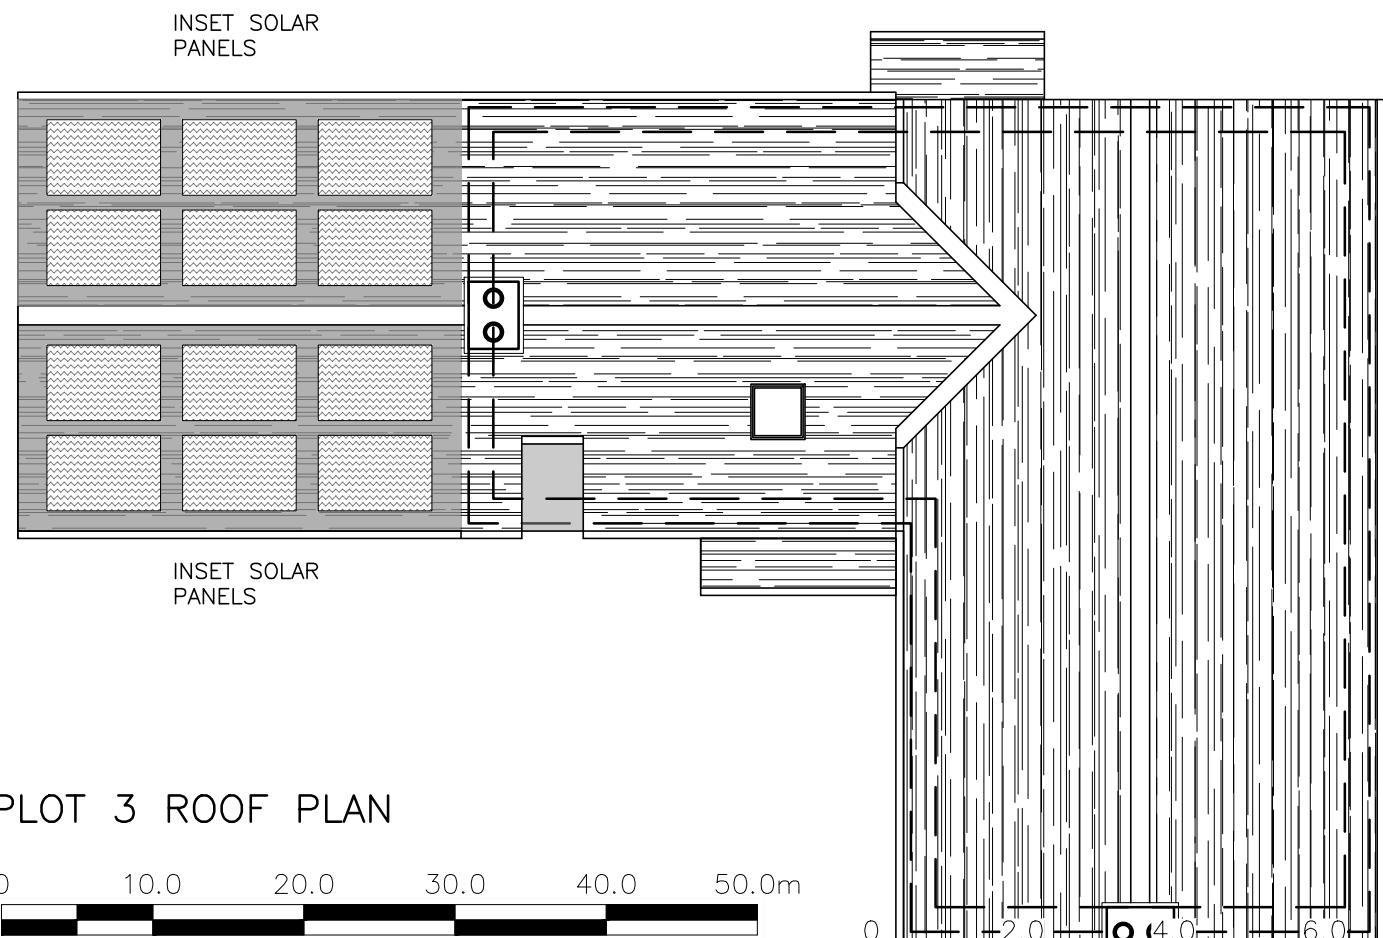

PLOT 3 ROOF PLAN



NOTES AND REVISIONS

No dimensions are to be scaled from this drawing. All stated dimensions must be verified on site. Lobs Design must be advised of any discrepancies.
This drawing must be read together with the specification/Bill of Quantities and related drawings.

This drawing is for the purpose of obtaining Planning & Building Regulations Approval only. Should the contractor use them to build from then they assume full responsibility for the design.


REV	DESCRIPTION	DRWN	DATE	REV	DESCRIPTION	DRWN	DATE
A	"FOR COMMENT" REMOVED	ipl	27.02.26	-	-	-	-

Client
Simon Michell
Vine Cottage
Maydencroft Lane, Gosmore, SG4 7QB

Project
Proposed Development

Drawing Title
Inset Solar Panels
Plot 3 Carport

Scale	Date	Drawn	Checked
As Shown	Feb 2026	ipl	
Project No	Drawing No	Revision	
LD574	NMA3.2	A	

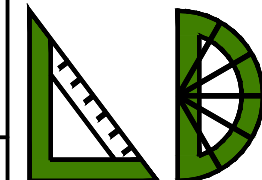

LGCHF Garden City
Heritage Awards
Winning Designer

Lobs Design
Architectural Services
The Pixmore Business Centre
Pixmore Avenue,
Letchworth Garden City
Hertfordshire, SG6 1JG
M: 07960 006077
E: info@lobs-design.co.uk