


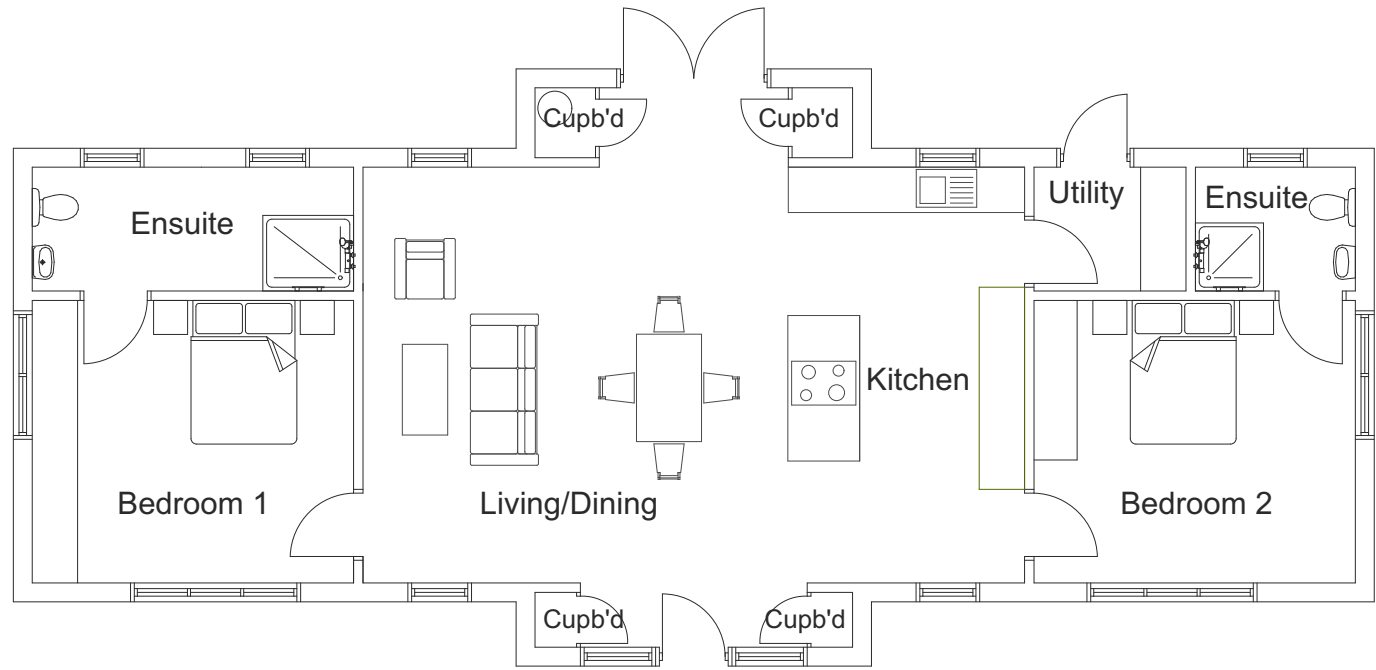


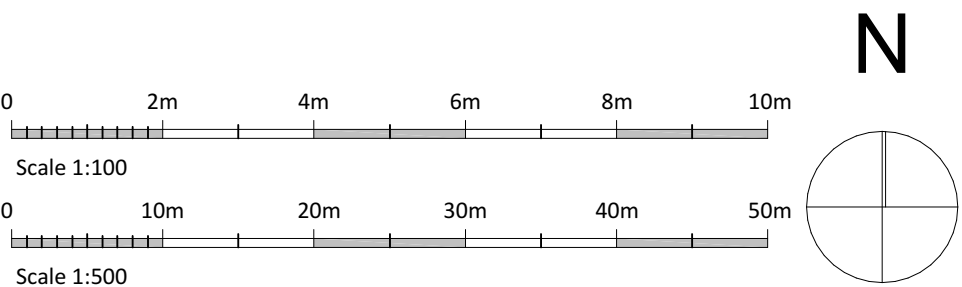


Floor Plan 1:100

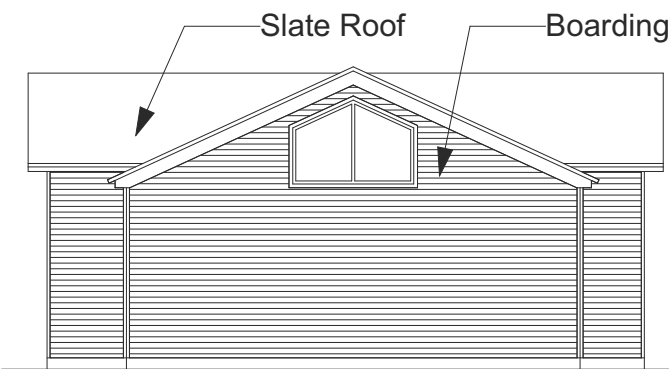


Side Elevation 1:100

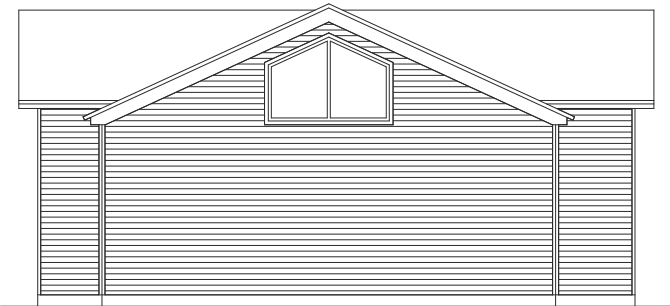

Side Elevation 1:100

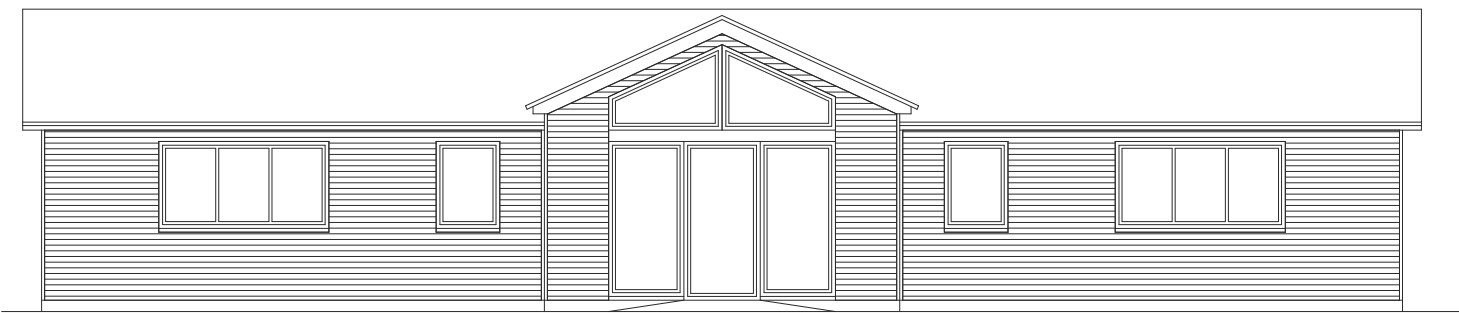

Front Elevation 1:100

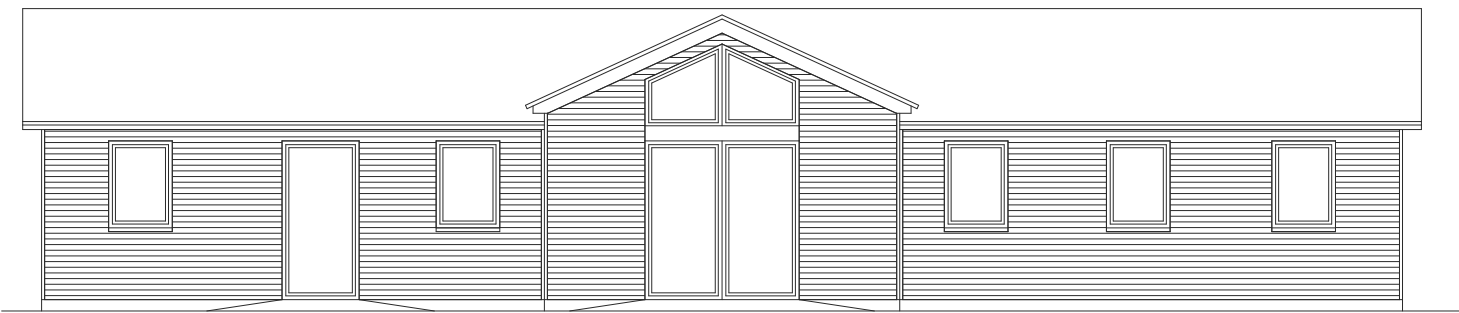

Rear Elevation 1:100

Issue	Description	Date
A	Change in Title	25/02/2026

PELHAM
STRUCTURES

Unit 3, Brices Yard, Butts Green, Clavering, Essex CB11 4RT.
Tel: 01799 551261, Fax: 01799 551294, Email: info@pelham-structures.co.uk

Project name:				Silvermead, Hitchin											
Drawing title:								Existing Site Plan and Floor Plan and Elevations							
Scale:				1:500, 1:100				Date:		25/02/2026		Drawing no:		663 x PL01 A	
Paper:				A2				Drawn:		MTJ					
All dimensions are in millimeters unless otherwise stated. If in doubt, ask.															