



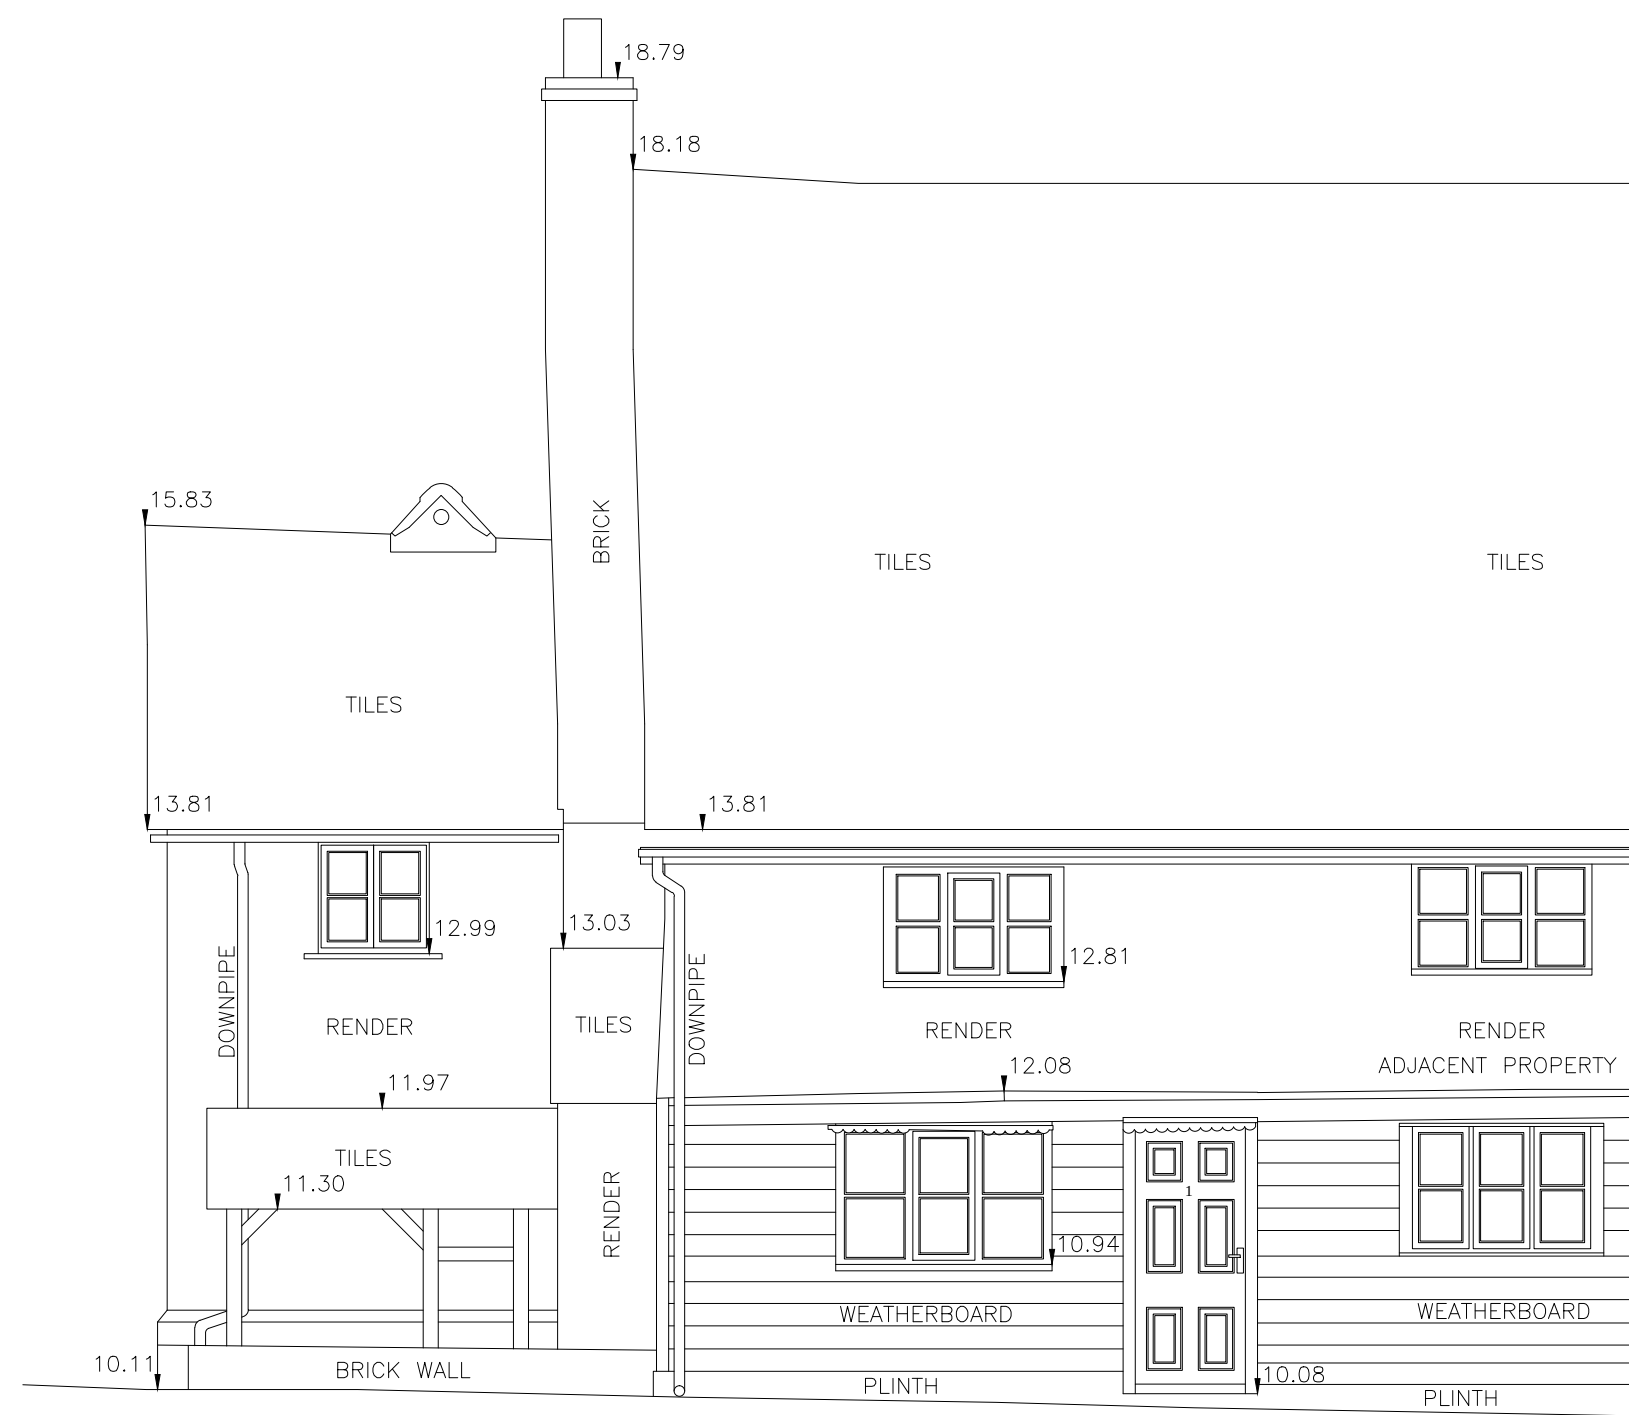


DATUM LEVEL 9.00M

EAST ELEVATION (FRONT)

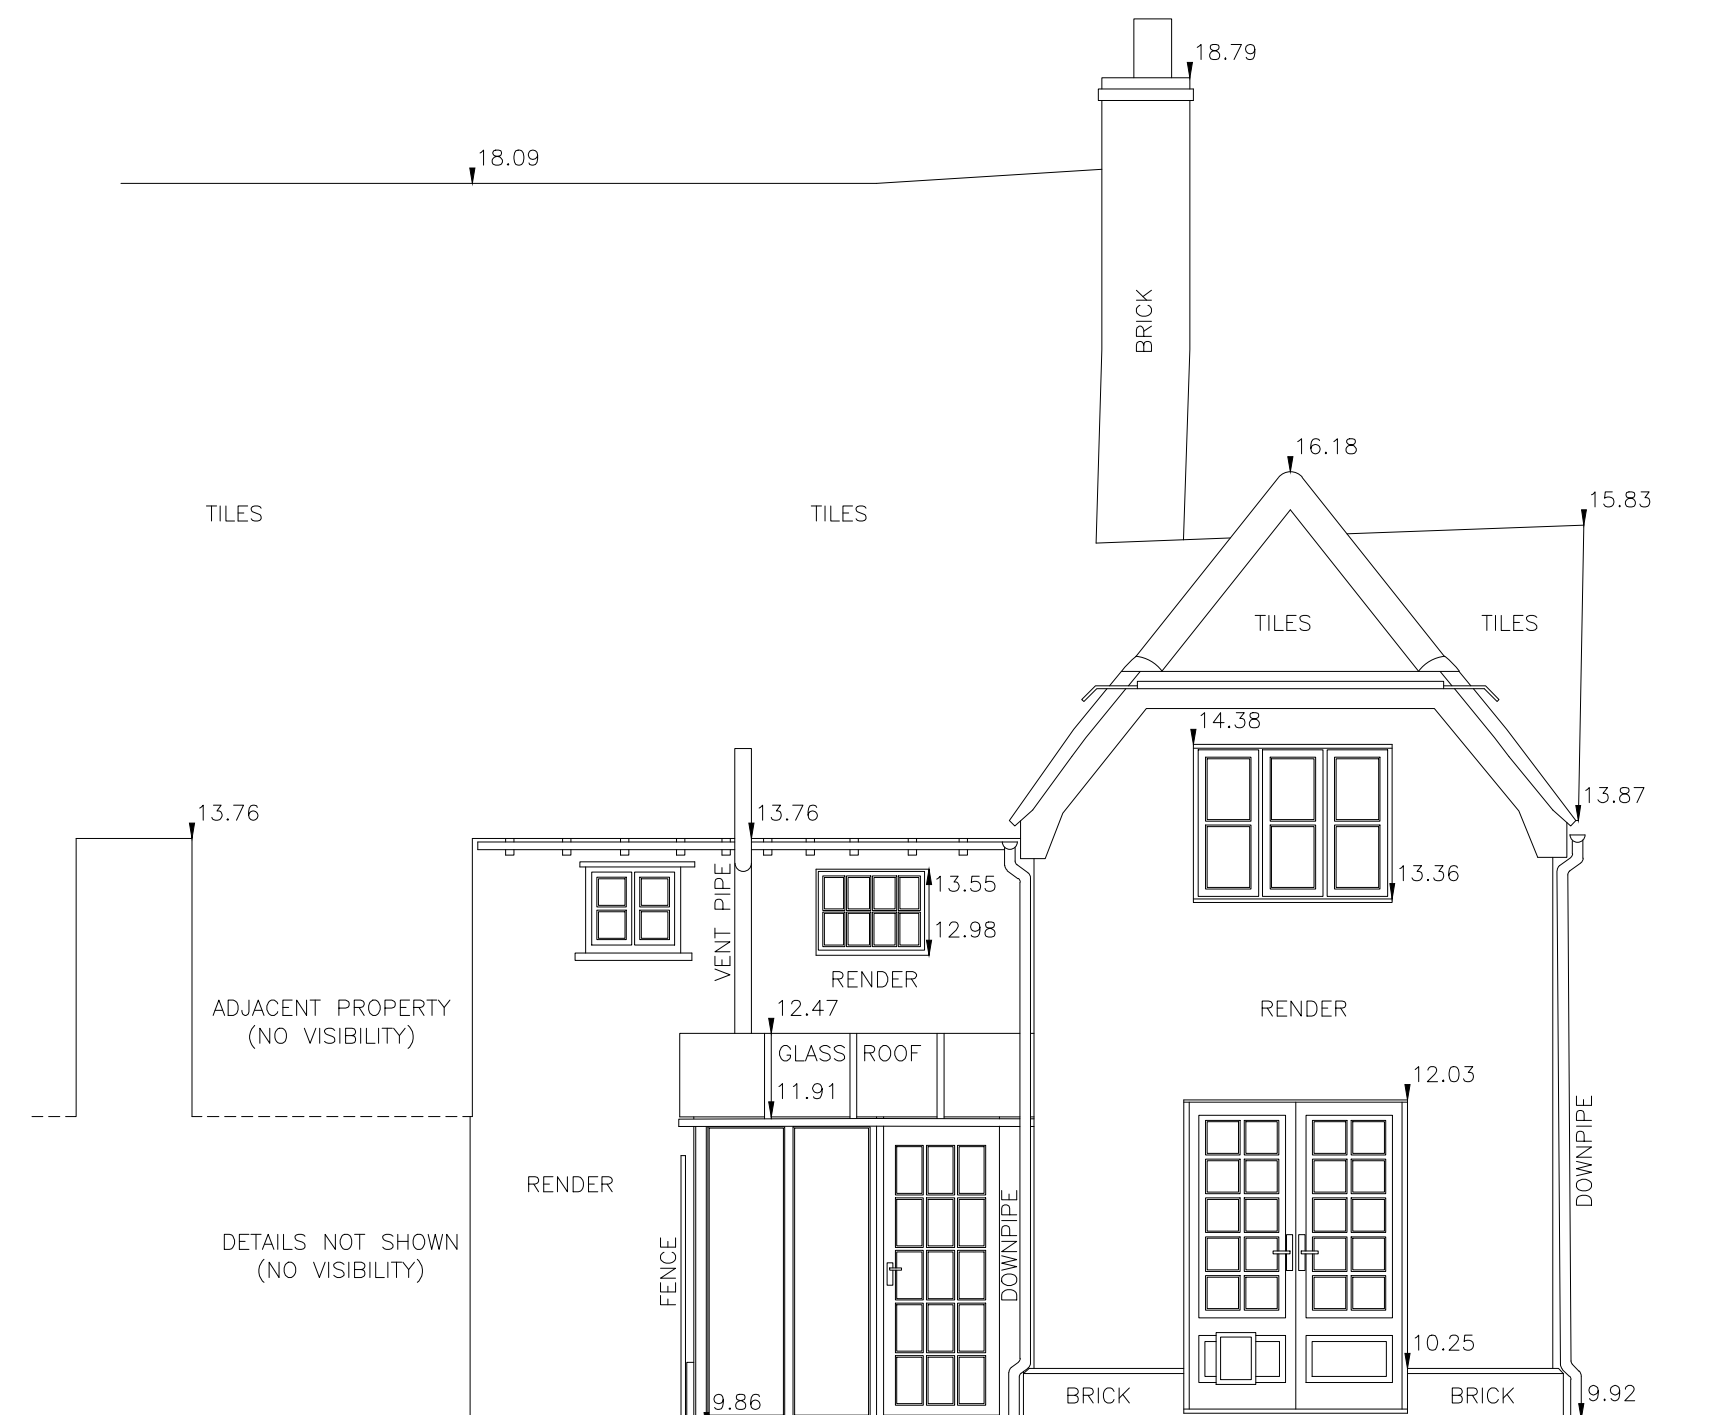

DATUM LEVEL 9.00M

WEST ELEVATION (REAR)

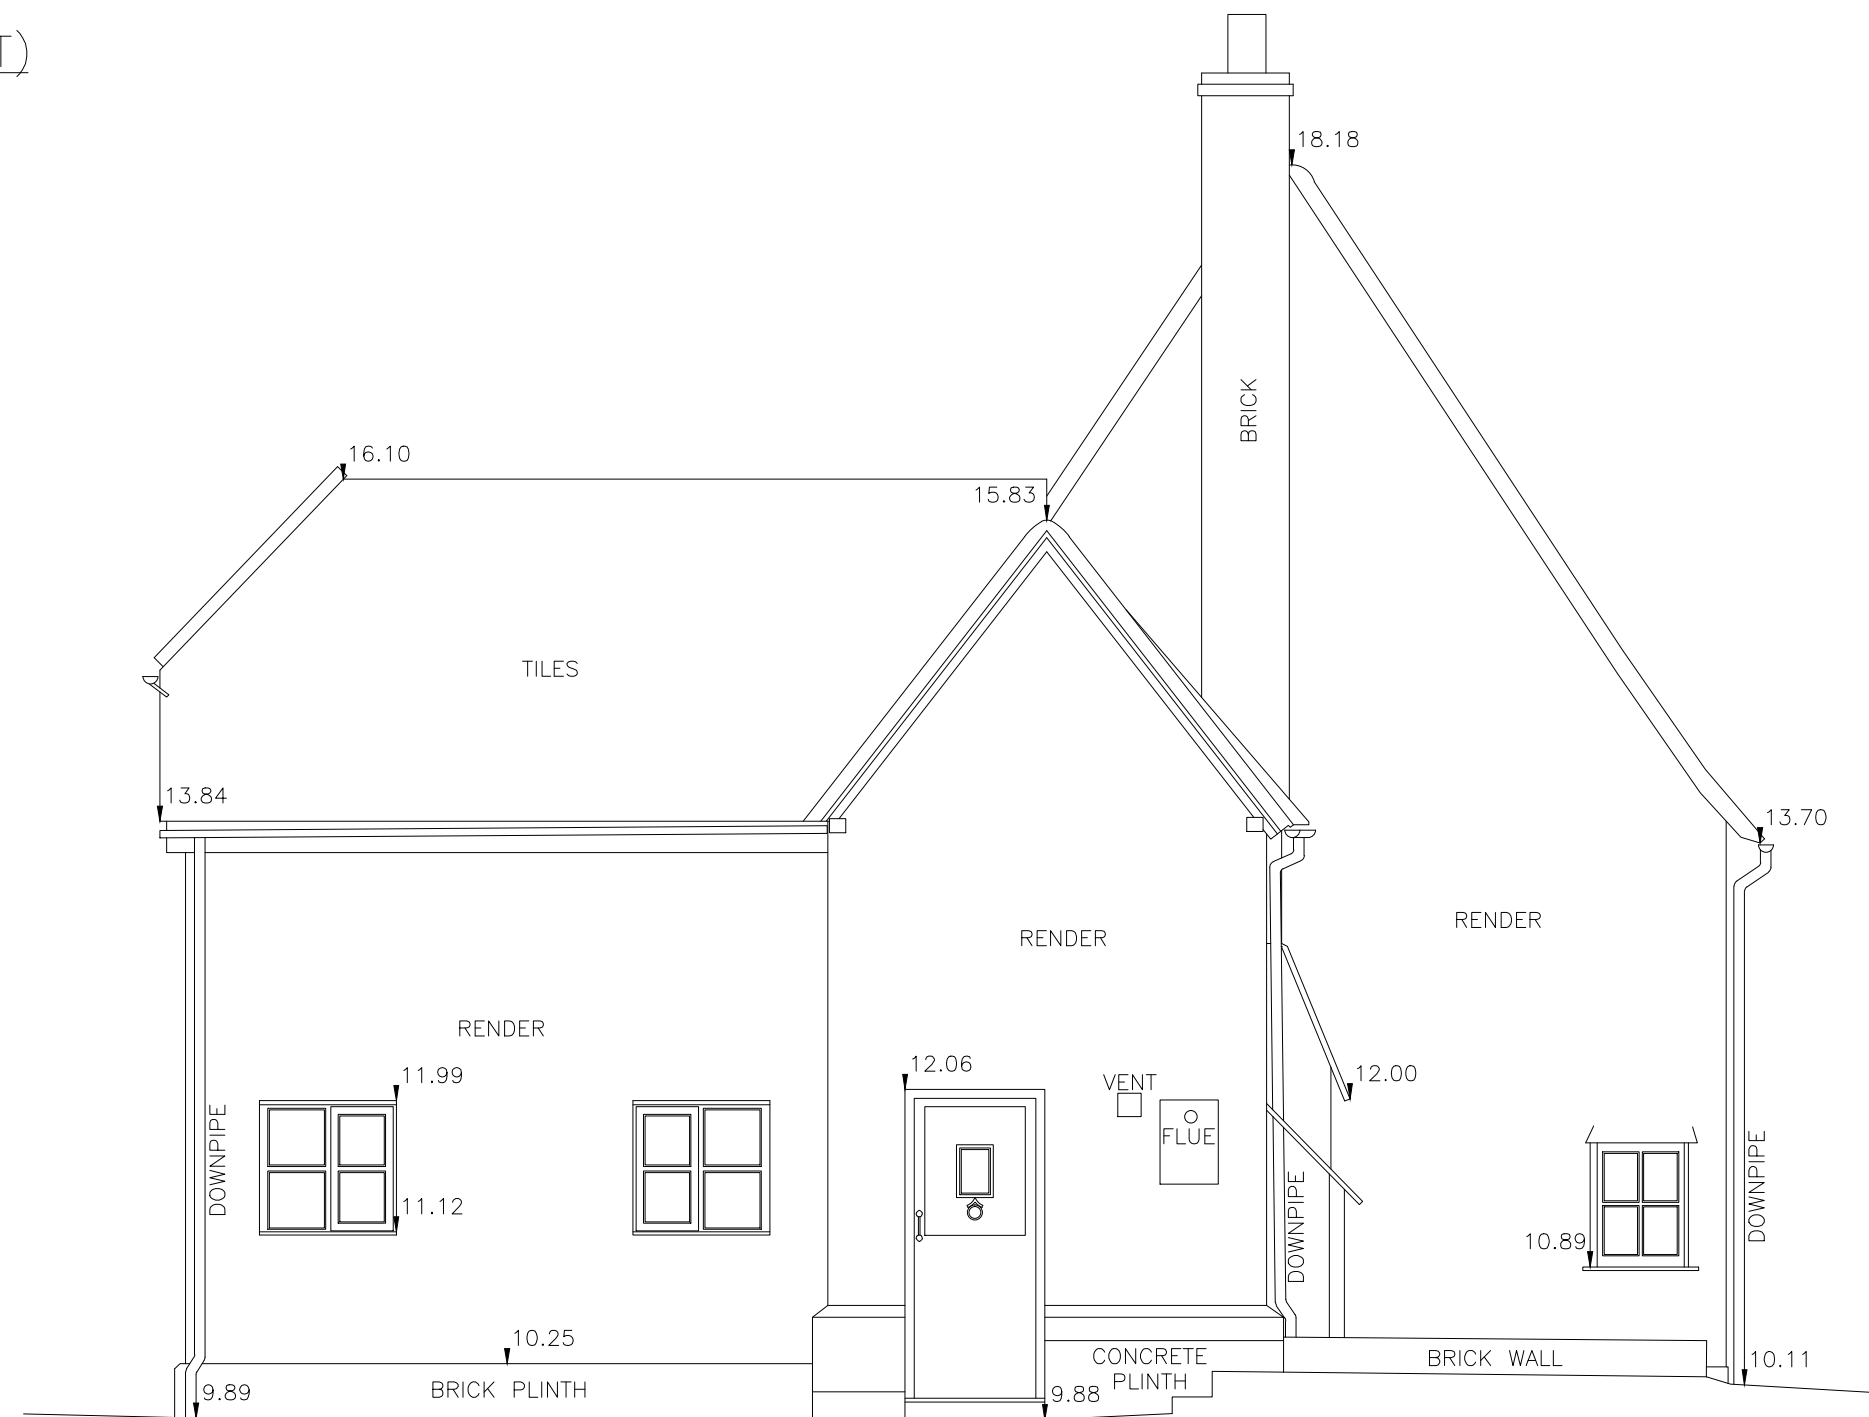

DATUM LEVEL 9.00M

SOUTH ELEVATION (SIDE)



NOTES:-
GRID OF LOCAL ORIGIN.
LEVELS NOT RELATIVE TO OSEM
LOCAL DATUM FFL AS SHOWN
VALUE 10.00M.

FOR TOPOGRAPHICAL SURVEY SEE: MS-6392
FOR FLOOR PLANS SEE: MS-6392A

Brandon
Surveys

369 WELLINGTON ROAD
NORTHAMPTON
NN1 4EU
TEL : 01604 602287

THE SURVEY
ASSOCIATION

CLIENT		
DONALD PURKISS + ASSOCIATES LLP 1A KING STREET SAFFRON WALDEN ESSEX CB10 1HE		
LOCATION		
1 SELLS CLOSE COTTAGES HIGH STREET BARKLEY HERTS SG8 8HY		
TITLE		
ELEVATIONS		
DRAWING NUMBER	SCALE	SIZE
MS-6392B	1:50	A1
AUTHOR	DATE	
AT	AUG 2023	