
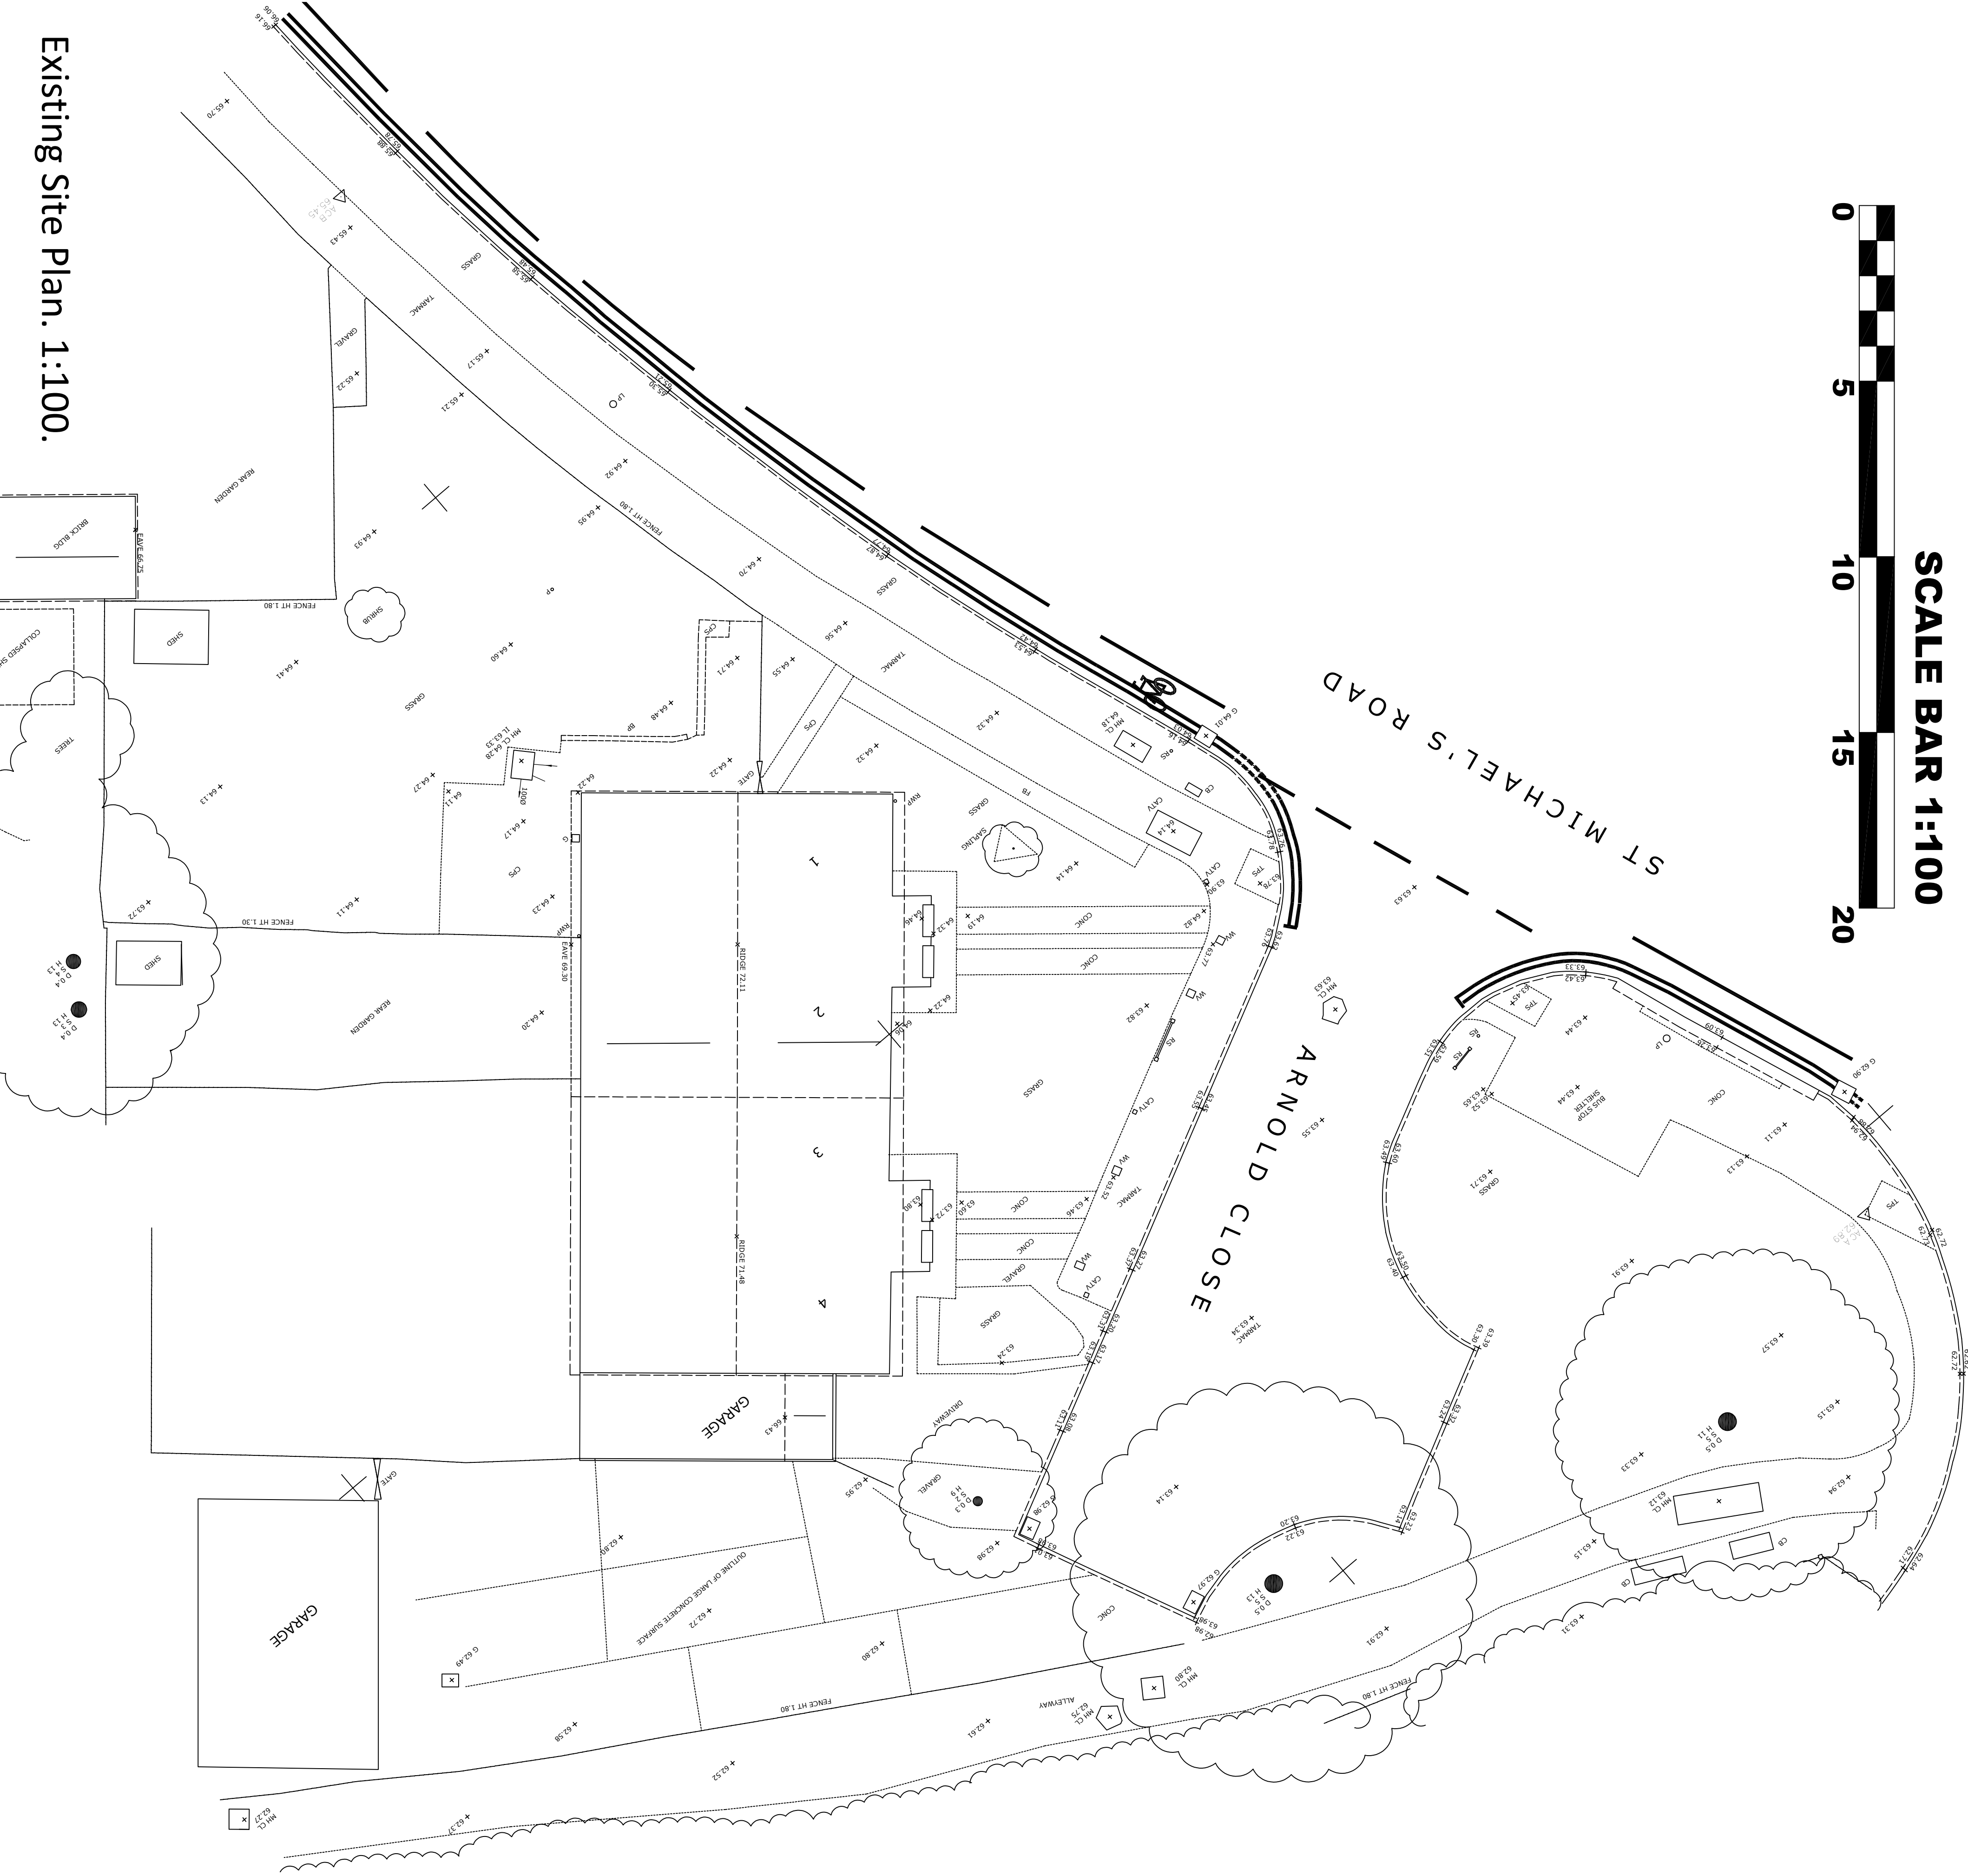


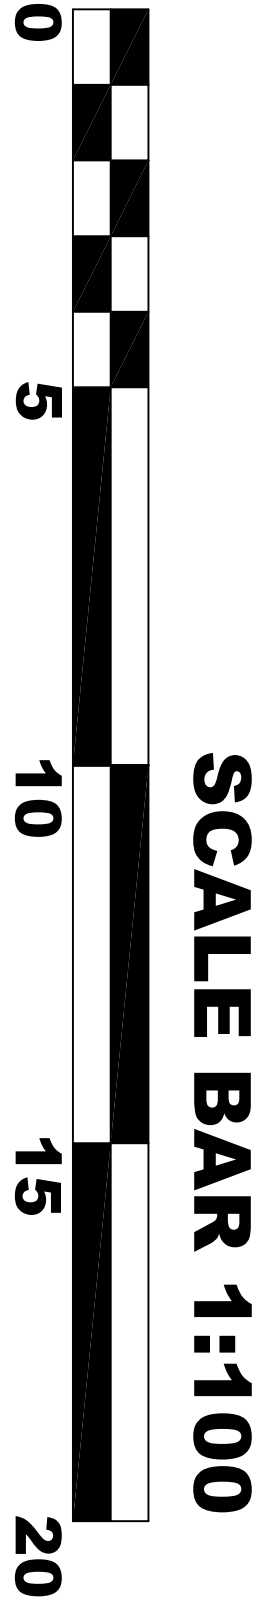

BEAWARE PRIOR TO COMMENCEMENT

Contractor to check and confirm all existing dimensions and features positions and is to work to suit site dimensions.

Client to inform JK Architecture from details or specification and Clients and Building Inspectors and/or Planning departments permission to be obtained prior to commencement on site.

COPYRIGHT

The copyright of this drawing is the property of

JK ARCHITECTURE

Without whose written permission it may not be used, published or reproduced in any form.

Copyright JK Architecture. All dimensions to be verified on site.

Revision	By	Approved
Revision 'A' PLANNING REQUEST	AUGUST 2026	Paul B

J t: 0800 612 6825 m: 07545 424251
K e: jkdesign@tinternet.com
www.jkarchitecturelimited.co.uk
Architecture

OFFERING IMAGINATIVE DESIGN SOLUTIONS TO ALL

Client:
MRS K FLOREZ

Project:
PROPOSED FULL PLANNING APPLICATION FOR
ERECTION OF ONE 2-BED DWELLING AND CREATION
TWO CAR PARKING SPACES AT T ARNOLD CLOSE
HITCHIN, HERTS.

Drawing Title:
EXISTING SITE PLAN

Scale:	Date:	Drawn:
1:100	APRIL 2026	PB
Project No:	Drawing No:	Revision:
7654	102	A