



PROPOSED EAST ELEVATION LOW GARDEN WALL

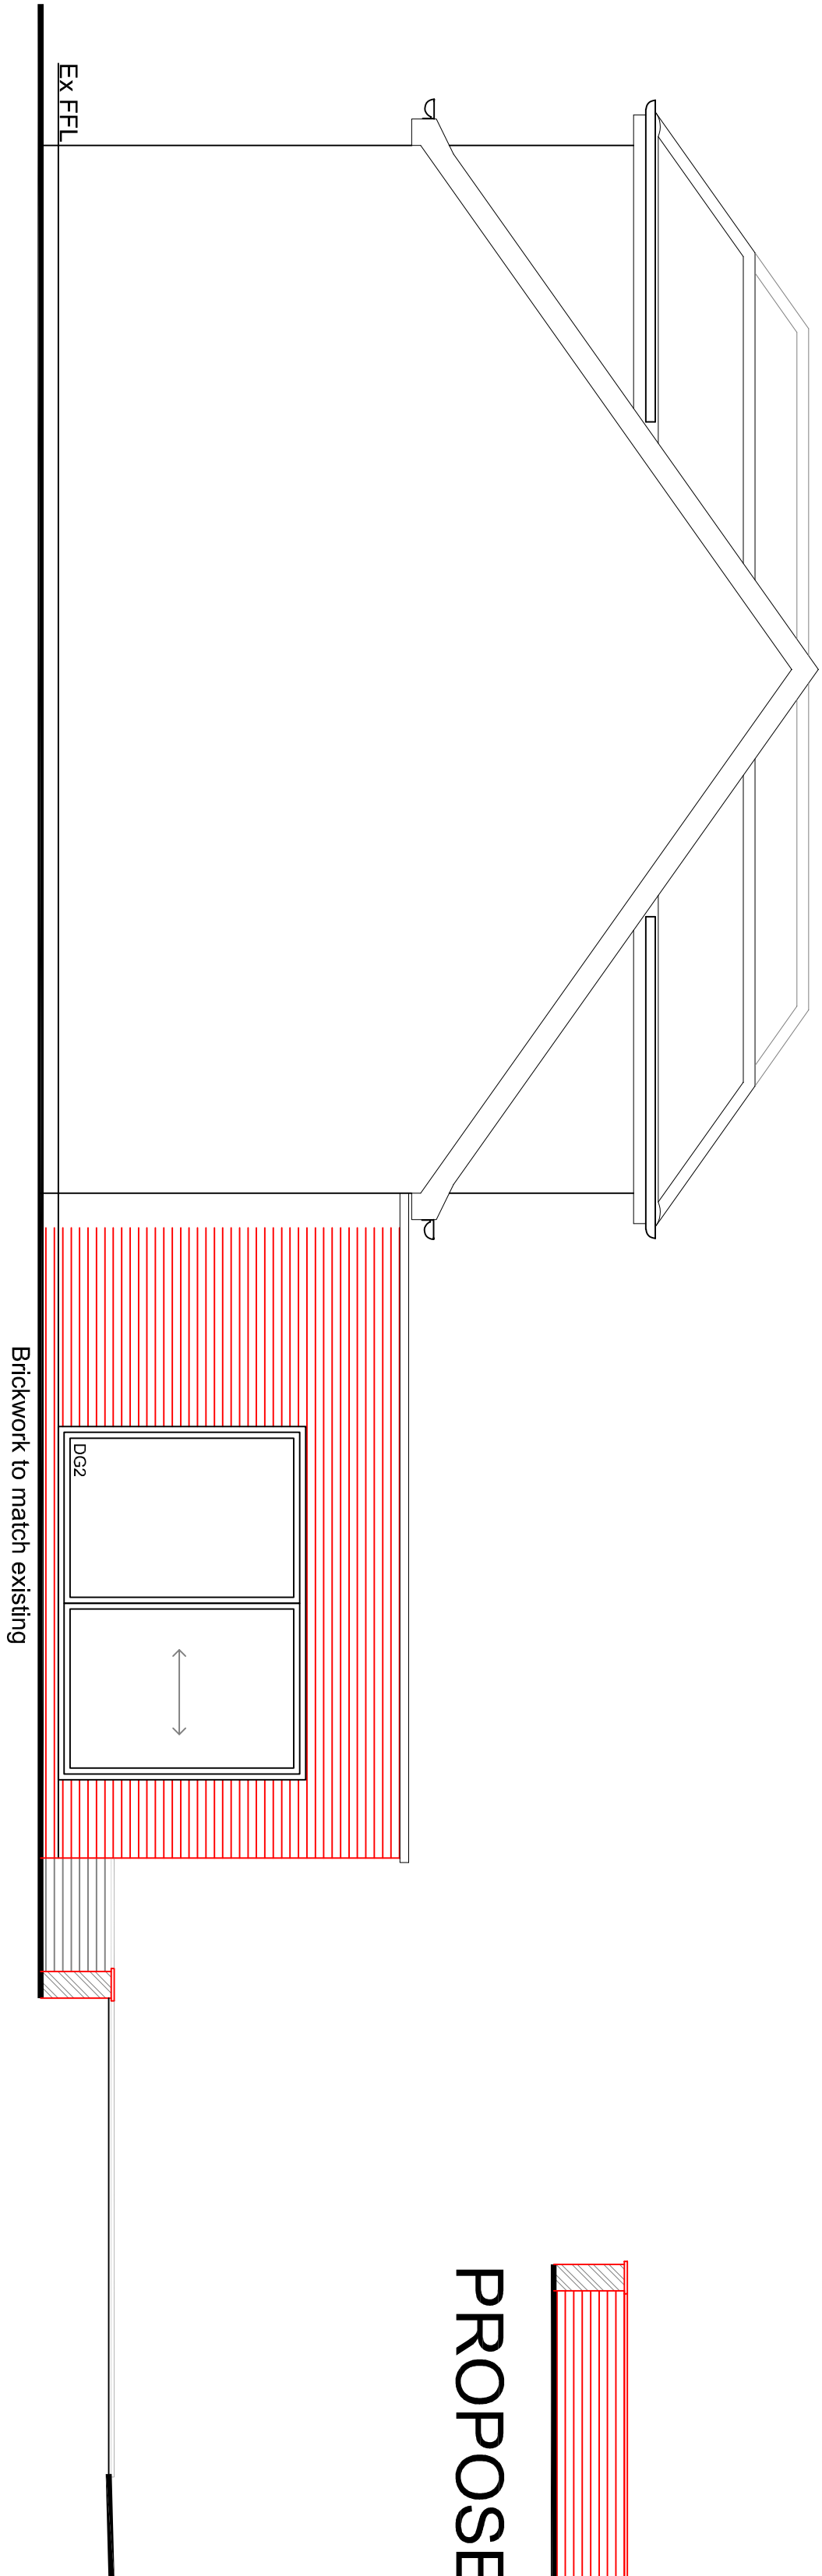


PROPOSED NORTH ELEVATION

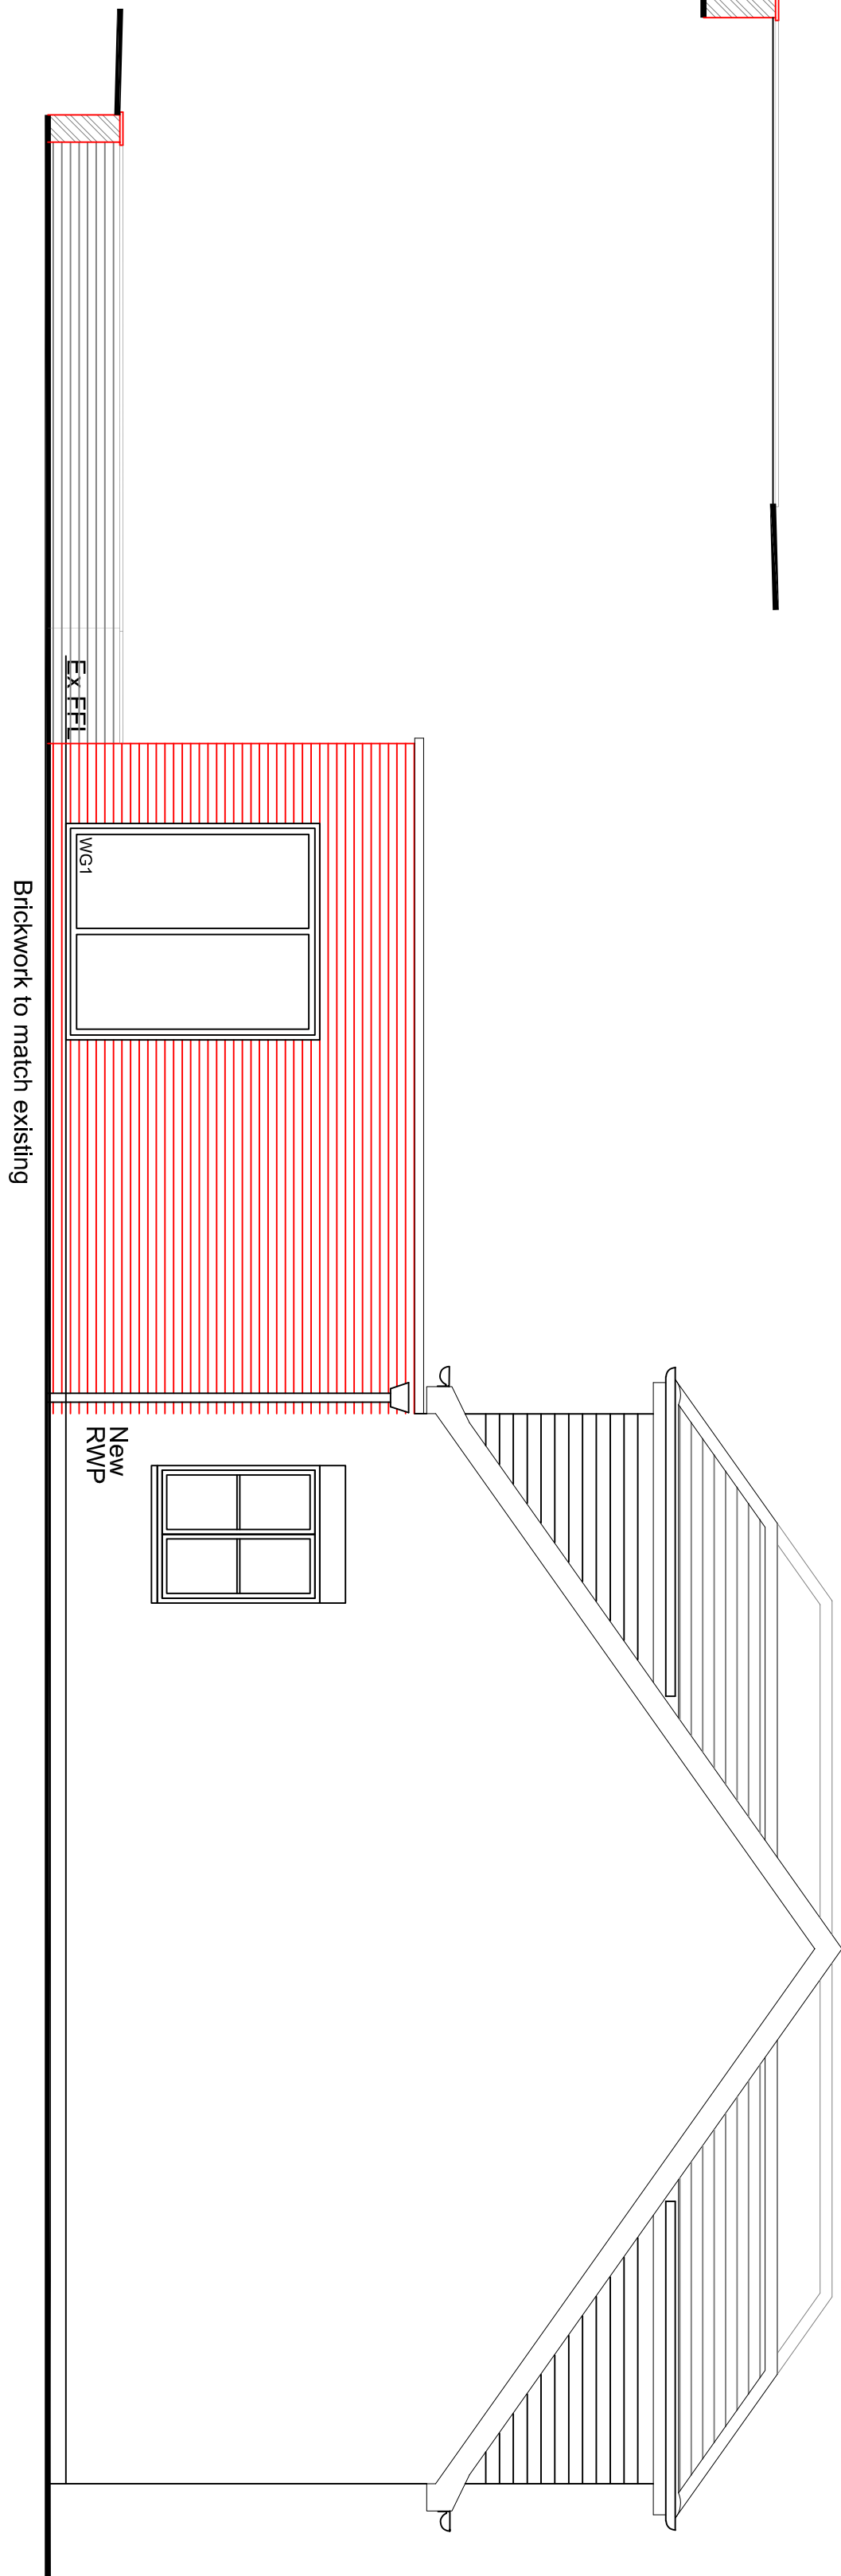


PROPOSED SOUTH ELEVATION



PROPOSED WEST ELEVATION

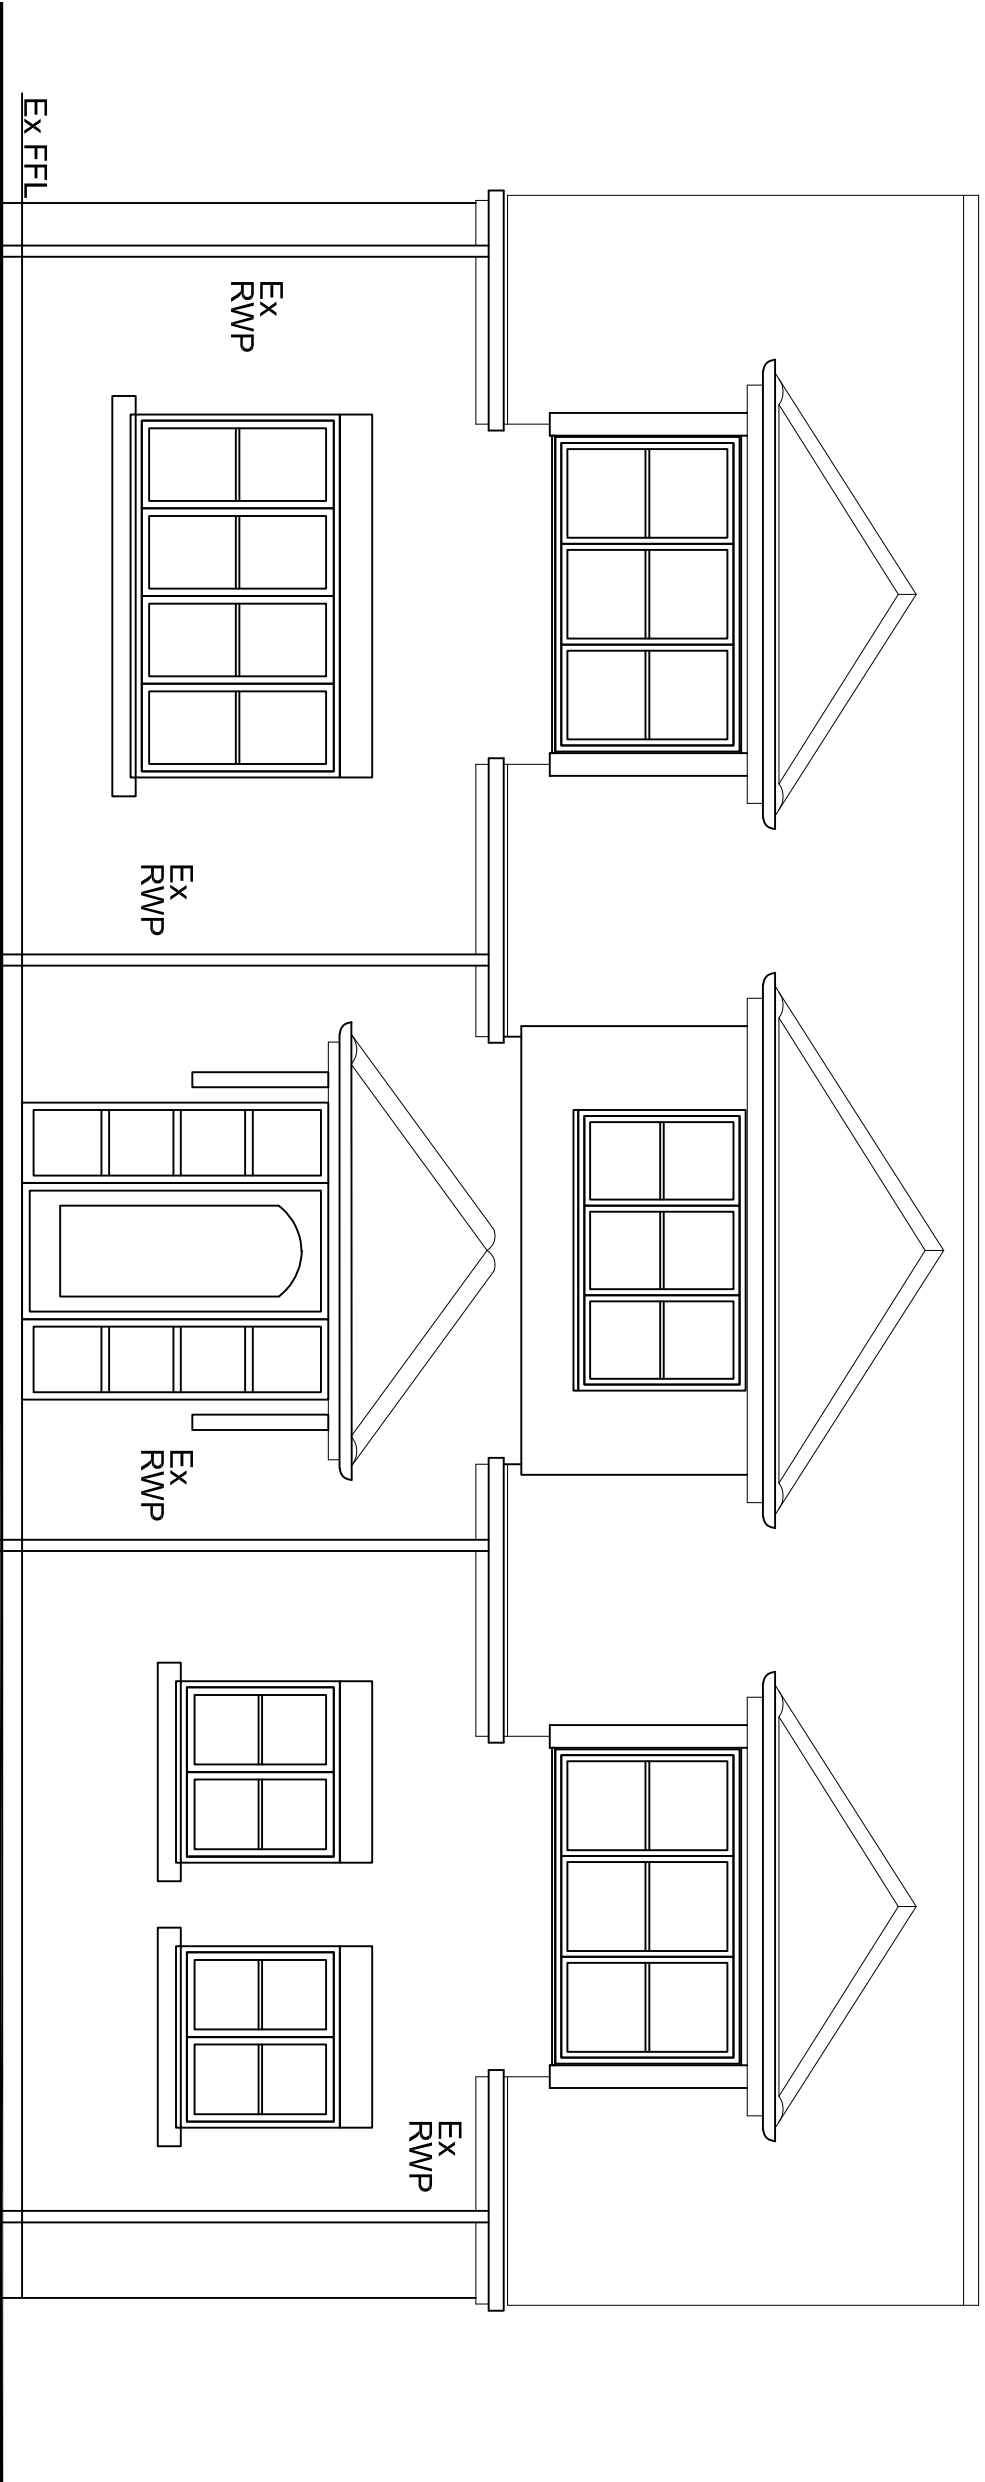

PROPOSED EAST ELEVATION

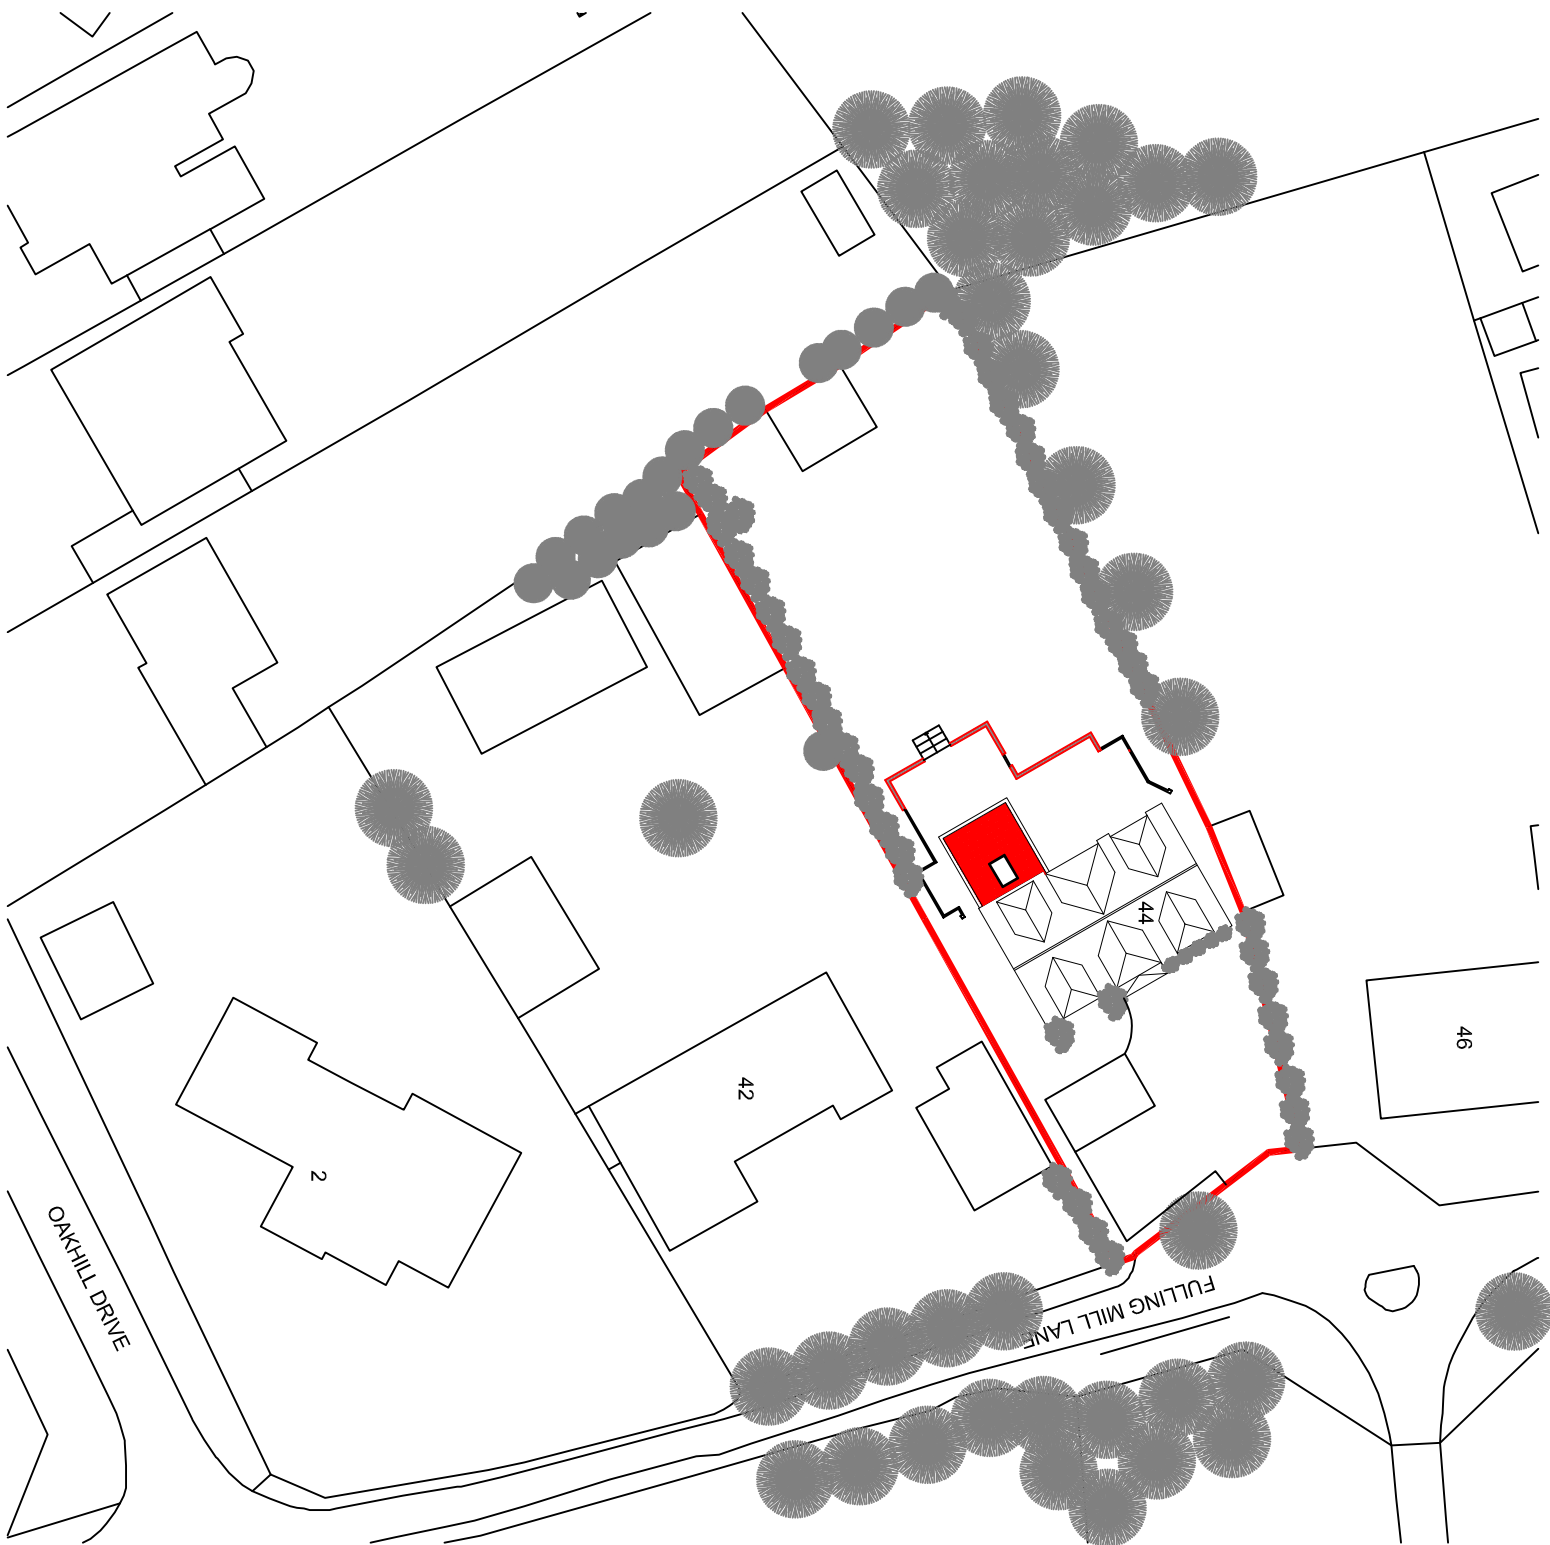

Ordnance Survey, (c) Crown Copyright 2025. All rights reserved. Licence number 100022;
BLOCK PLAN 1:500



LOCATION PLAN 1:1250



HOME EXTENSION TEAM

2 Holwell Hill, St Albans, Herts, AL1 1BZ
Tel: 01727 745845 Email: stalbans@het.co.uk

Client
Mr & Mrs Lewczynski

Project
Maple Wood House
44 Fulving Mill Lane, Codicote,
Welwyn, Hertfordshire
AL6 9NP

Drawing Title
Proposed Planning Application,
proposed single storey part rear
extension. Proposed elevations,
block & site plans.

Scale A1 dwg
1:50

Date
01-04-2025

Drawn by
MD

Dwg. No.
HET 1817/02

Rev.
A