




- Notes:
- a. Existing pitched roof
 - b. Existing brick wall
 - c. Existing shingle wall
 - d. Existing render wall
 - e. Existing solar panels
 - f. Existing chimney stack
 - g. Existing window
 - h. Existing glazing door
 - i. Existing entrance door
 - j. Existing side door
 - k. Existing roof light
 - l. Existing garden shed
 - m. Existing canopy
 - n. Existing garage

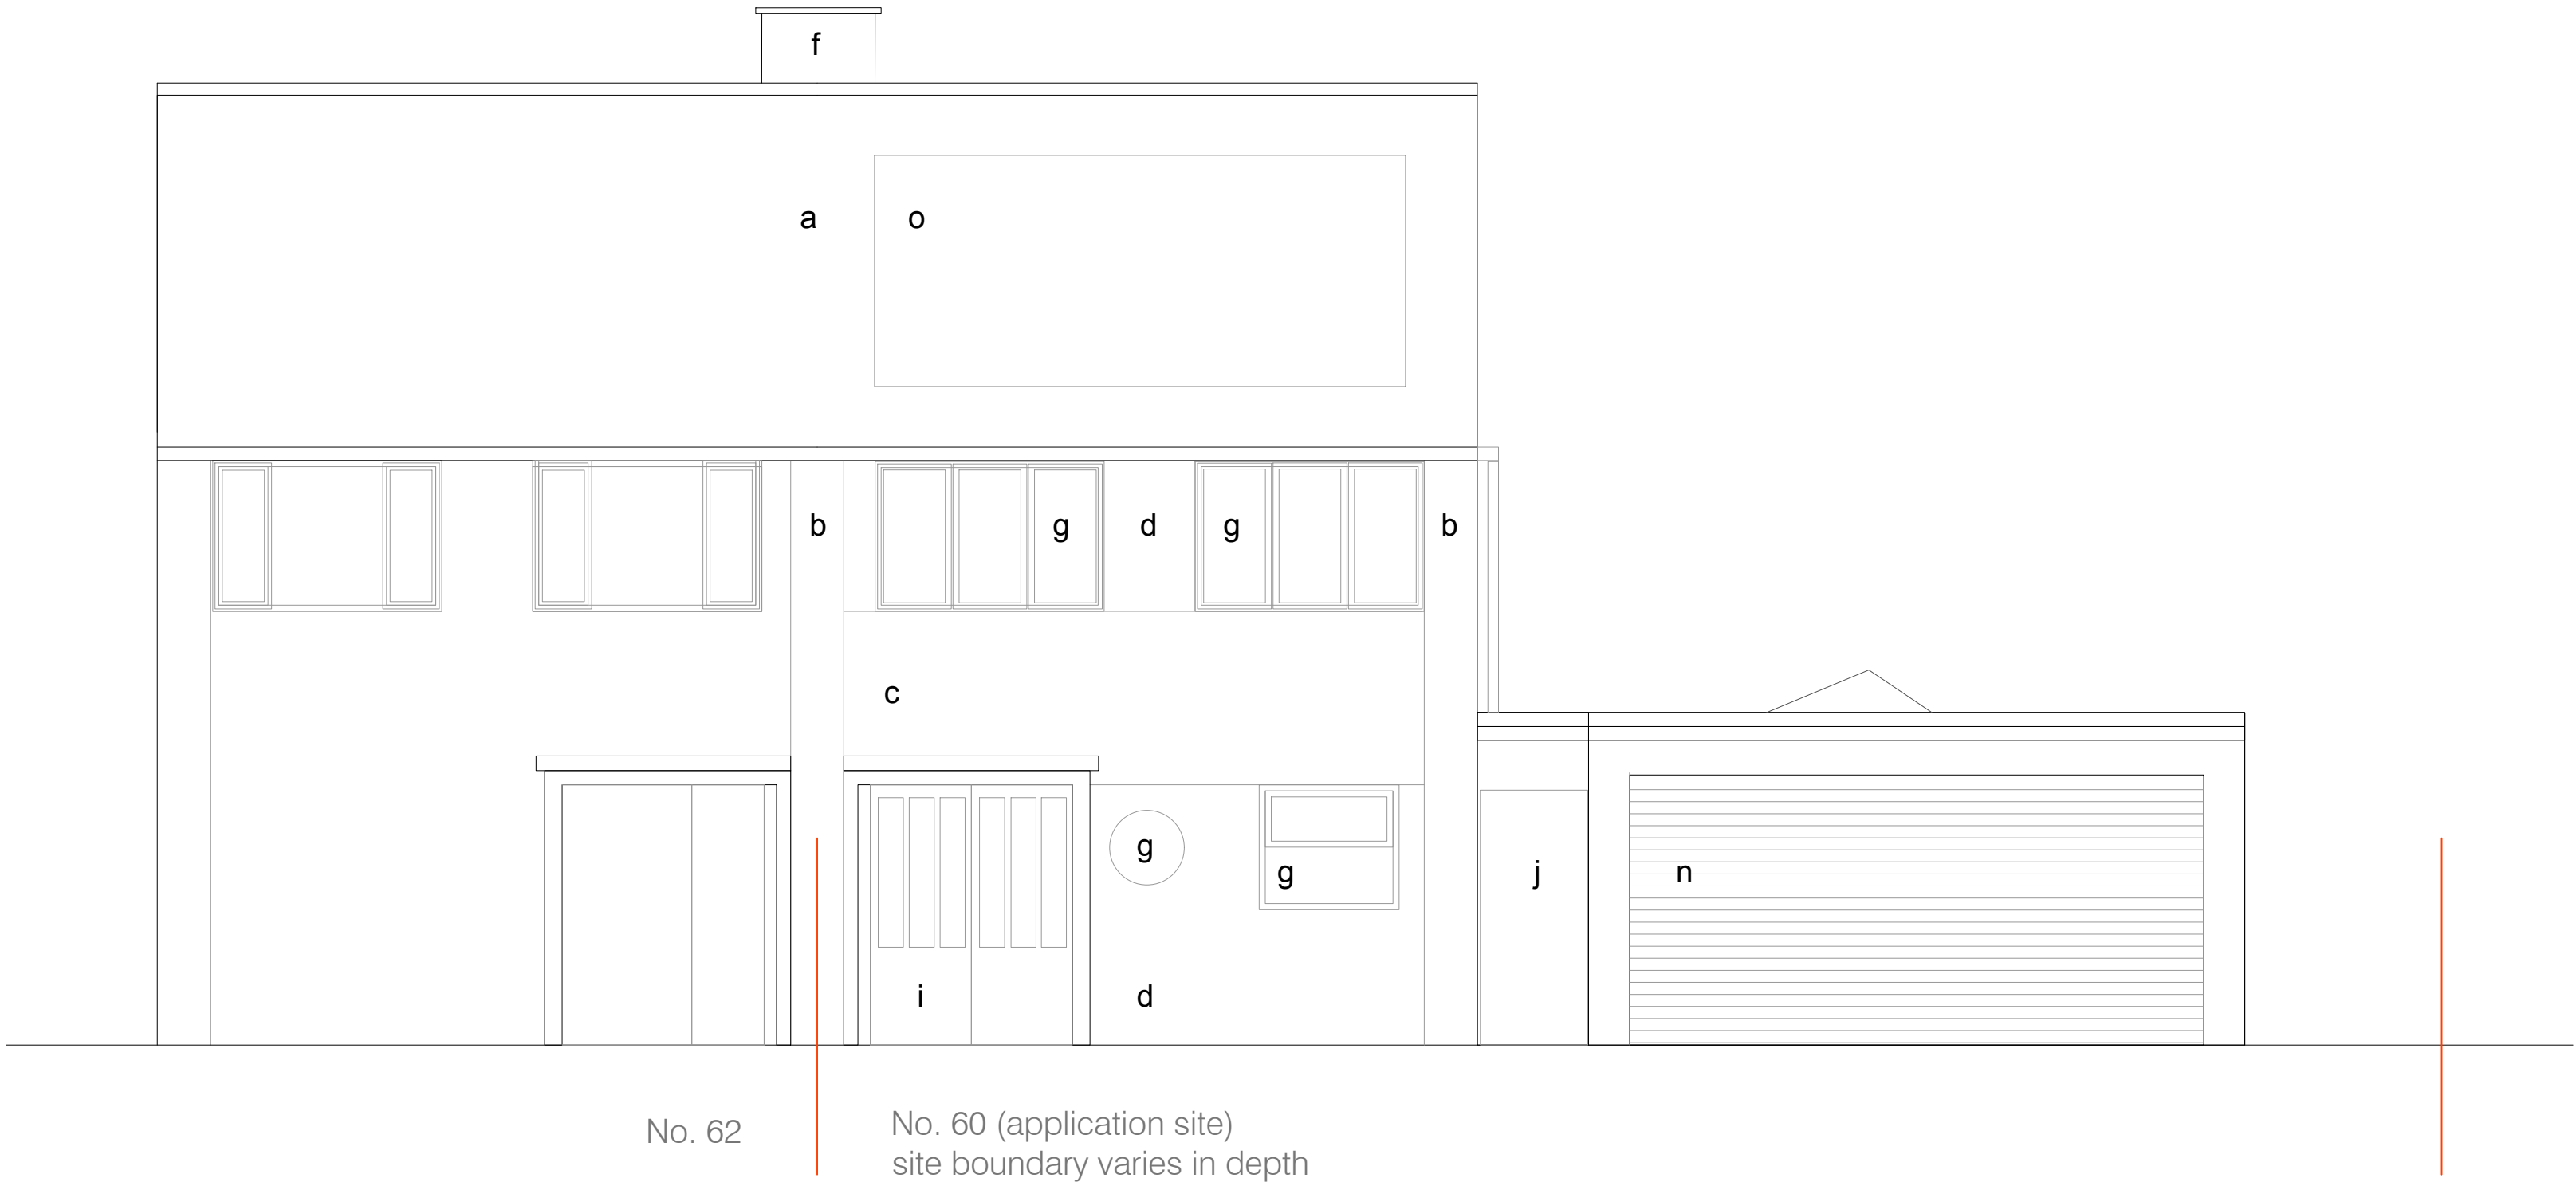

Front Elevation A as Existing

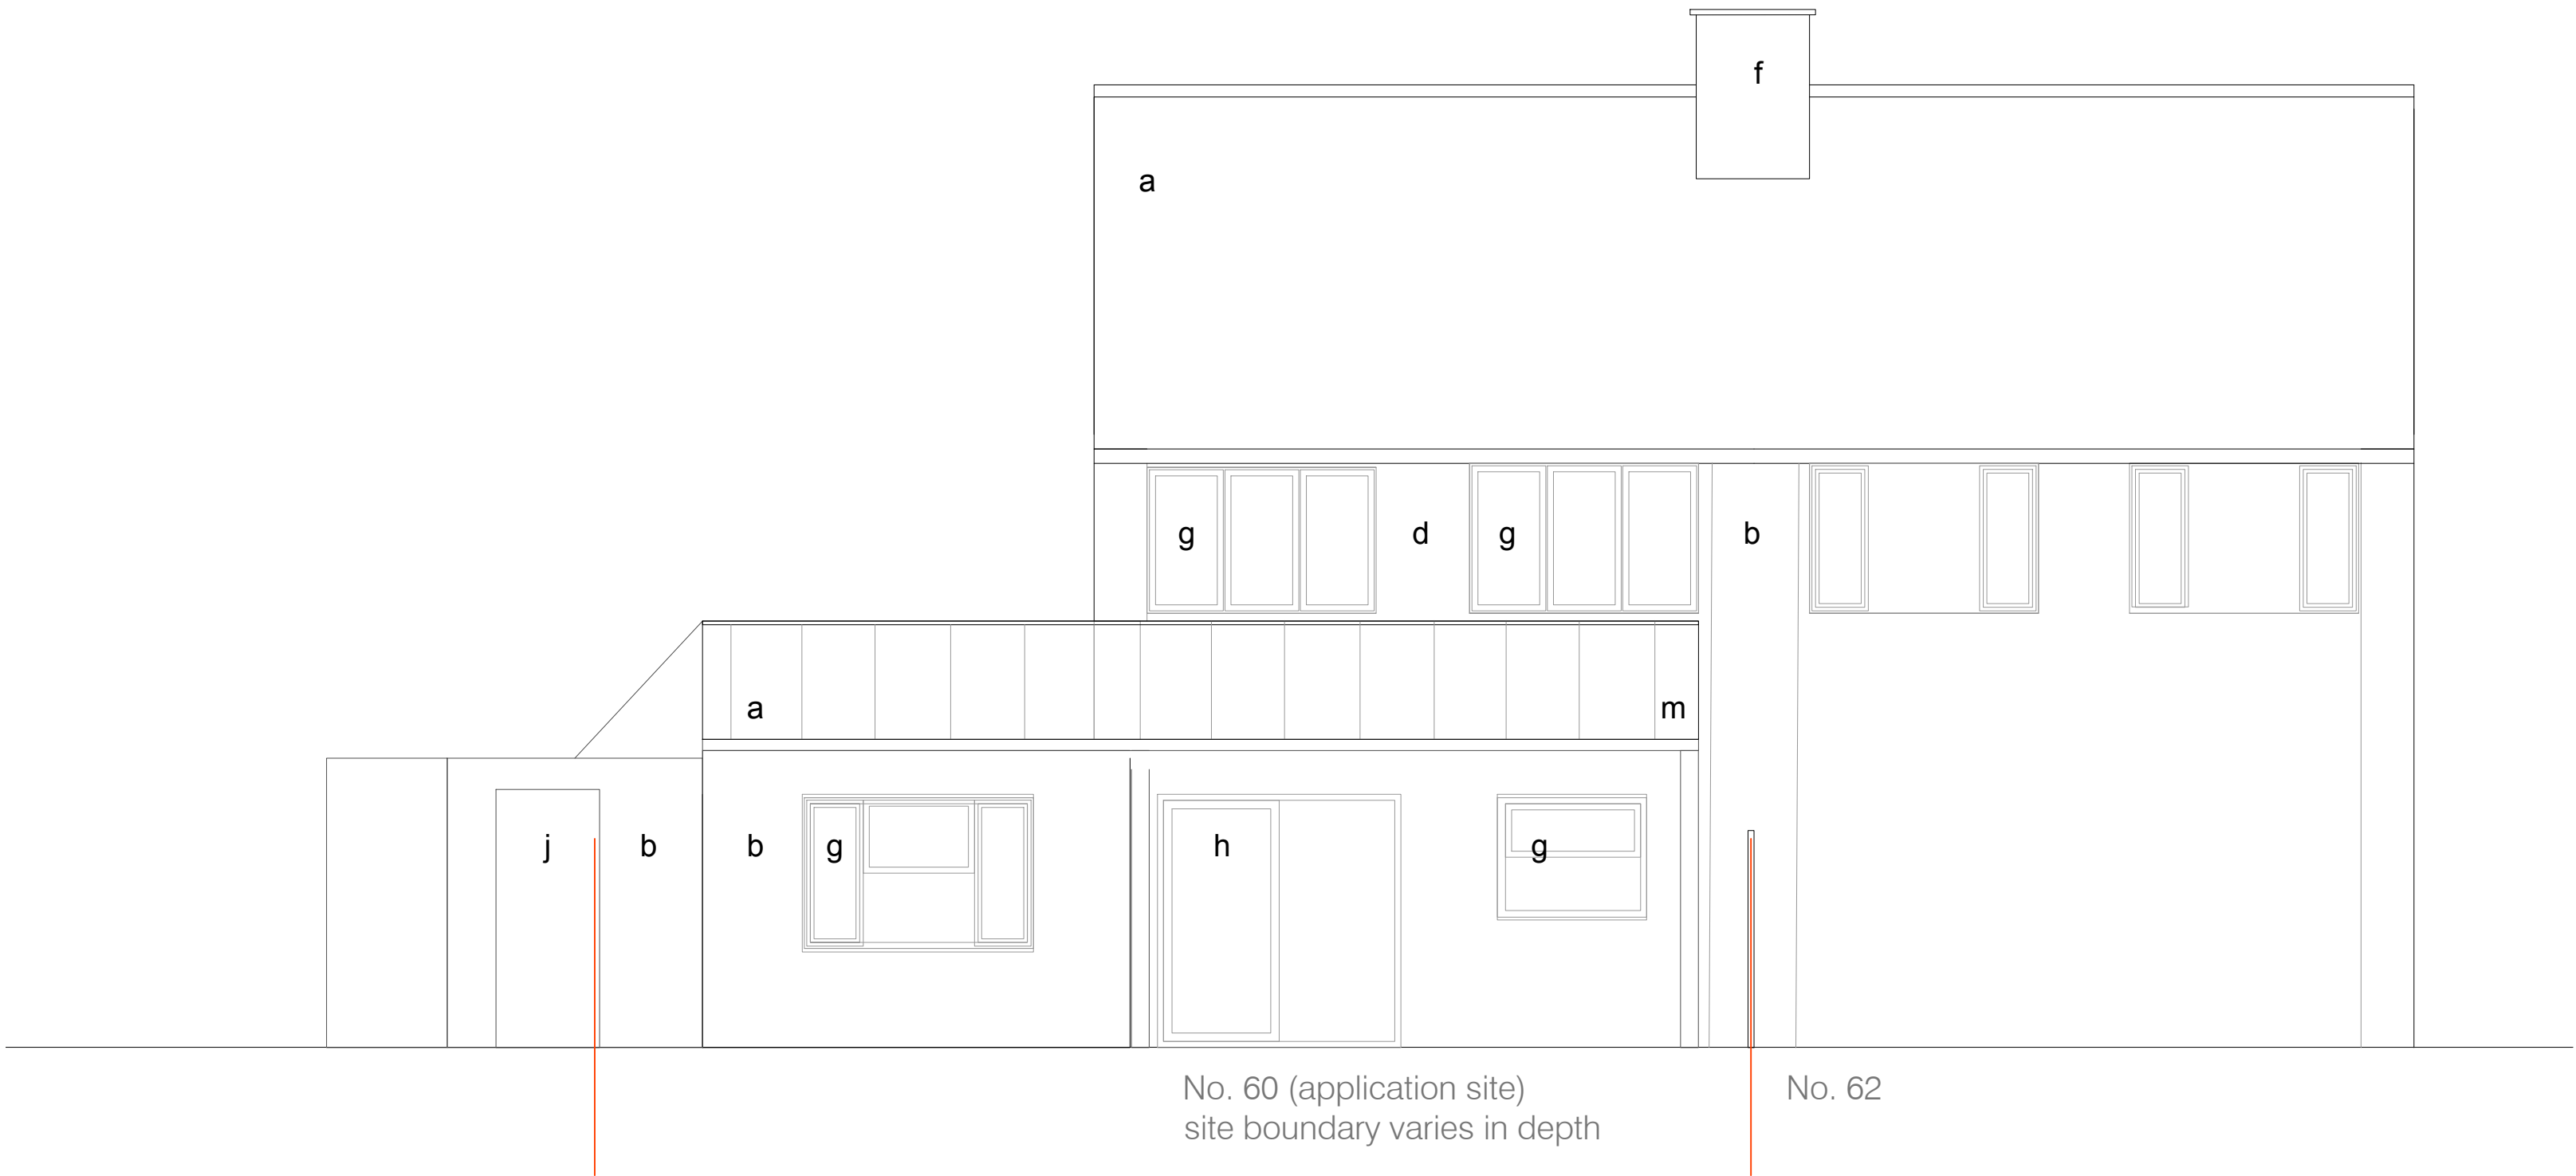


Rear Elevation B as Existing

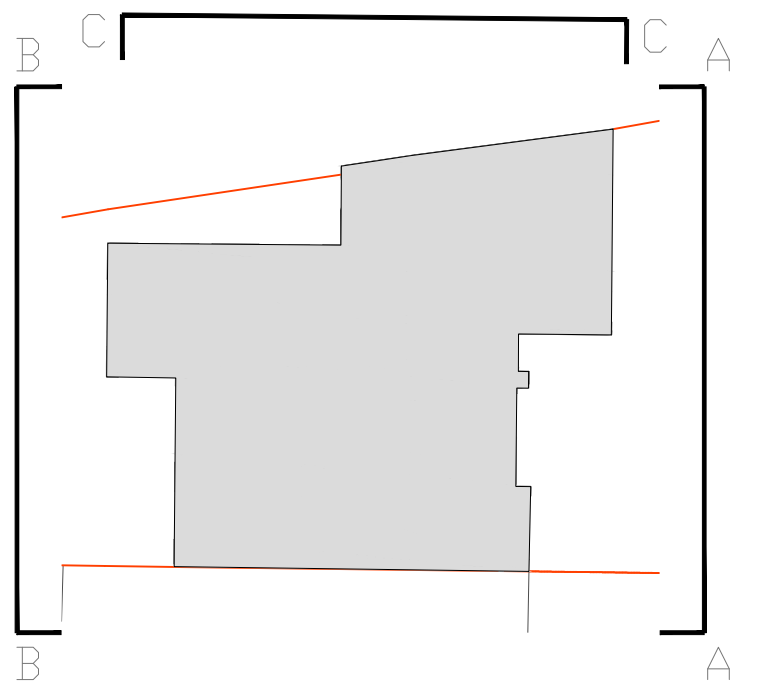

Elevation Key Plan Not to scale

Indicative site boundary - refer to title deed

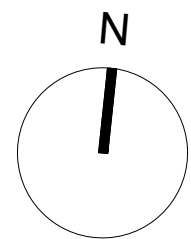

Suite 4a, 30 Bancroft
Hitchin, SG5 1LE
01462 236866
michael@michaelcollinsarchitects.com
www.michaelcollinsarchitects.com

Note: This drawing is copyright

Do not scale from this drawing
Note: to be read in conjunction with Structural Engineers
Information, specification and drawings

All setting out dimensions to be checked on site by
contractor and any discrepancies to be noted ASAP.
Windows, steelwork, to be site sized.

All sundry work not shown to be undertaken in accordance
with the British Standards.

Note: This drawing is not a deed plan.

Michael Collins Architect LLP

60 Howard Drive

Job No. 219 Elevations as Existing

Stage: Stage 3
Status: Planning Application

005

REVISION: Scale 1:50@A1