




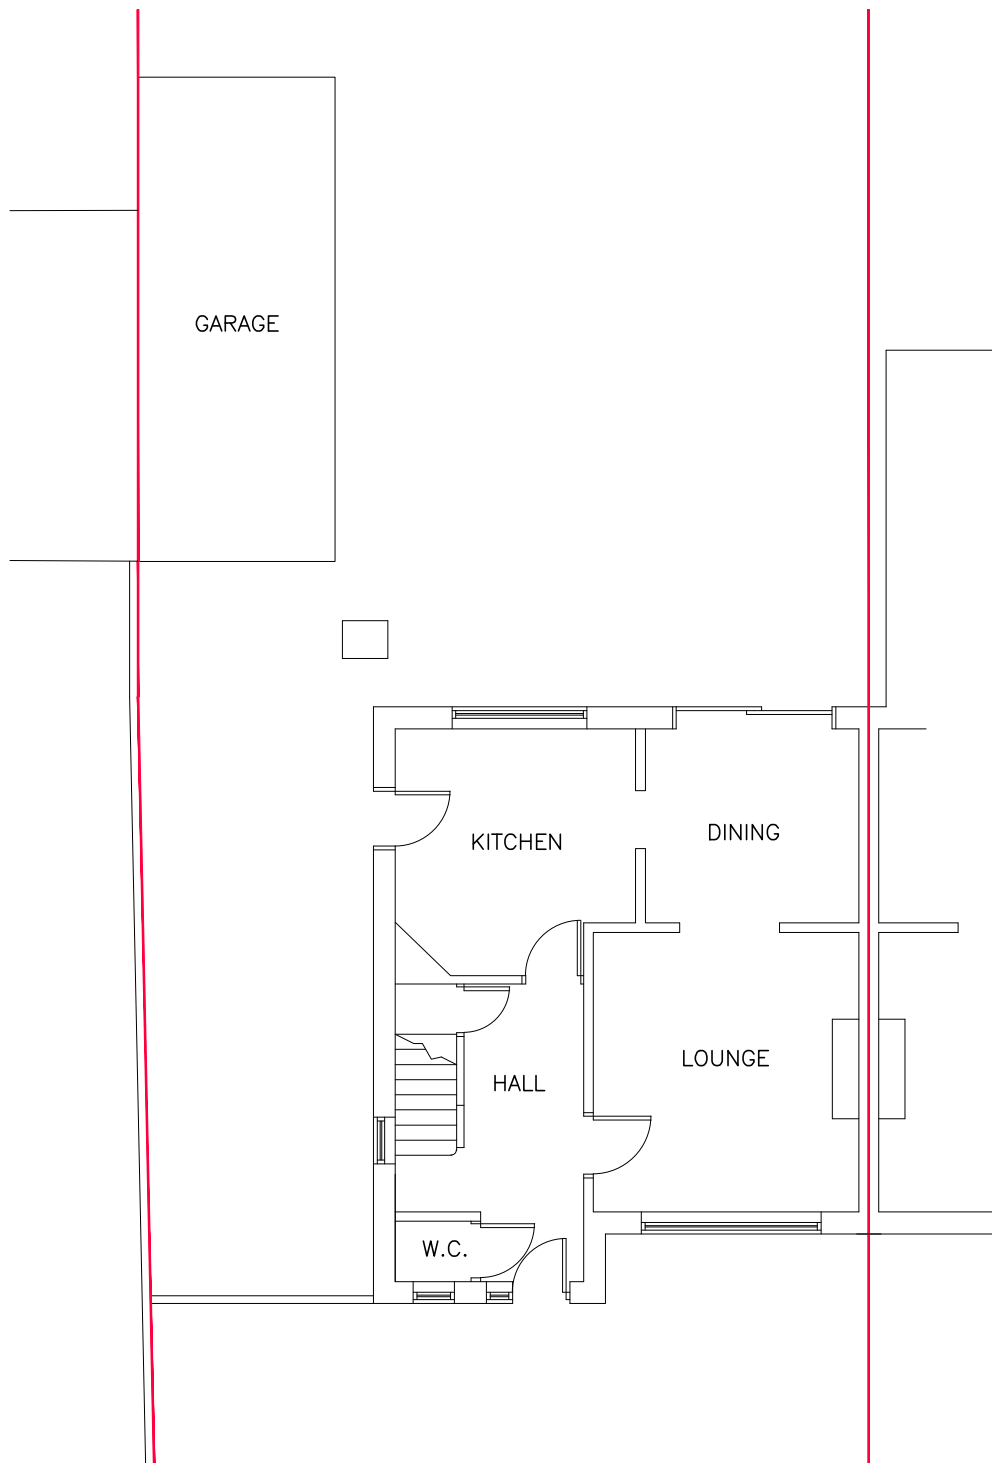

GROUND FLOOR PLAN

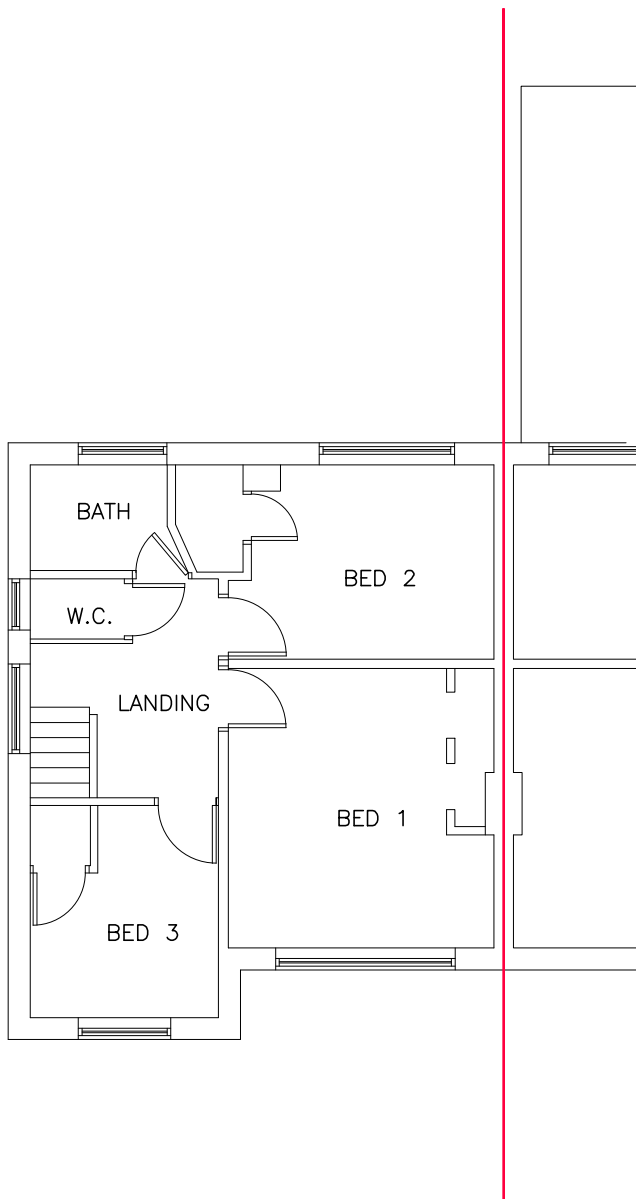

FIRST FLOOR PLAN

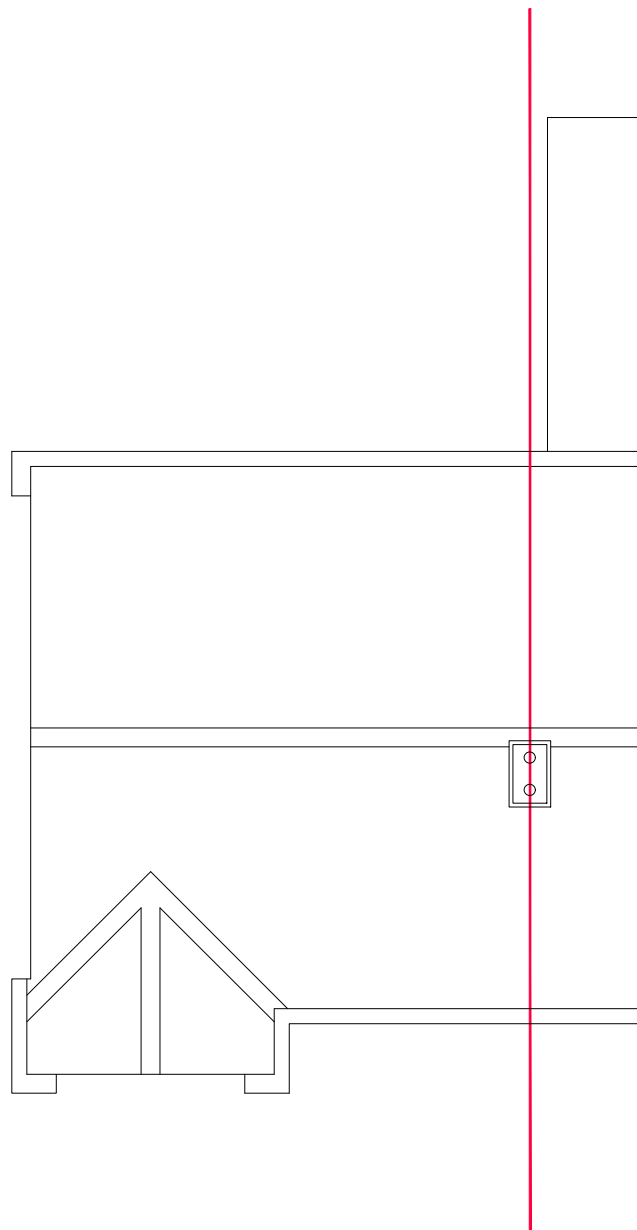

ROOF PLAN

PLANS (1:100)




NOTES AND REVISIONS

All stated dimensions must be verified on site. Lobs Design must be advised of any discrepancies.
This drawing must be read together with the specification/Bill of Quantities and related drawings.

This drawing is for the purpose of obtaining Planning & Building Regulations Approval only. Should the contractor use them to build from then they assume full responsibility for the design.

A	SCALE AMENDED AND ALL PLANS NOW SHOWN ON ONE DRAWING	ipl	21.03.25	
REV	DESCRIPTION	DRWN	CHKD	DATE

Client 66 Lawrence Avenue LGC. Herts, SG6 2EZ	Drawing Title Ground Floor Plan			
	Existing			
Project Single Story Rear Extension, Loft Conversion & Internal Alterations	Scale As Shown	Date June 2023	Drawn ipl	Checked
	Project No LD655	Drawing No E02	Revision A	

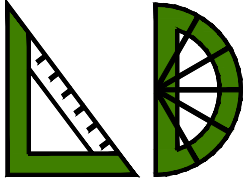

LGCHF Garden City
Heritage Awards
Winning Designer

Lobs Design

Architectural Services
Devonshire B.C.
Works Road,
Letchworth Garden City
Hertfordshire, SG6 1GJ
T: 01462 488212
M: 07960 006077
E: info@lobs-design.co.uk