


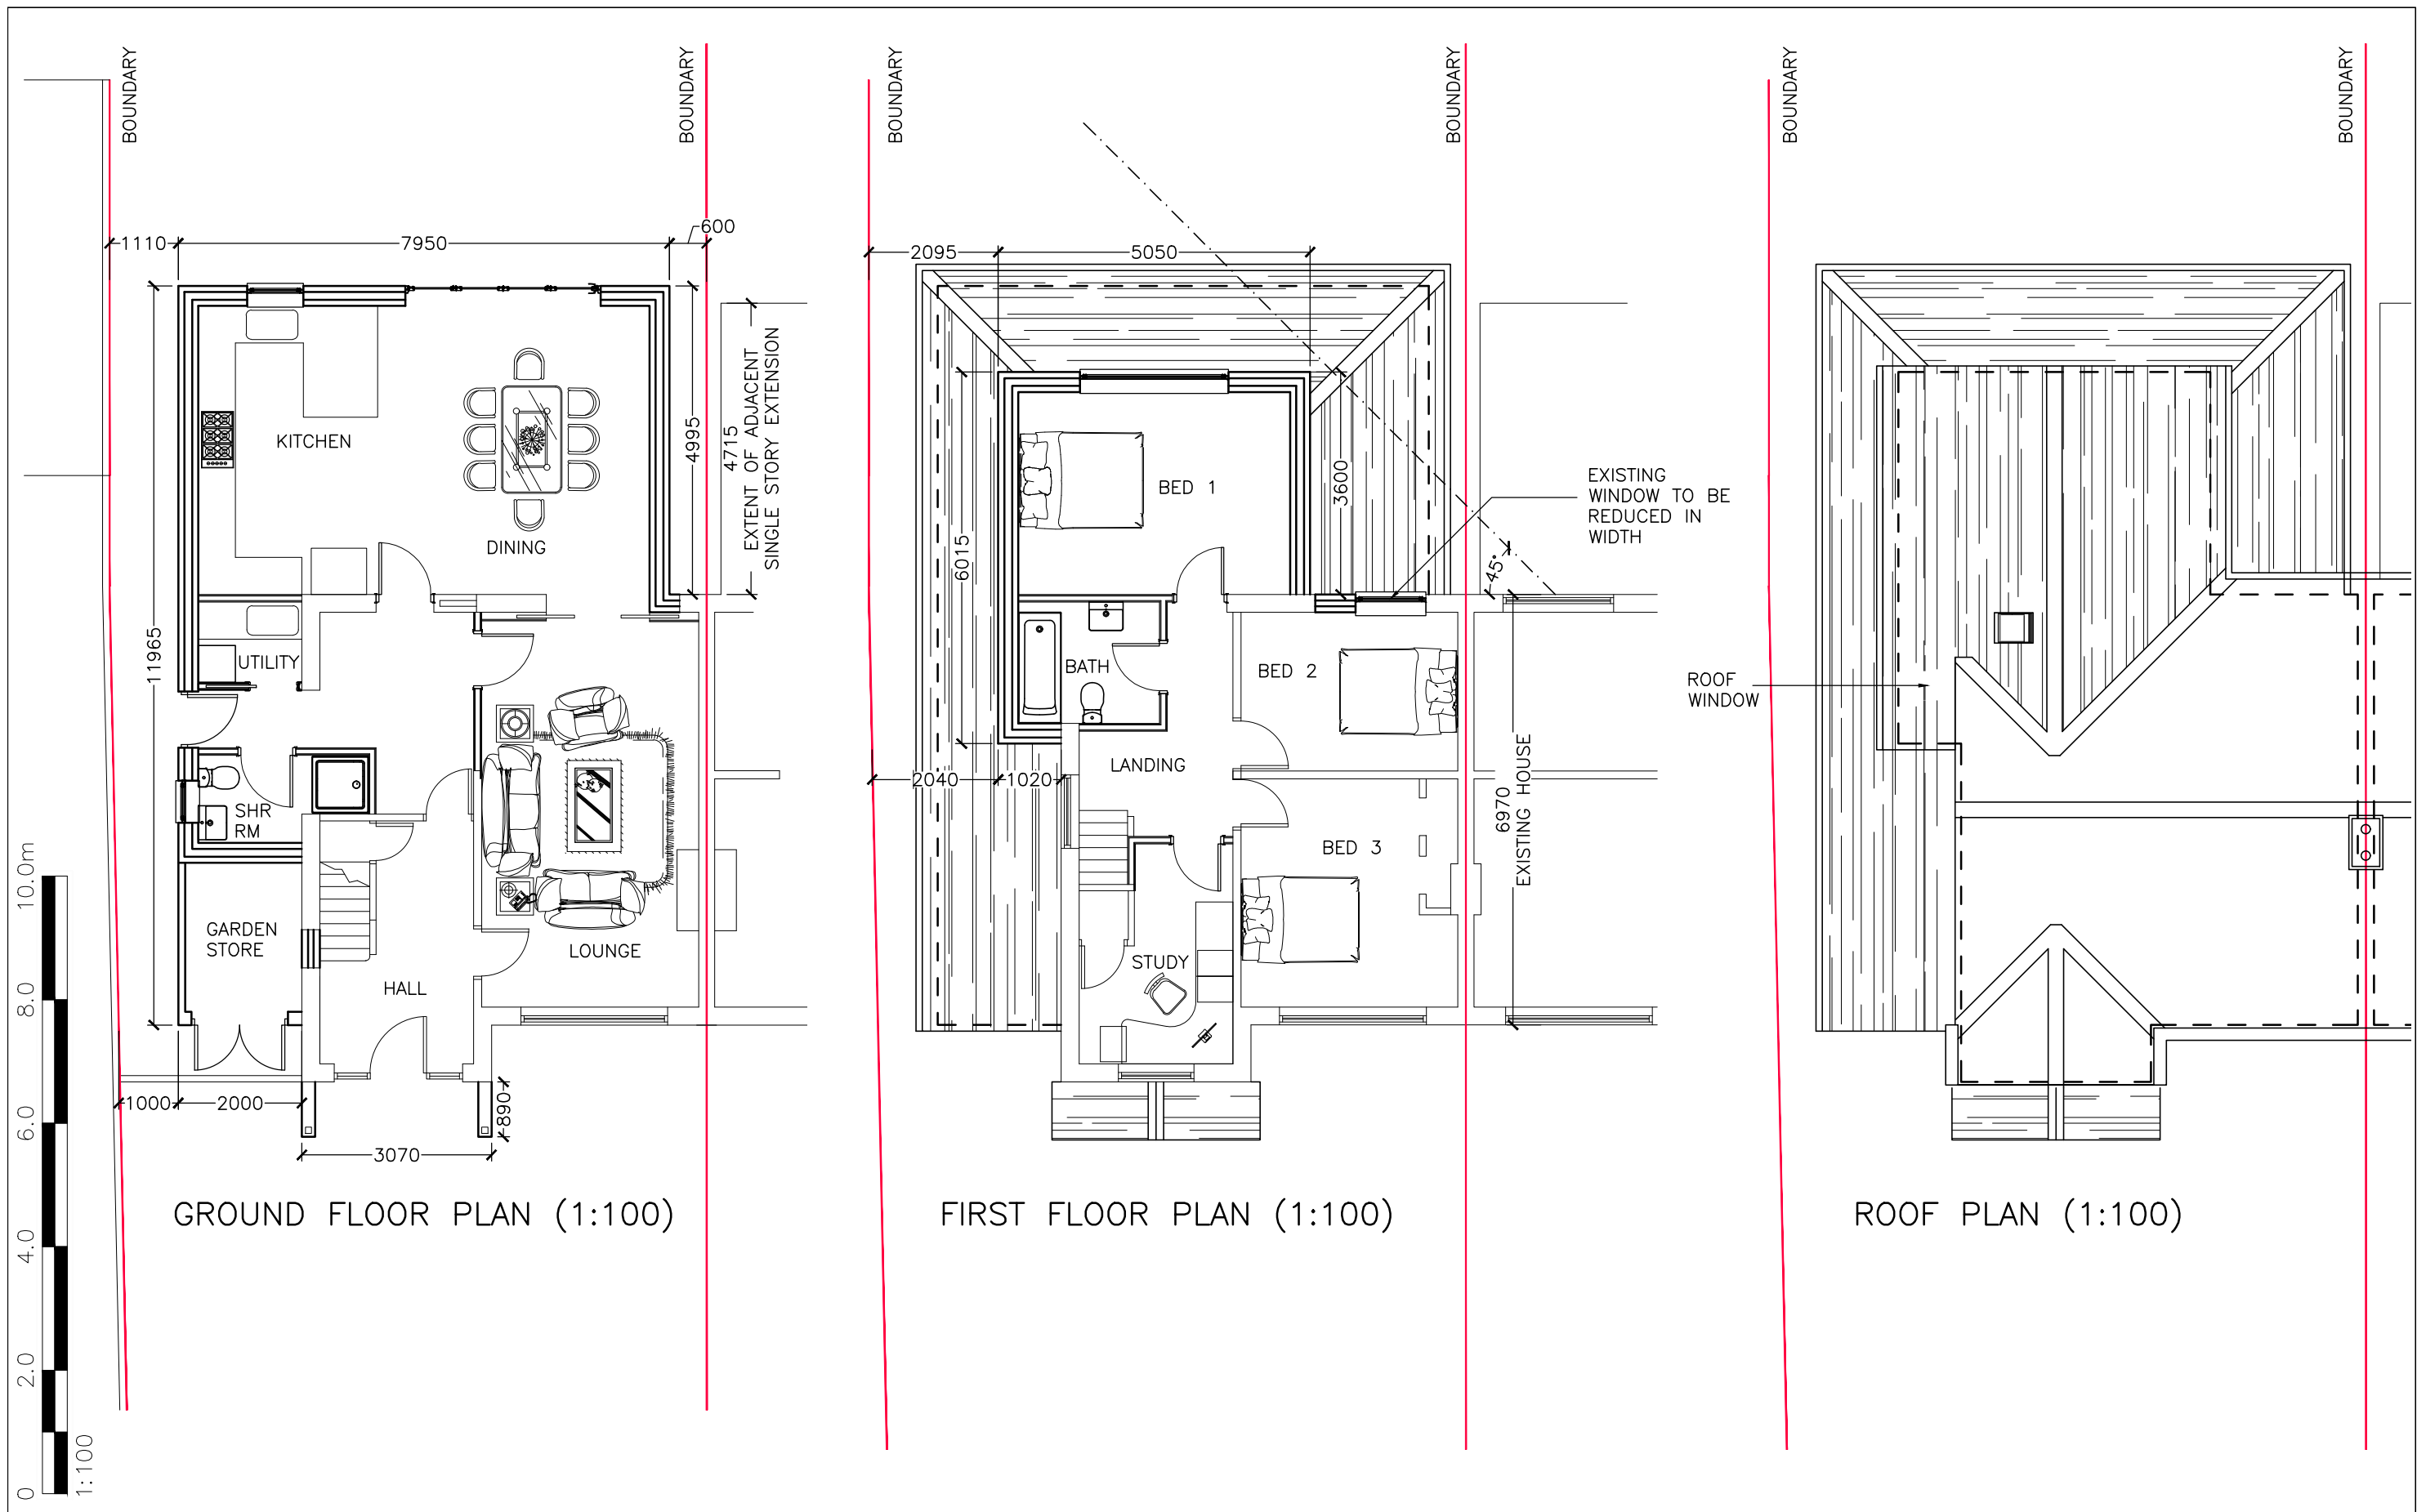

NOTES AND REVISIONS					Client 66 Lawrence Avenue L.G.C. SG6 2EZ		Drawing Title Ground Floor, First Floor & Roof Plans				 Lobs Design Architectural Services Devonshire B.C. Works Road, Letchworth Garden City Hertfordshire, SG6 1GJ T: 01462 488212 M: 07960 006077 E: info@lobs-design.co.uk					
No dimensions are to be scaled from this drawing. All stated dimensions must be verified on site. Lobs Design must be advised of any discrepancies. This drawing must be read together with the specification/Bill of Quantities and related drawings. This drawing is for the purpose of obtaining Planning & Building Regulations Approval only. Should the contractor use them to build from then they assume full responsibility for the design.							Project Single Story Side and Two Storey Rear Extensions and Internal Alterations					Scale As Shown	Date Nov 2023	Drawn KRL	Checked	
REV					DESCRIPTION		DRWN		CHKD			DATE		Project No LD655	Drawing No P02	Revision G
G	GARDEN STORE LABELED			ipl	21.03.25											
F	EXISTING BEDROOM WINDOW REDUCED IN WIDTH			ipl	21.03.25											
E	AMENDED FOLLOWING DISCUSSION WITH LGCHF AFTER APPEAL DECISION			ipl	28.02.25											
D	FRONT PORCH AMENDED				13.02.24											
C	GROUND FLOOR REARRANGED			ipl	24.01.24											
B	45° ANGLE FROM NEIGHBOURS WINDOW INDICATED			ipl	30.11.23											
A	ADDITIONAL DIMENSIONS ADDED			ipl	13.11.23											