




FRONT ELEVATION

CONCRETE TILES TO  
MATCH EXISTING IN  
COLOUR, PROFILE &  
TEXTURE

FACE BRICKWORK  
TO MATCH EXISTING  
IN COLOUR, BOND  
& TEXTURE




SIDE ELEVATION TO No. 68

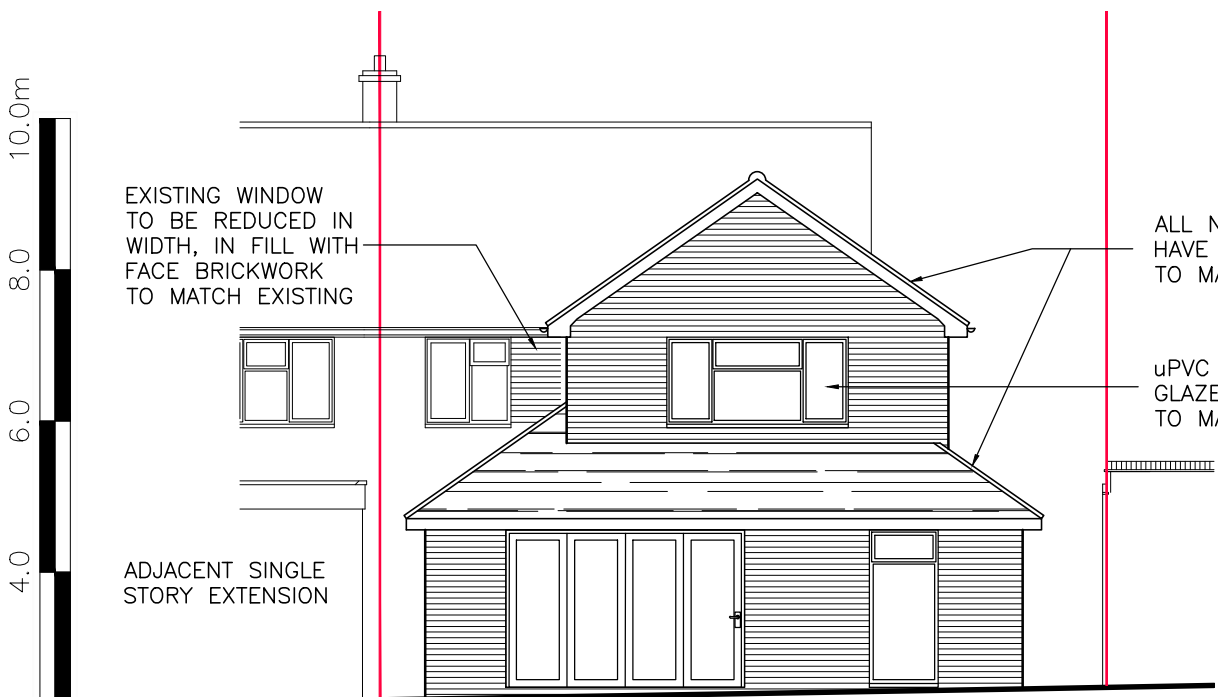

REAR ELEVATION

ALL NEW ROOFS TO  
HAVE A 35° PITCH  
TO MATCH EXISTING

uPVC DOUBLE  
GLAZED WINDOWS  
TO MATCH EXISTING

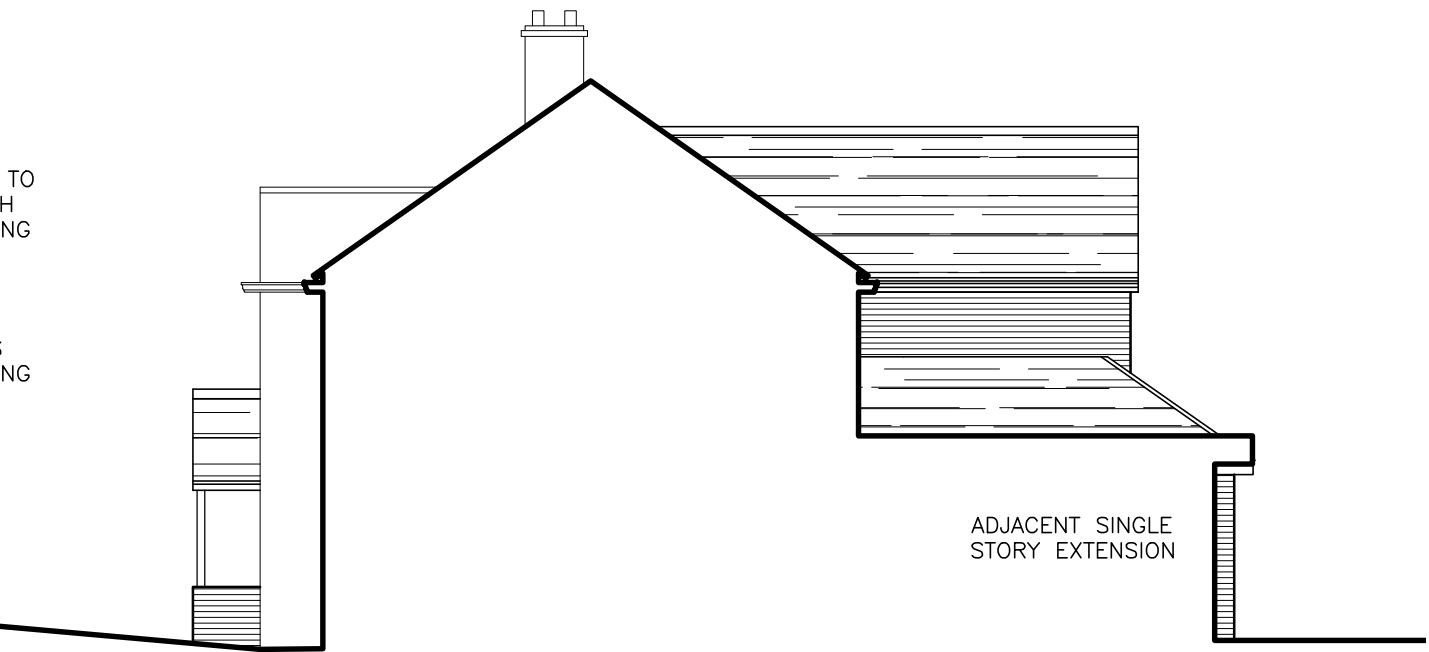

SIDE ELEVATION TO No. 64

NOTES AND REVISIONS

No dimensions are to be scaled from this drawing. All stated dimensions must be verified on site. Lobs Design must be advised of any discrepancies.  
This drawing must be read together with the specification/Bill of Quantities and related drawings.  
This drawing is for the purpose of obtaining Planning & Building Regulations Approval only. Should the contractor use them to build from then they assume full responsibility for the design.

| REV | DESCRIPTION                                                               | DRWN | CHKD | DATE     |
|-----|---------------------------------------------------------------------------|------|------|----------|
| E   | SIDE ELEVATION AMENDED                                                    | ipl  |      | 21.03.25 |
| D   | EXISTING BEDROOM WINDOW REDUCED IN WIDTH                                  | ipl  |      | 21.03.25 |
| C   | AMENDED FOLLOWING DISCUSSION WITH LGCHF AFTER APPEAL DECISION             | ipl  |      | 28.02.25 |
| B   | FRONT PORCH UPDATED                                                       | ipl  |      | 13.02.24 |
| A   | GROUND FLOOR REARRANGED, FIRST FLOOR REDUCED IN SIZE, FRONT PORCH UPDATED | ipl  |      | 24.01.24 |

Client  
66 Lawrence Avenue  
L.G.C. SG6 2EZ

Drawing Title  
Elevations

Proposed

Project  
Single Story Side and  
Two Storey Rear Extensions  
and Internal Alterations

|                     |                   |               |         |
|---------------------|-------------------|---------------|---------|
| Scale<br>As Shown   | Date<br>Nov 2023  | Drawn<br>KRL  | Checked |
| Project No<br>LD655 | Drawing No<br>P03 | Revision<br>E |         |



**Lobs Design**  
Architectural Services  
Devonshire B.C.  
Works Road,  
Letchworth Garden City  
Hertfordshire, SG6 1GJ  
T: 01462 488212  
M: 07960 006077  
E: info@lobs-design.co.uk