
 


PRE-EXISTING GROUND FLOOR PLAN

16A High Street, Hitchin, SG5 1AT

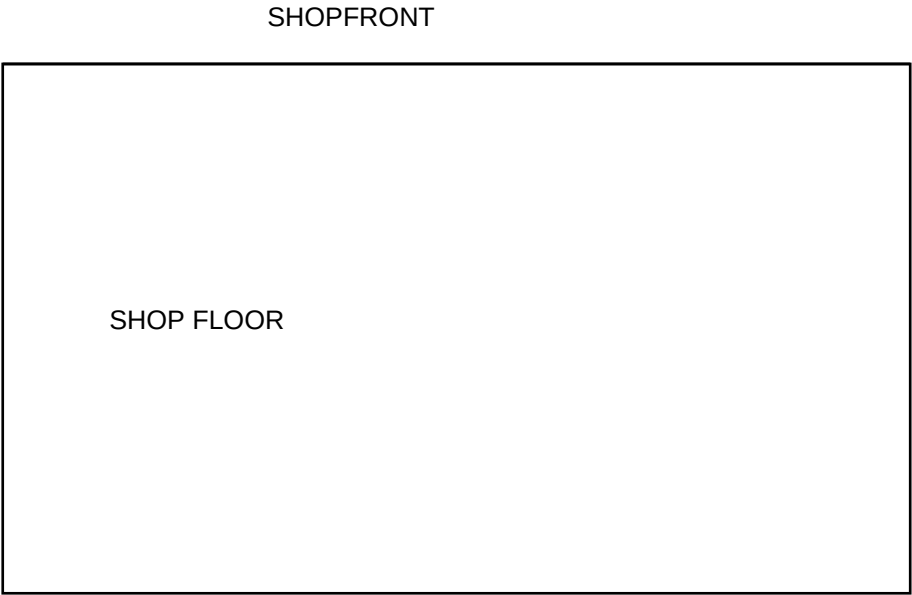

Scale 1:100

Drawing No: HE-005