


PRE-EXISTING FRONT ELEVATION (without shutter)

Scale 1:50

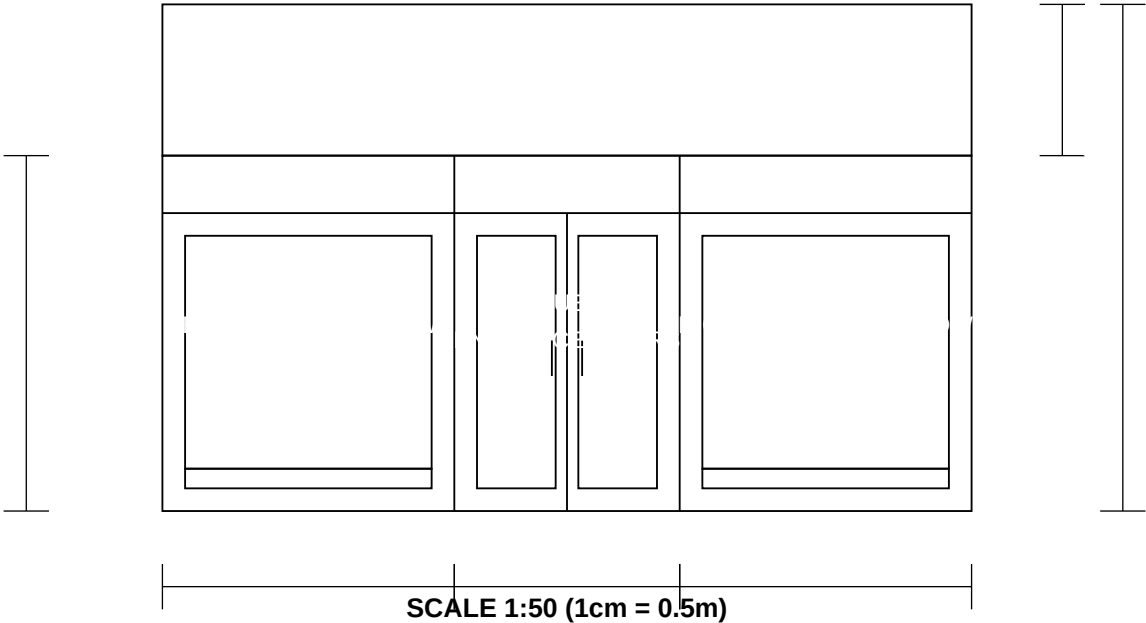

PROPERTY: 16A HIGH STREET HITCHIN HERTFORDSHIRE SG5 1AT	DRAWING TITLE:			SCALE: 1:50 (1cm = 0.5m) DATE: JUNE 2026	DRAWING NO: HE-003
	0m	1m	2m		
	3m	4m	5m		