


EXISTING FRONT ELEVATION (with roller shutter)

Scale 1:50

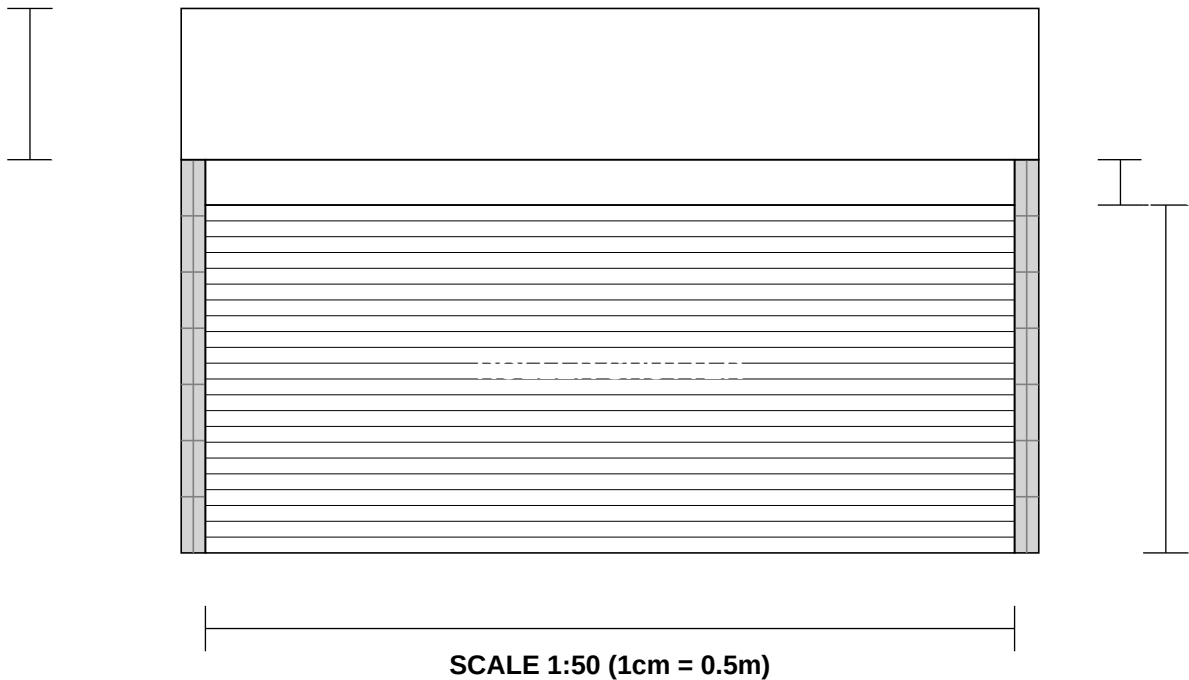

PROPERTY: 16A HIGH STREET HITCHIN HERTFORDSHIRE SG5 1AT	DRAWING TITLE: EXISTING FRONT ELEVATION (with roller shutter)	SCALE: 1:50 (1cm = 0.5m) DATE: JUNE 2026	DRAWING NO: HE-002
---	--	--	---