




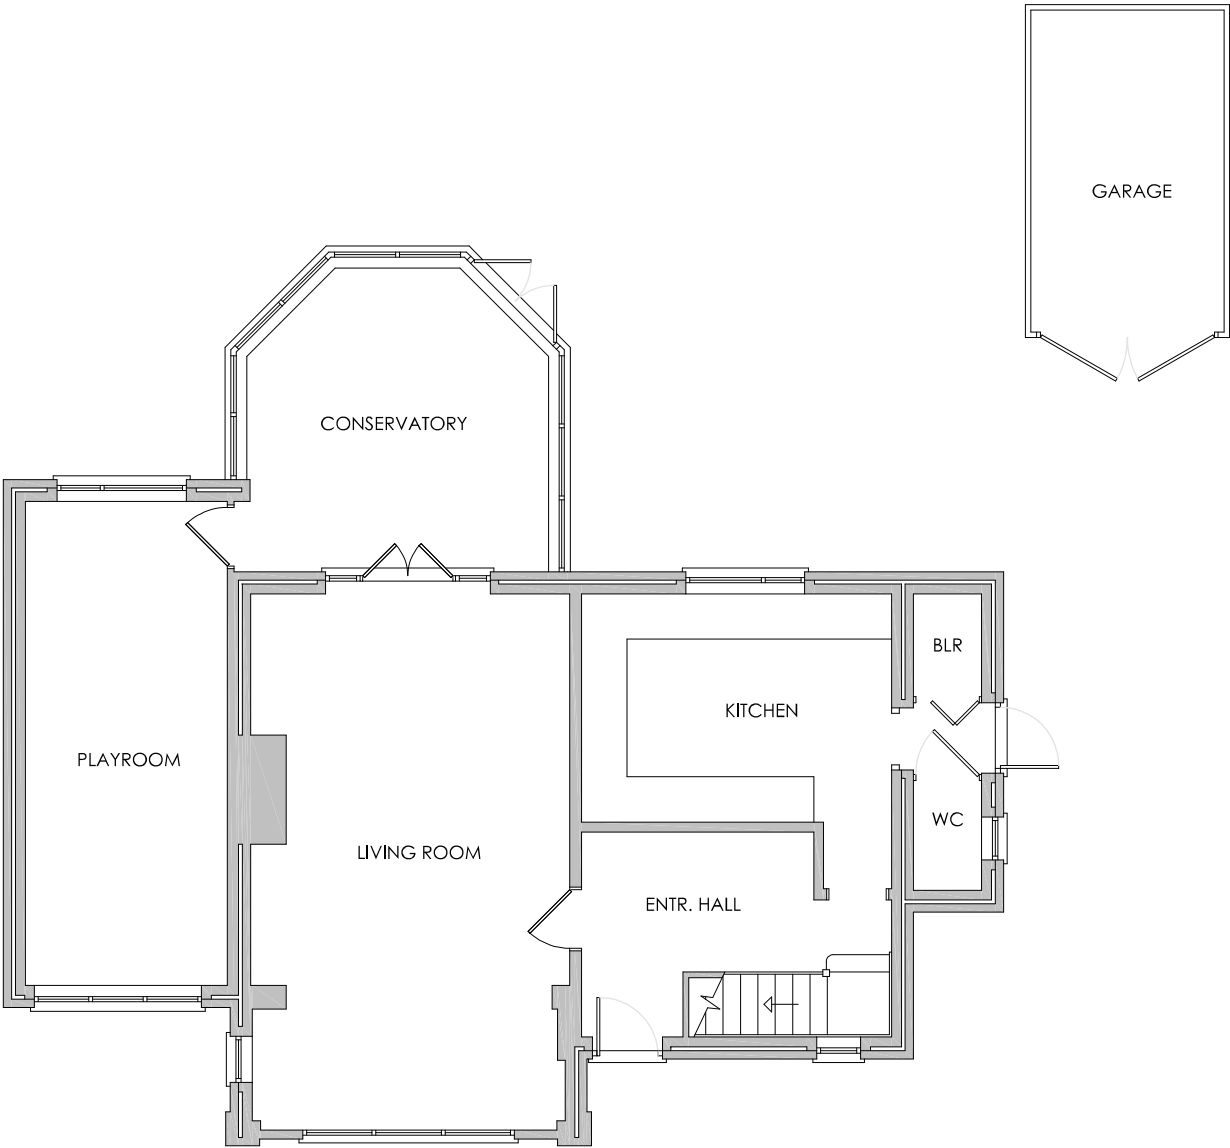

EXISTING GROUND FLOOR LAYOUT

 

Metres

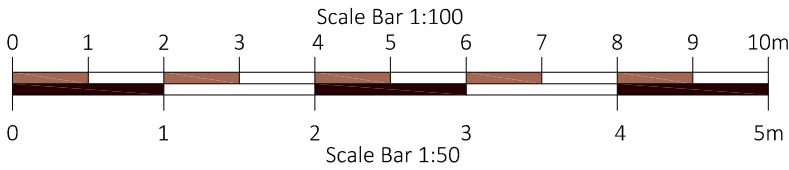

PLANNING DRAWING

Rev.	Date	Note
Project		
19 St Martins Rd, Knebworth, Herts SG3 6ER		
Drawing Title		
Existing Floor Plan & Location Plan		
Drawing Number ODC - 25.02/05		
Scale 1:100 1:1250 Paper Size A3 Date January 2025		
Octagon Design & Consultancy		
2a Bournemouth Rd - STEVENAGE - Herts SG1 2PN		
e: trj13@icloud.com		
m: 07831 146756		