




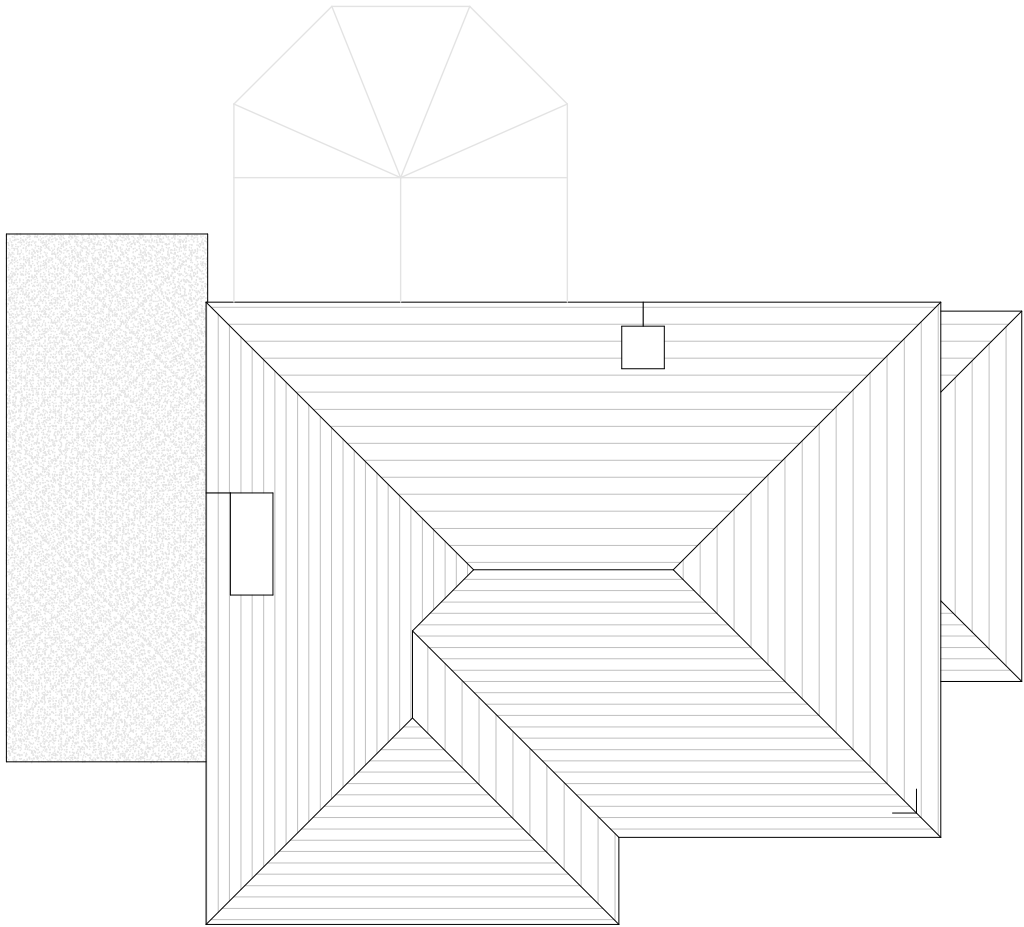


EXISTING ROOF LAYOUT

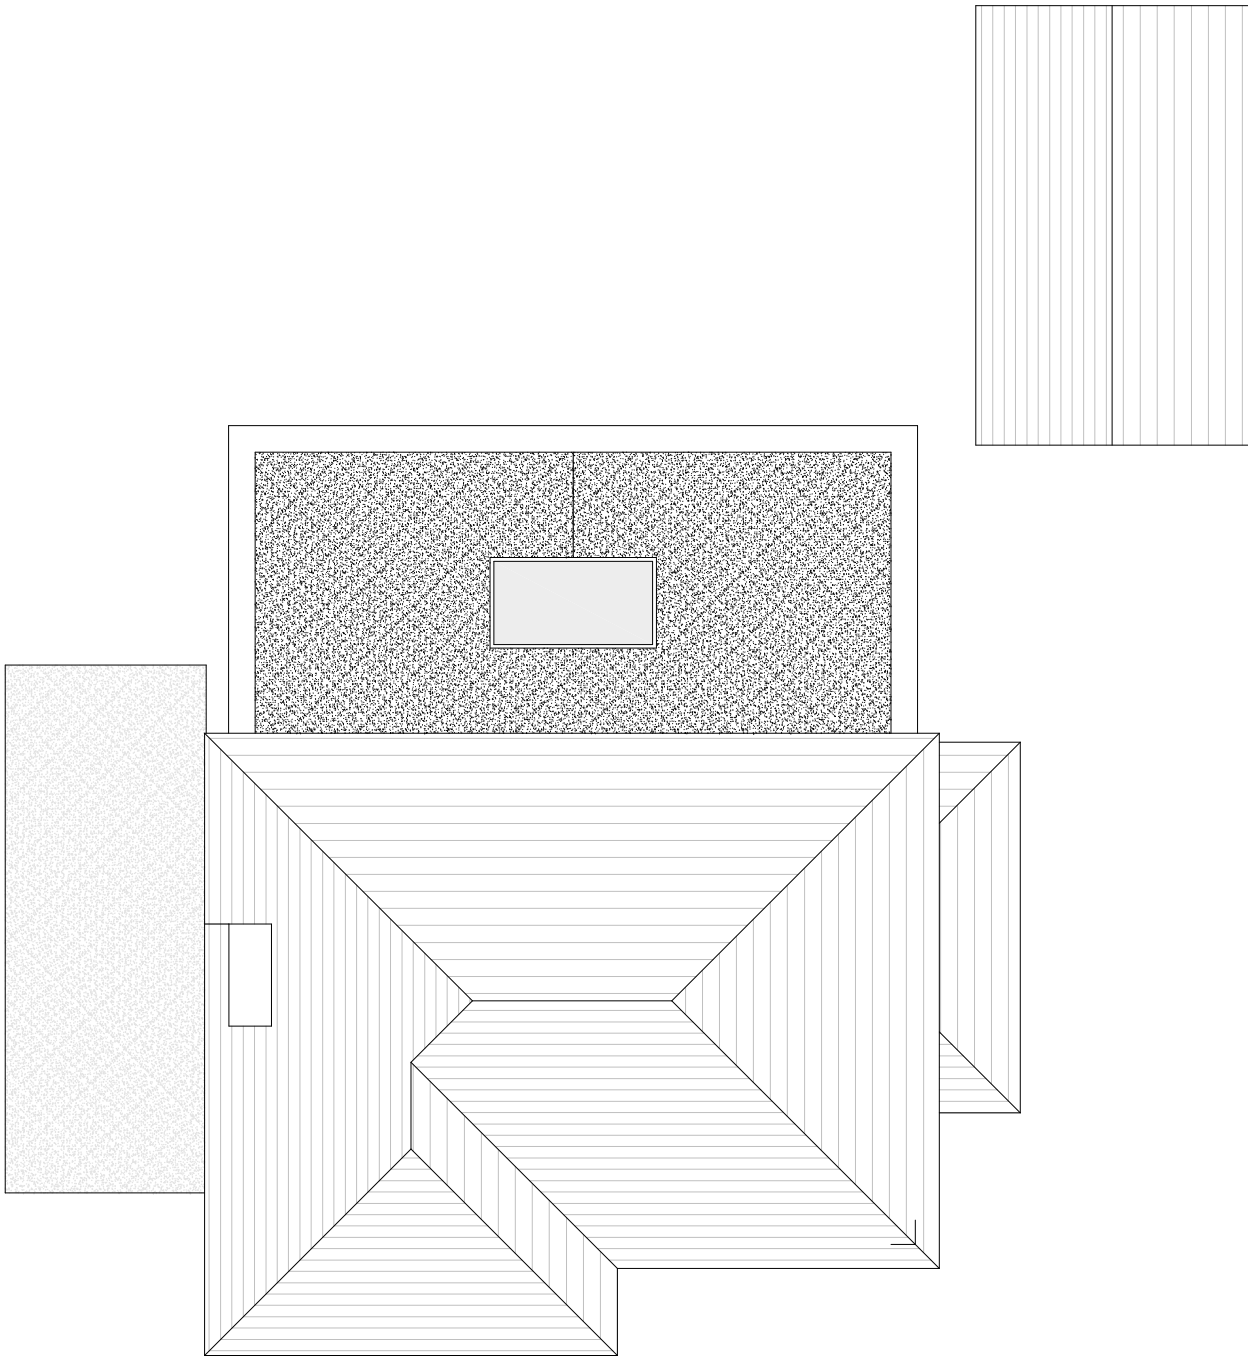


PROPOSED ROOF LAYOUT

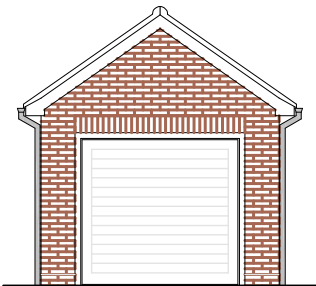


SOUTH ELEVATION

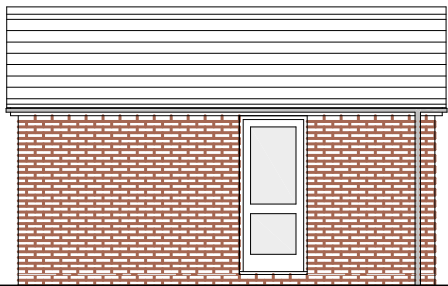


WEST ELEVATION

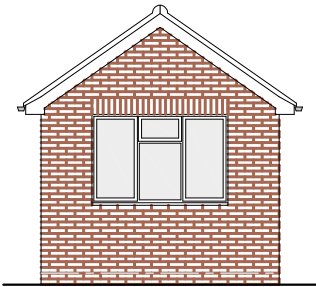


NORTH ELEVATION

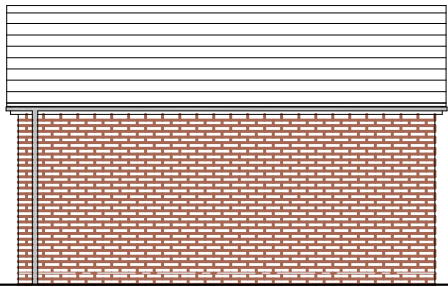

EAST ELEVATION

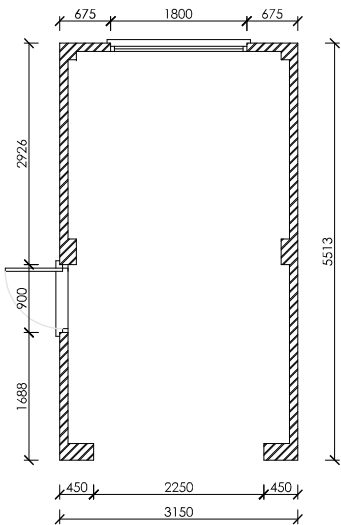

PROPOSED GARAGE FLOOR PLAN

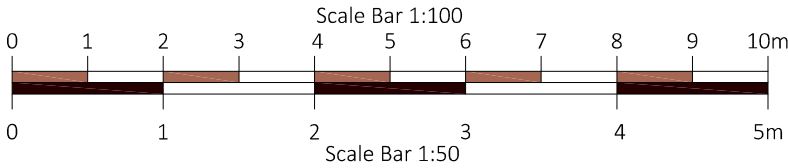

PLANNING DRAWING

Rev.	Date	Note
Project		
19 St Martins Rd, Knebworth, Herts SG3 6ER		
Drawing Title		
Proposed & Existing Roof Plans, Garage Floor Plan & Elevations		
Drawing Number ODC - 25.02/04		
Scale 1:100	Paper Size A3	Date January 2025
Octagon Design & Consultancy		
2a Bournemouth Rd - STEVENAGE - Herts SG1 2PN		
e: h13@cloud.com		
m: 07831 146756		