




EXISTING SOUTH ELEVATION




EXISTING EAST ELEVATION



PROPOSED SOUTH ELEVATION

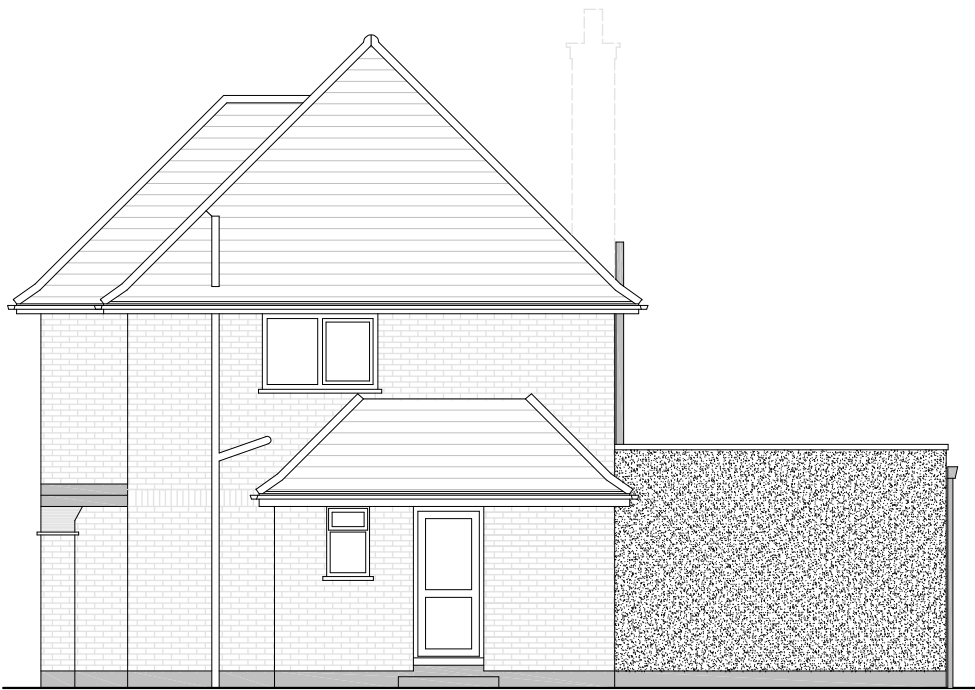

PROPOSED EAST ELEVATION

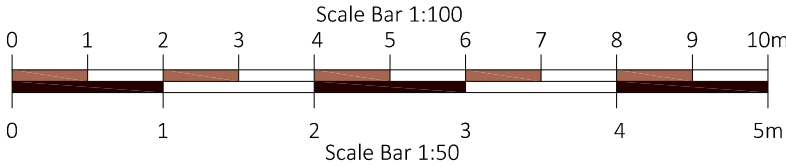

PLANNING DRAWING

Rev.	Date	Note
Project		
19 St Martins Rd, Knebworth, Herts SG3 6ER		
Drawing Title		
Proposed & Existing South/East Elevations		
Drawing Number: ODC - 25.02/02		
Scale: 1:100 Paper Size: A3 Date: January 2025		
Octagon Design & Consultancy		
2a Boumemouth Rd - STEVENAGE - Herts SG1 2PN		
e: trj13@icloud.com		
m: 07831 146756		