


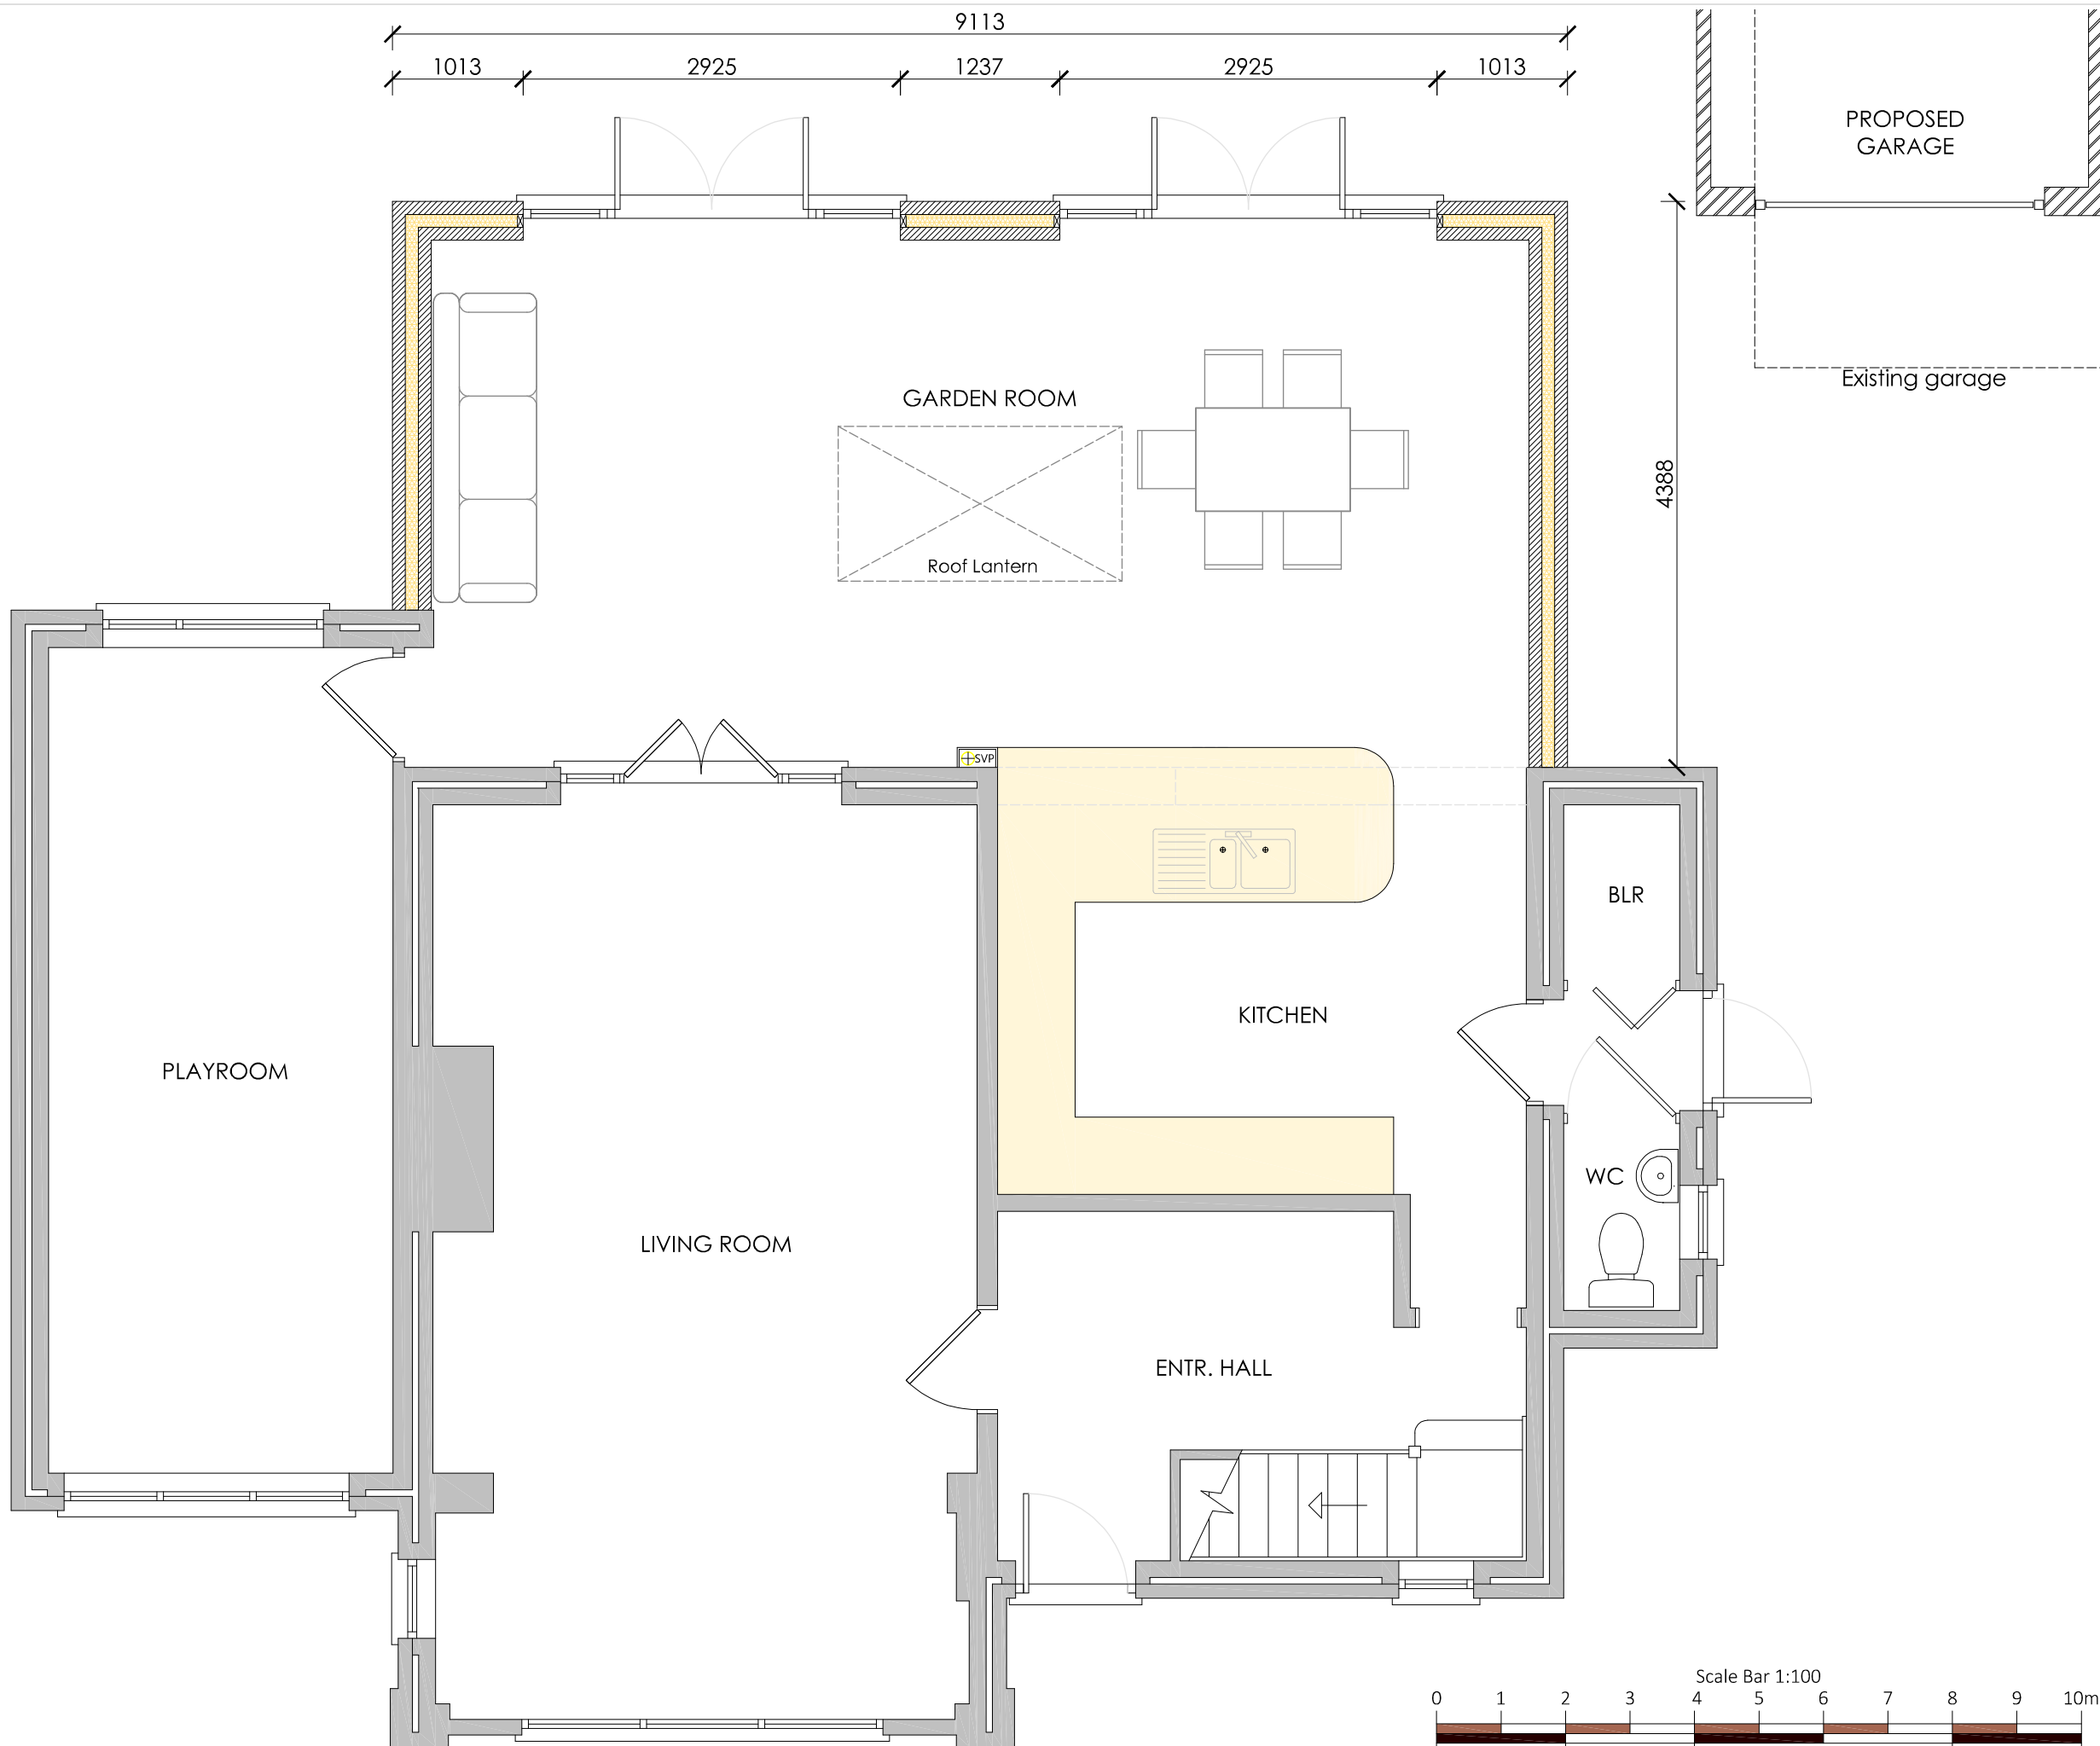

This drawing is the property of Octagon Design & Consultancy (ODC) and is issued on the condition that it is not reproduced or copied to any unauthorised person. All stated dimension are in millimetres, levels in metres. All dimensions should be checked on site. ODC to be informed of any discrepancies on this drawing.

Rev.	Date	Note
Project		
19 St Martins Rd, Knebworth, Herts SG3 6ER		
Drawing Title		
Proposed Ground Floor Plan		
Drawing Number ODC - 25.02/01		
Scale 1:50	Paper Size A3	Date January 2025
Octagon Design & Consultancy		
2a Bournemouth Rd - STEVENAGE - Herts SG1 2PN		
e: trj13@icloud.com		
m: 07831 146756		

PROPOSED GROUND FLOOR LAYOUT