



Notes

THIS DRAWING TO BE READ IN CONJUNCTION WITH ALL OTHER RELEVANT INFORMATION WHETHER PRODUCED BY DAVID FRENCH PARTNERSHIP OR OTHERS

BUILDER IS TO COMPARE ALL SUCH RELATED INFORMATION IN ADVANCE OF CONSTRUCTION AND REPORT ANY DIMENSIONAL OR OTHER INCONSISTENCY TO DAVID FRENCH PARTNERSHIP. THIS IS PARTICULARLY IMPORTANT IN RELATION TO SETTING OUT

WORK TO DIMENSIONED FIGURES – DO NOT SCALE

IF IN DOUBT – ASK

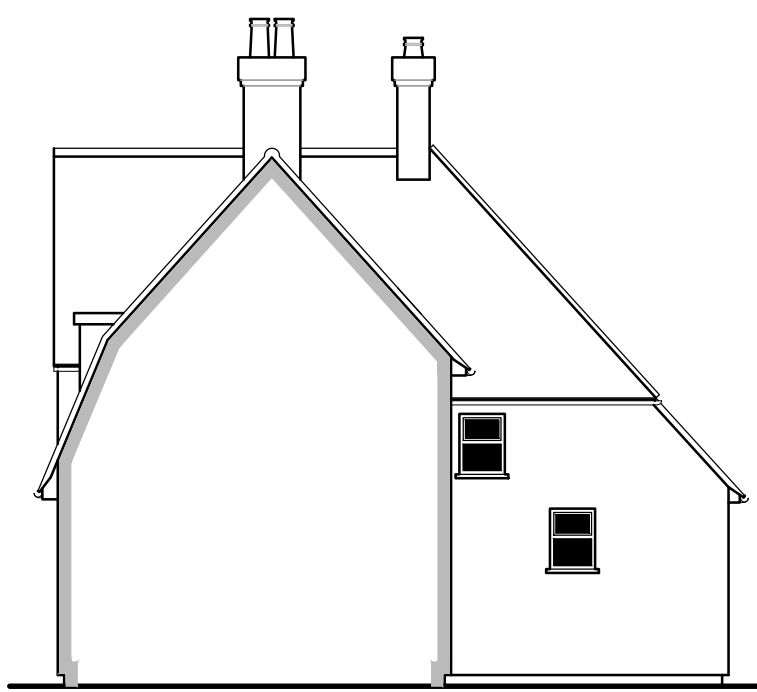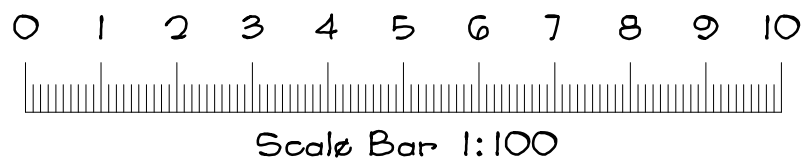

Existing Side Elevation



Existing Front Elevation



Existing Side Elevation



Existing Rear Elevation



Proposed Side Elevation




Proposed Front Elevation




Proposed Side Elevation




Proposed Rear Elevation

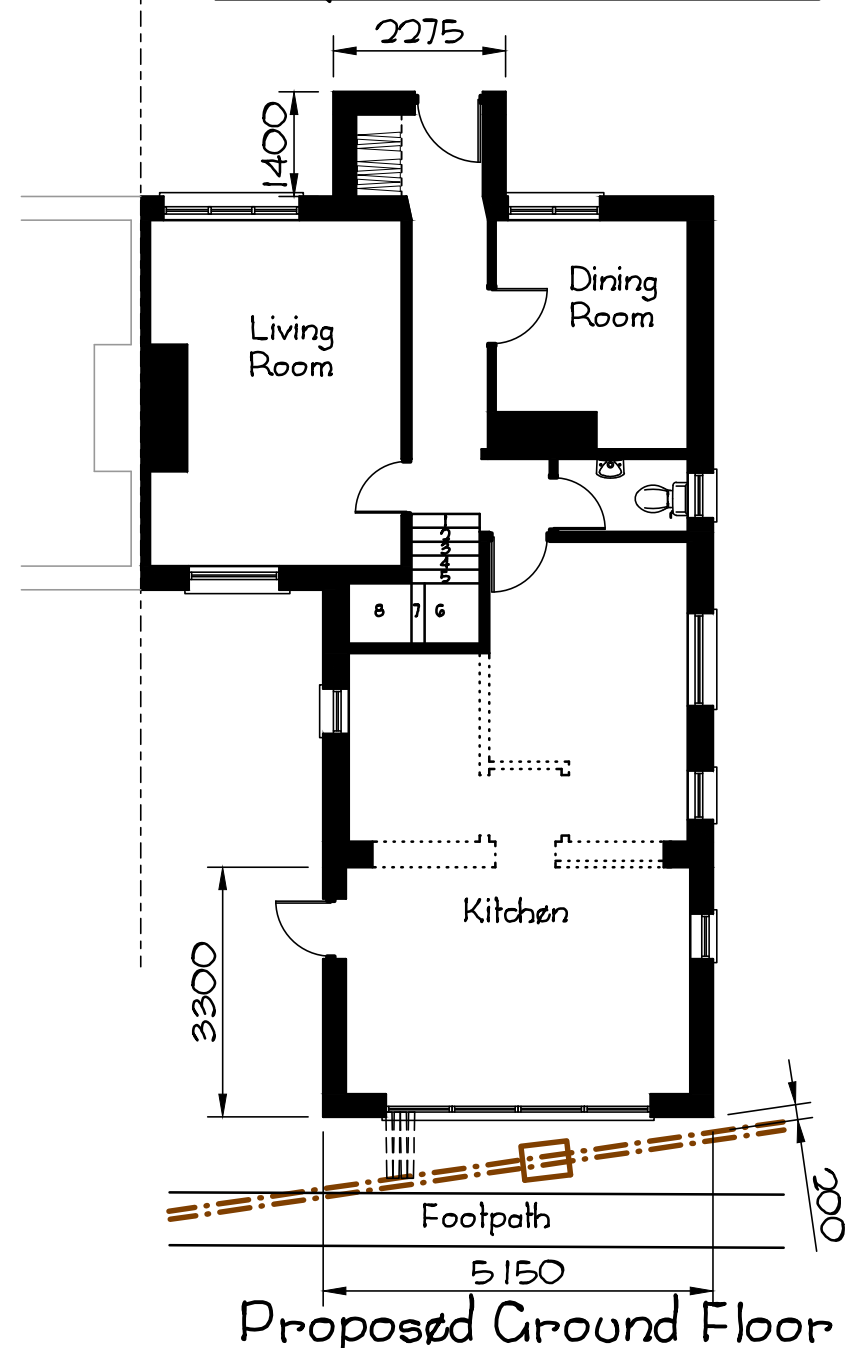


Proposed Ground Floor

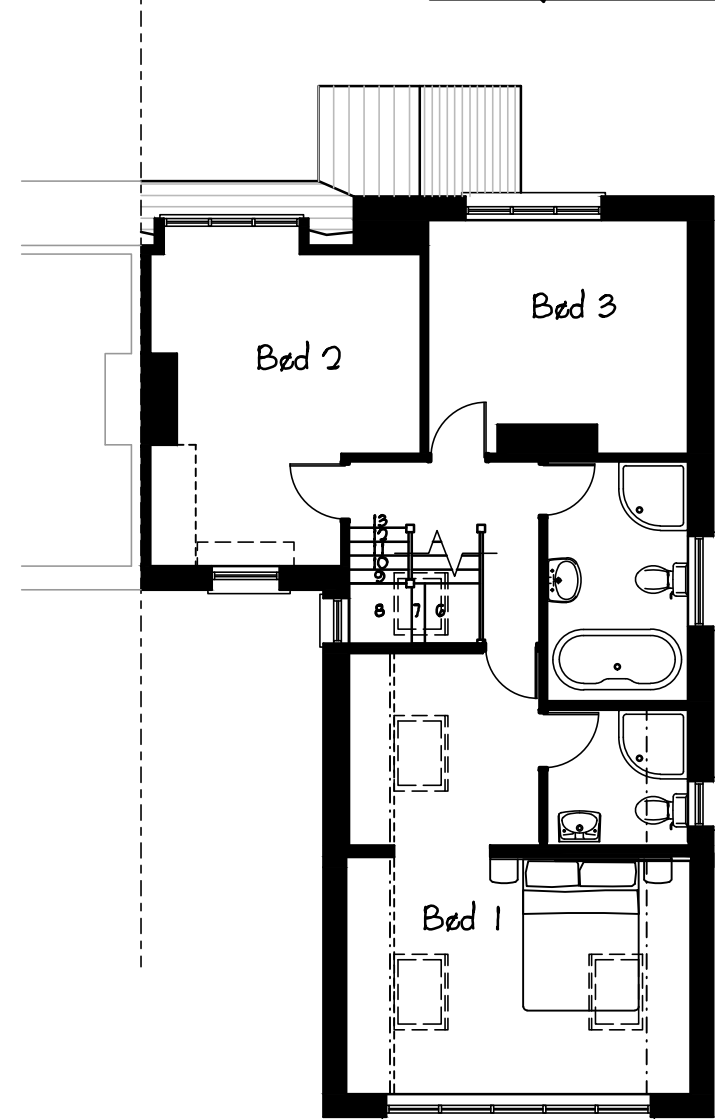


Proposed First Floor

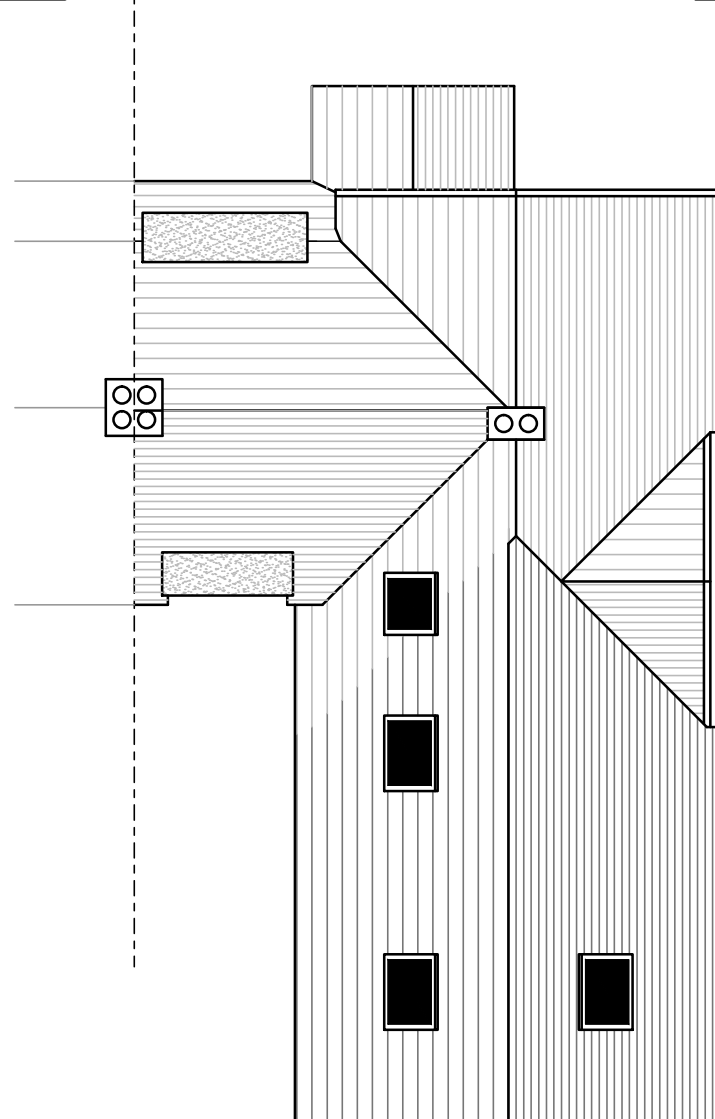


Proposed Roof Layout

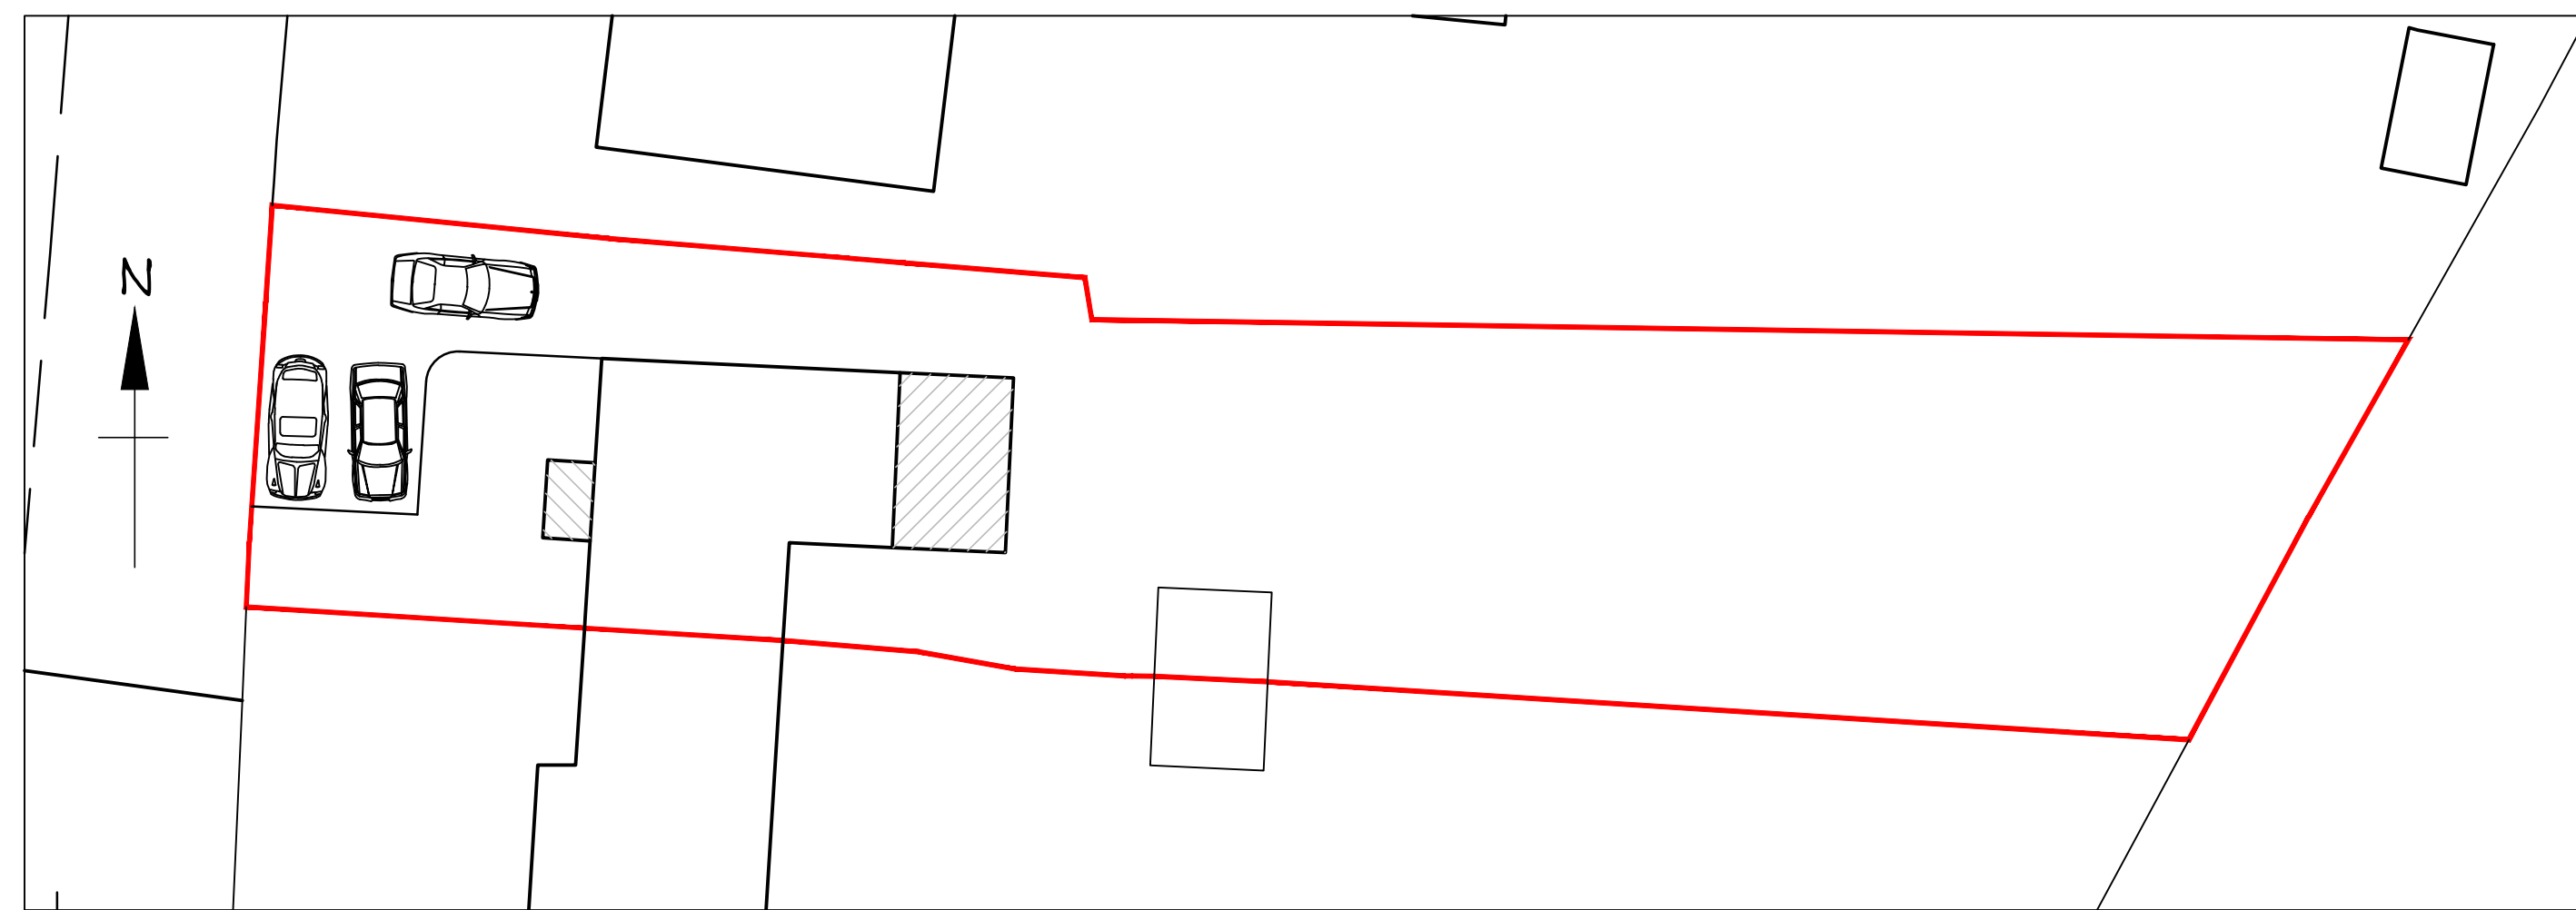


Block Plan (1:200)

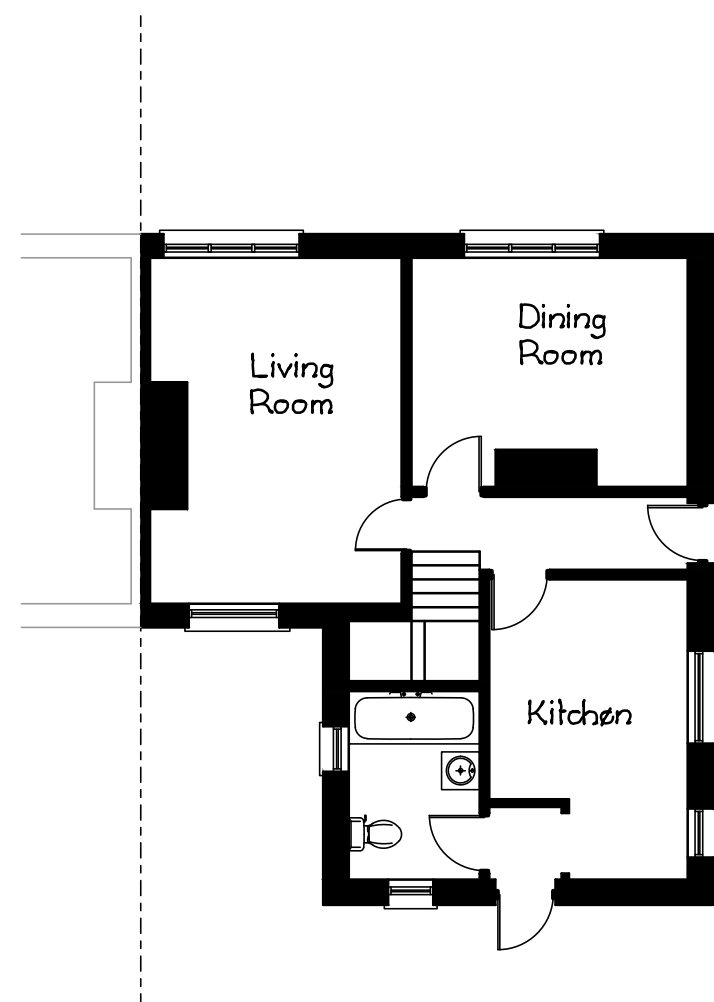


Existing Ground Floor

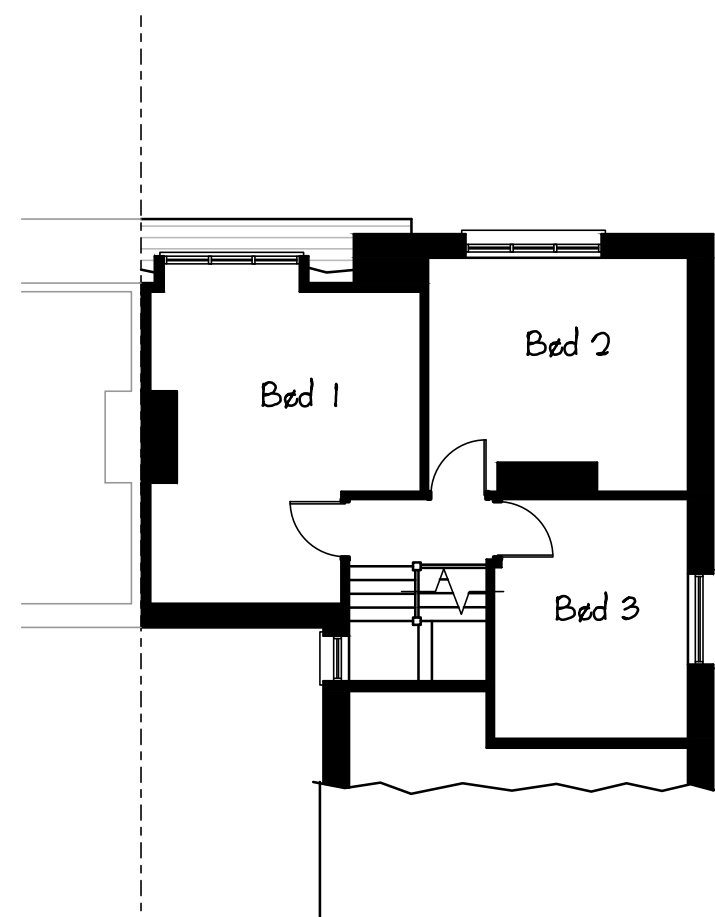

Existing First Floor

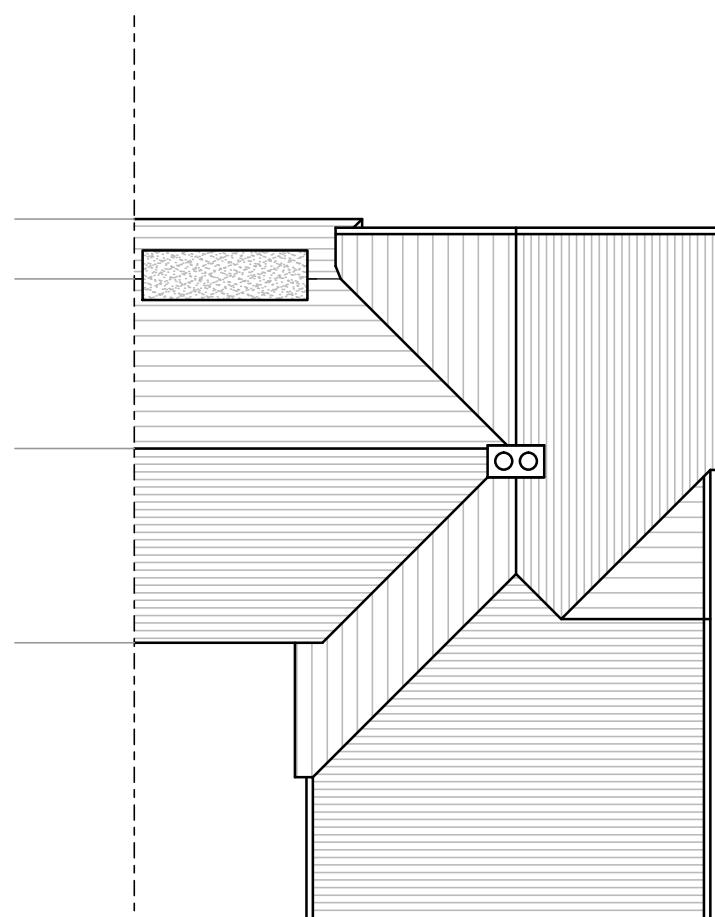

Existing Roof Layout

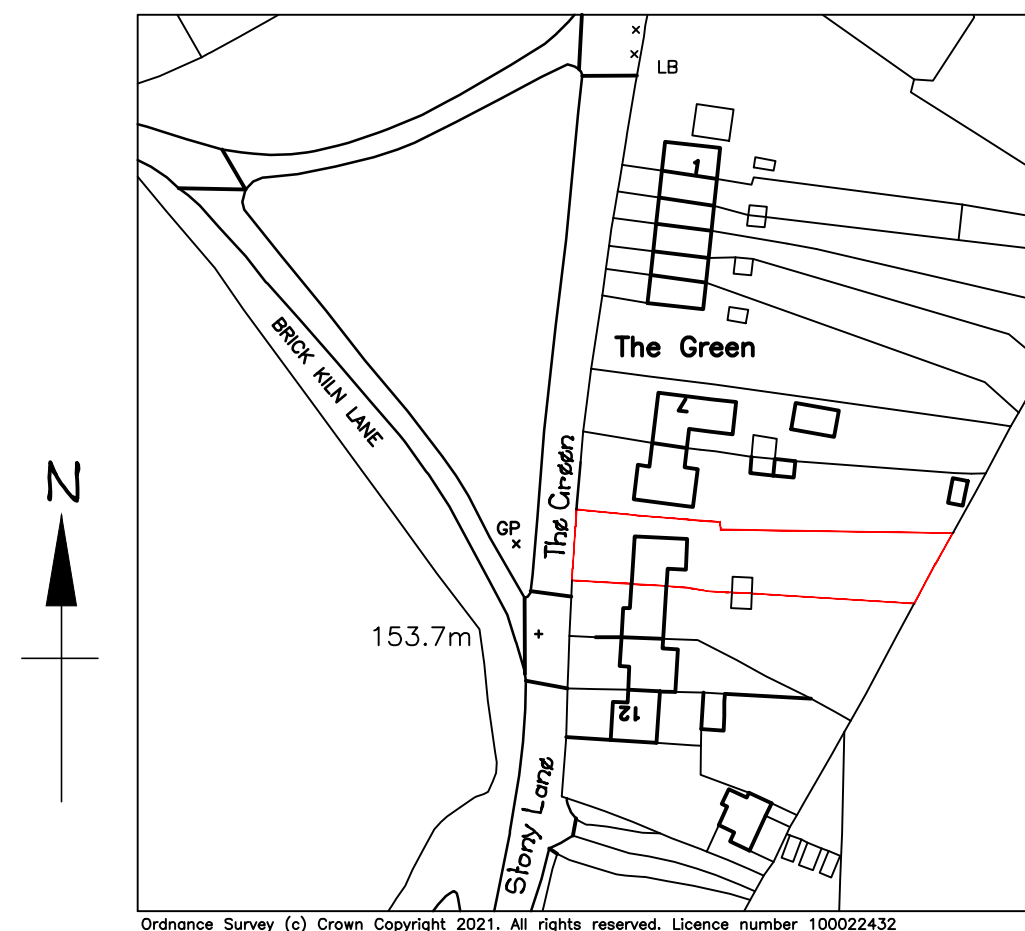

Location Plan (1:1250)

Rev	Description	Date
-----	-------------	------

David French Partnership
CIVIL & STRUCTURAL ENGINEERS
43 Guildford Street, Luton, Bedfordshire, LU1 2NQ
Telephone: 01582 708000, Email: email@dfp.co.uk

Job
9 The Green
Tea Green
Luton
LU2 8PS

Drawing Title
Proposed Extension

Client
Vicky Page

Scale 1:1250
1:100, 1:200 JAE

Job no 1220
Dwg no 01