

CDM 2015 Health & Safety Information

This information relates only to 'Significant Hazards' identified on this drawing and is to be read in conjunction with the Designer's Hazard Register.

- KEY**
- Red Multi-stock Brick (Wienerberger Kansas Multi)
 - Red Multi-stock Brick (Freshfield Lane First Quality Multi)
 - Projecting Dental Brick Detail
 - Black Weatherboarding
 - Render (Monocouche Ivory)
 - Projecting Brick Band Detail
 - Brick Voussoirs Flat Arch
 - Brick Tilted Arched - when used in conjunction with Quoining matching brick (Wienerberger Warnham Red Stock brick)
 - Brick Quoining (Wienerberger Warnham Red Stock)
 - Brick and Tile Cills
 - Corbled Brick Detail
 - Brick Plinth
 - Casement Windows (White UPVC)
 - Black Painted Front & Garage Doors
 - Timber Post Porch
 - Exposed Eaves
 - Projecting Brick Pattern Detail
 - Boxed Eaves


Note: Refer to the Materials Plan (drawing PL102) for roof finishes and material locations. Similar materials may be used as an alternative to the above.

Key



P06	24.10.25	Amended to Approved Materials	JW	PA
P05	25.10.23	Updated to Planning Officer Comments	GP	PA
P04	05.10.23	Updated to Planning Officer Comments	KO	PA
P03	23.02.23	Planning Issue	DB	PA
P02	17.02.23	Updated to Client Comments	DB	PA
P01	30.01.23	Planning Issue	DB	PA

Rev	Date	Revision Details	Dr	Ch
-----	------	------------------	----	----

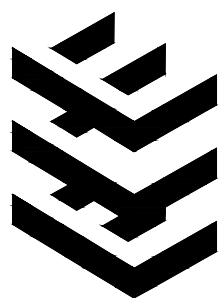

ECE Architecture
www.ecearchitecture.com

London: 76 Great Suffolk Street
London, SE1 0BL
T 0207 928 2773 E london@ecearchitecture.com

Sussex: 64 - 68 Brighton Road, Worthing
West Sussex, BN11 2EN
T 01903 248777 E sussex@ecearchitecture.com

Bristol: Westworks, Beacon Tower
Colston Street, Bristol, BS1 4XE
T 0117 214 1101 E bristol@ecewestworks.com

Client's Name
Croudace Homes

Job Title
Cowards Lane, Codicote

Drawing Title
**Housetype A3711M
Plot 33**



Scale
1:100 @ A1 / 1:200 @ A3




Drawn	Checked	Date
DB	PA	Jan 23

Job No	Drawing No	Rev
7265	PL-217	P06

Status
APPROVAL

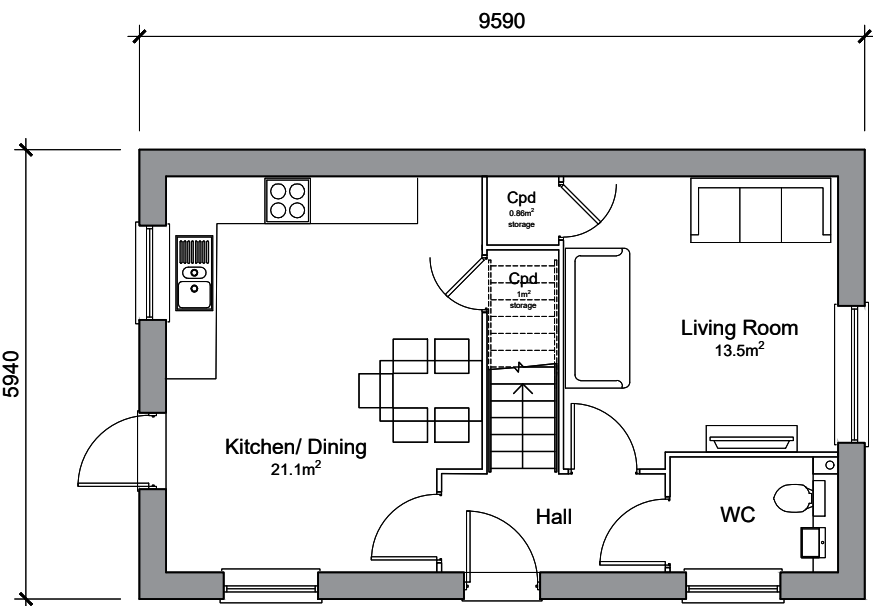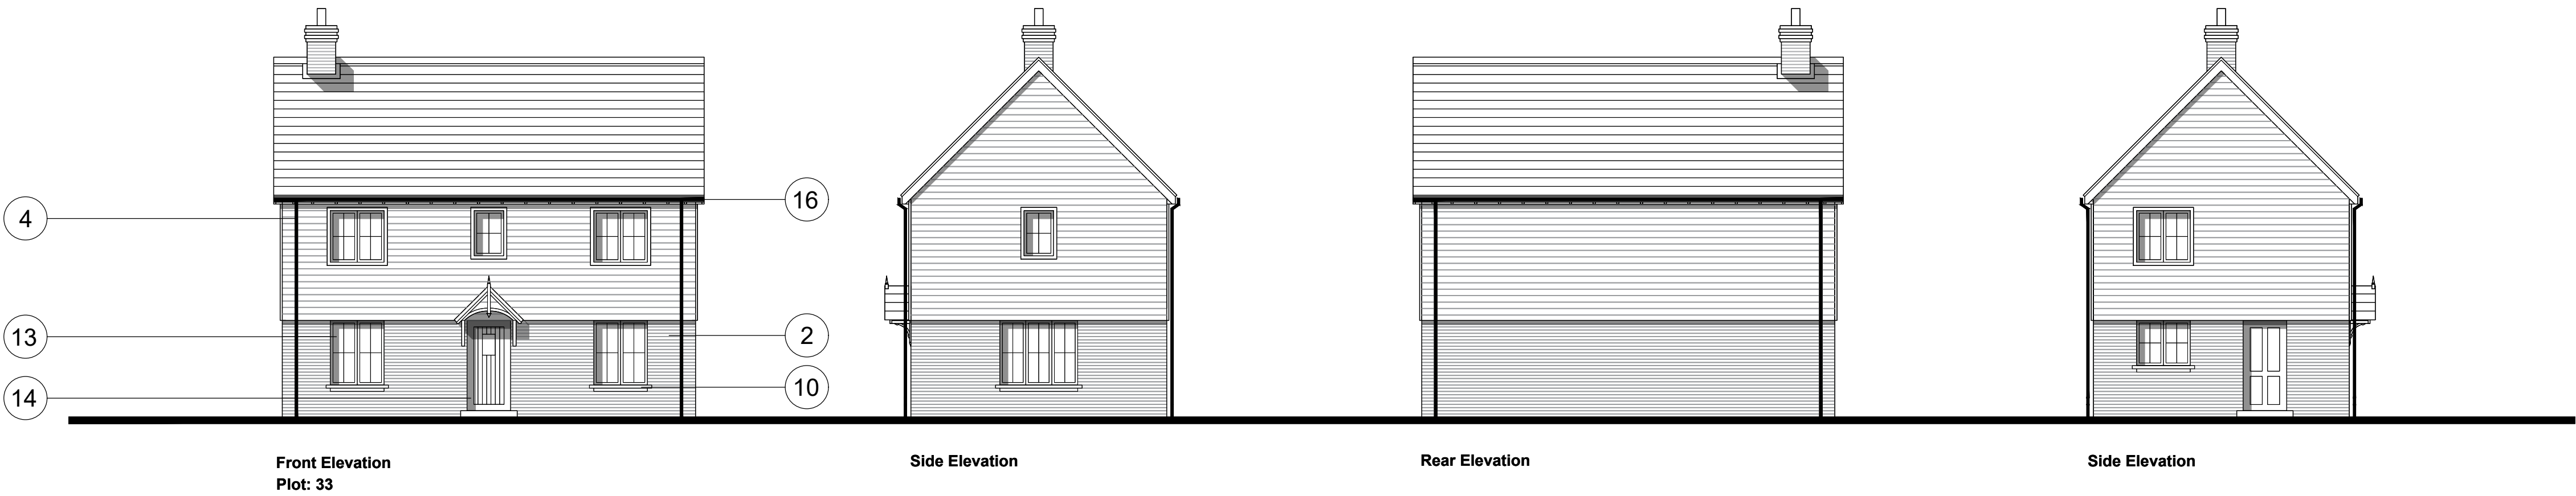

Ground Floor Plan
3-Bed 5-Person House
GIA: 93.2 sqm / 1003 sqft
Storage: 3.0 sqm (2.5 sqm required)
Plots: 33

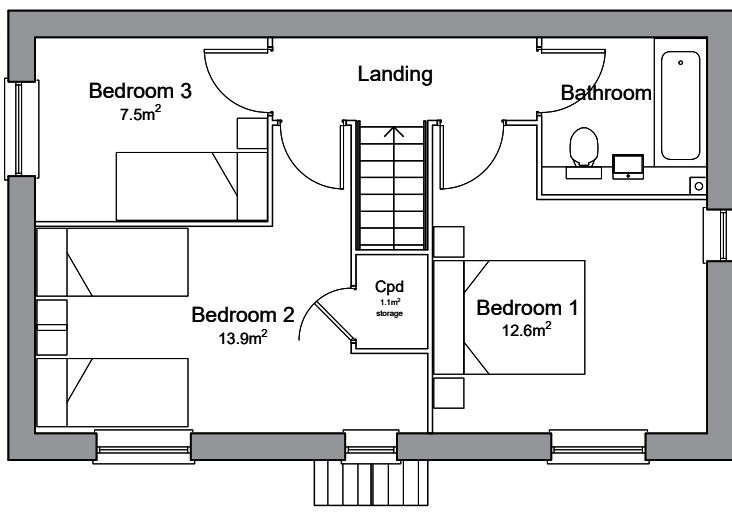

First Floor Plan