




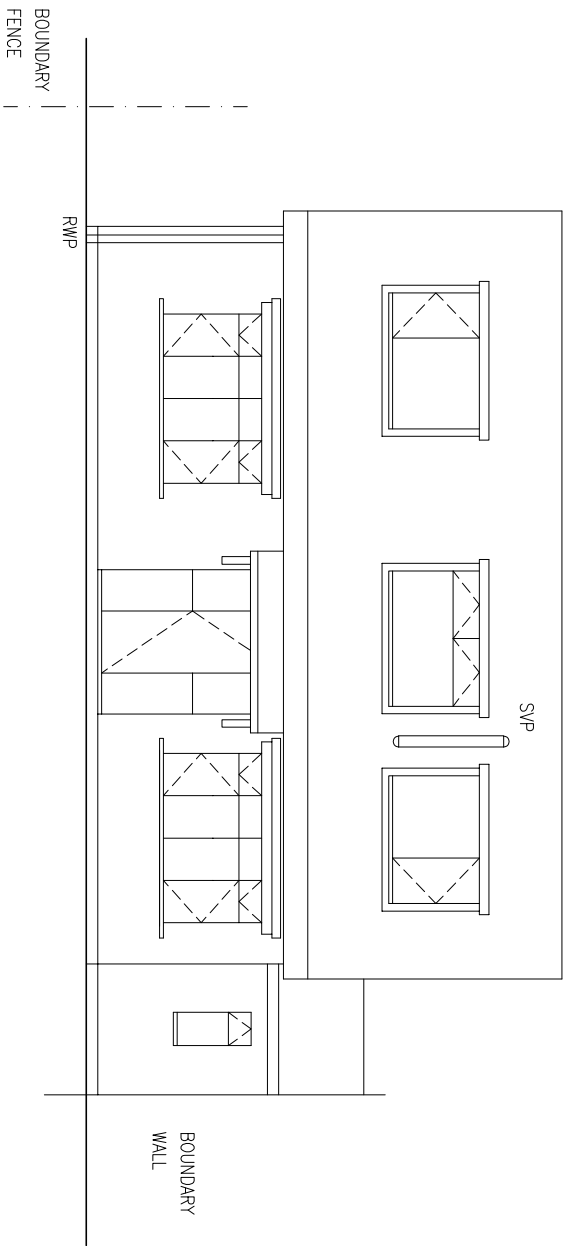


FRONT ELEVATION

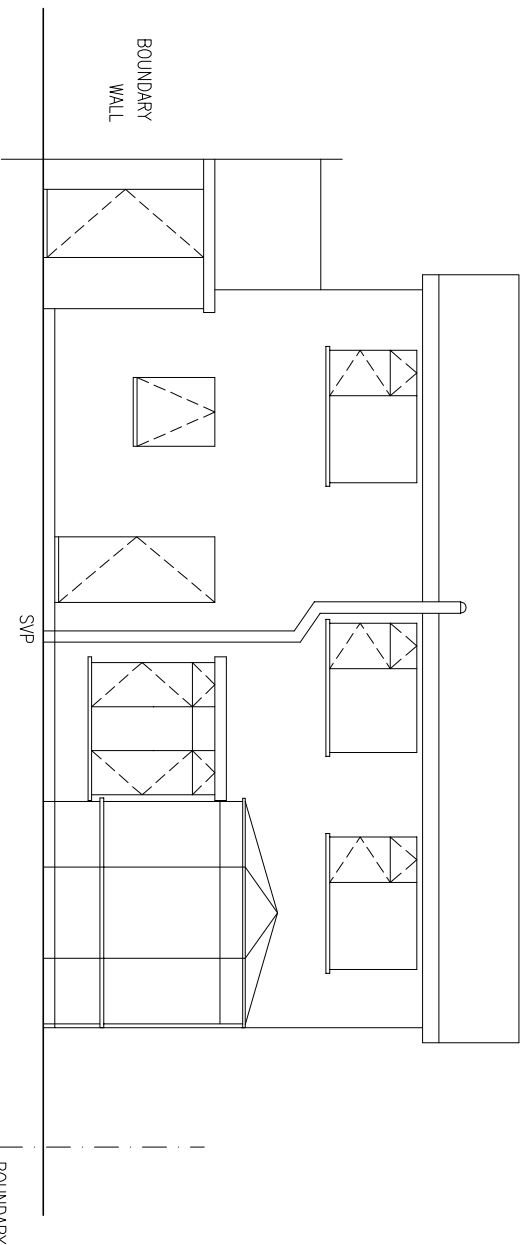

REAR ELEVATION

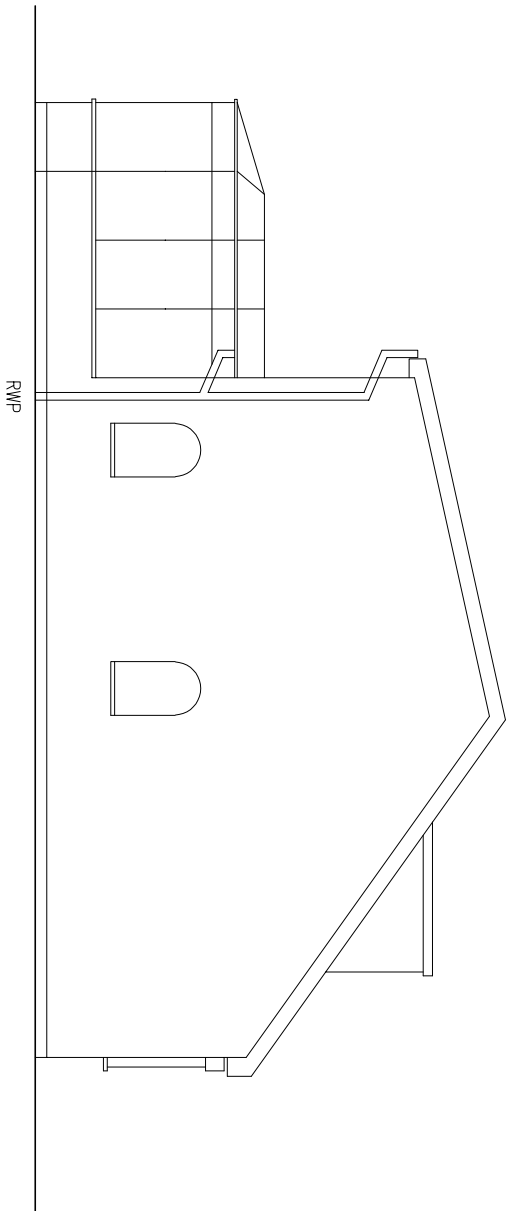

LEFT ELEVATION

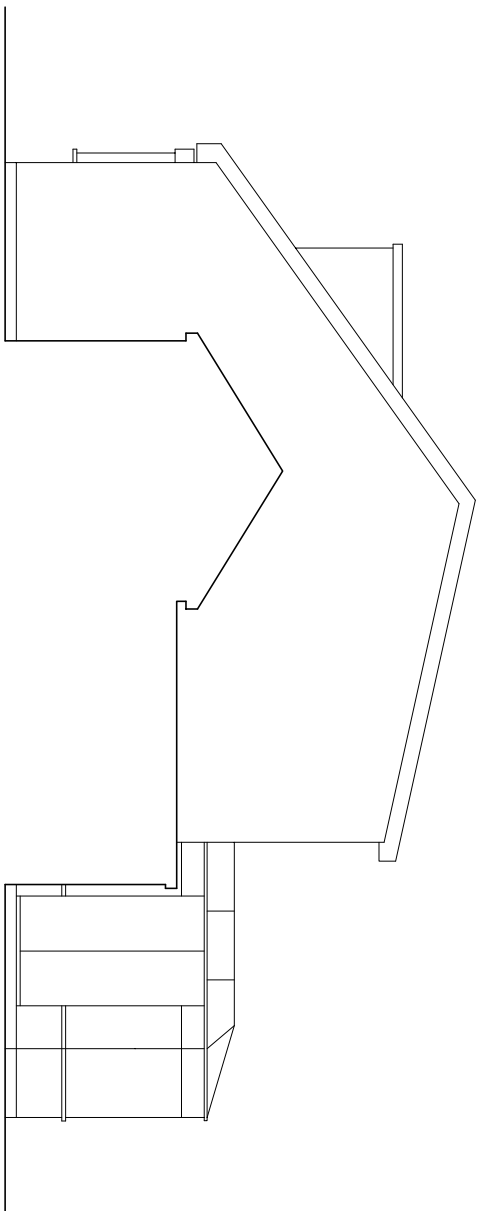

RIGHT ELEVATION



Scale Bar

CLIENT: MR M KHAN,
203 WHITEHILL ROAD,
HITCHIN, HERTS. SG4 9HY.

PROPOSED FIRST FLOOR FRONT
EXTENSION & NEW ROOF
(EXISTING)

IMPROVE.IT DESIGN LTD
97 PIXMORE WAY, LETCHWORTH GARDEN CITY,
HERTS, SG6 3TP. Tel: 07850 243045
Email: improve.it@ntlworld.com

SCALE: 1:100 (A3) DRG No. 29125/03