


NOTES

- 1. BRICKWORK WALLS TO MATCH EXISTING
- 2. NEW TILED ROOF
- 3. WINDOWS TO MATCH EXISTING
- 4. FOR MATERIALS AND NOTES SEE SEPERATE SPECIFICATION SHEETS
- 5. ALL DIMENSIONS TO BE CHECKED ON SITE PRIOR TO CONSTRUCTION

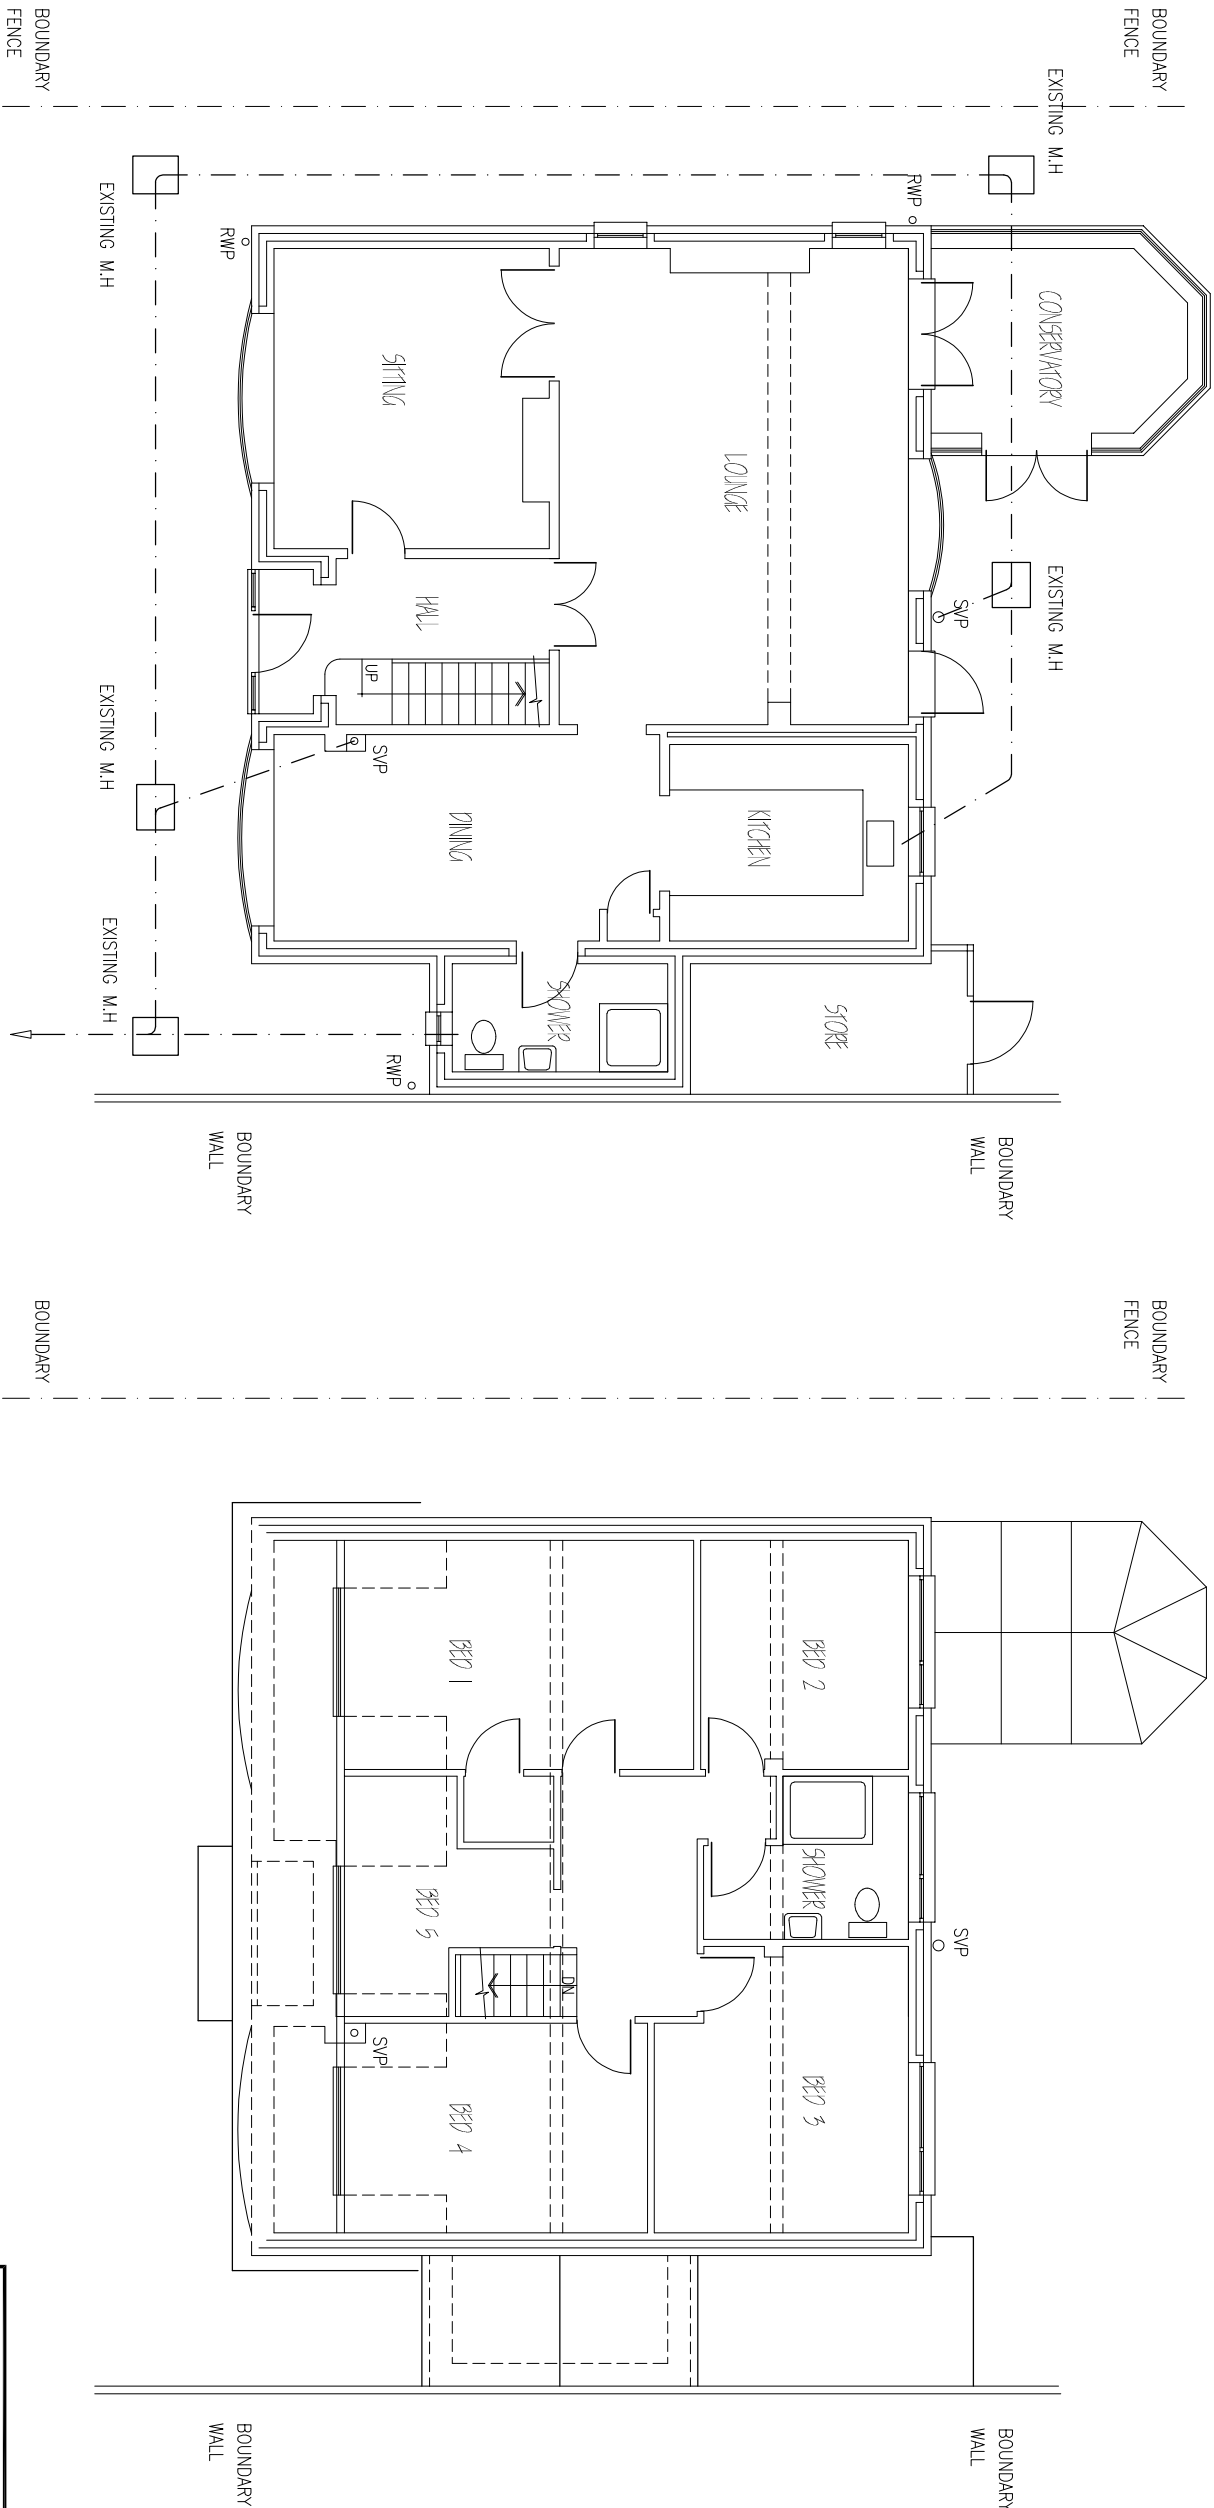

GROUND FLOOR PLAN

FIRST FLOOR PLAN



Scale Bar

IMPROVE.IT DESIGN LTD
97 PIXMORE WAY, LETCHWORTH GARDEN CITY,
HERTS, SG6 3TP. Tel: 07850 243045
Email: improve.it@ntlworld.com

CLIENT: MR M KHAN,
203 WHITEHILL ROAD,
HITCHIN, HERTS. SG4 9HY.

PROPOSED FIRST FLOOR FRONT
EXTENSION & NEW ROOF
(EXISTING)

SCALE: 1:100 (A3) DRG No. 29125/01