
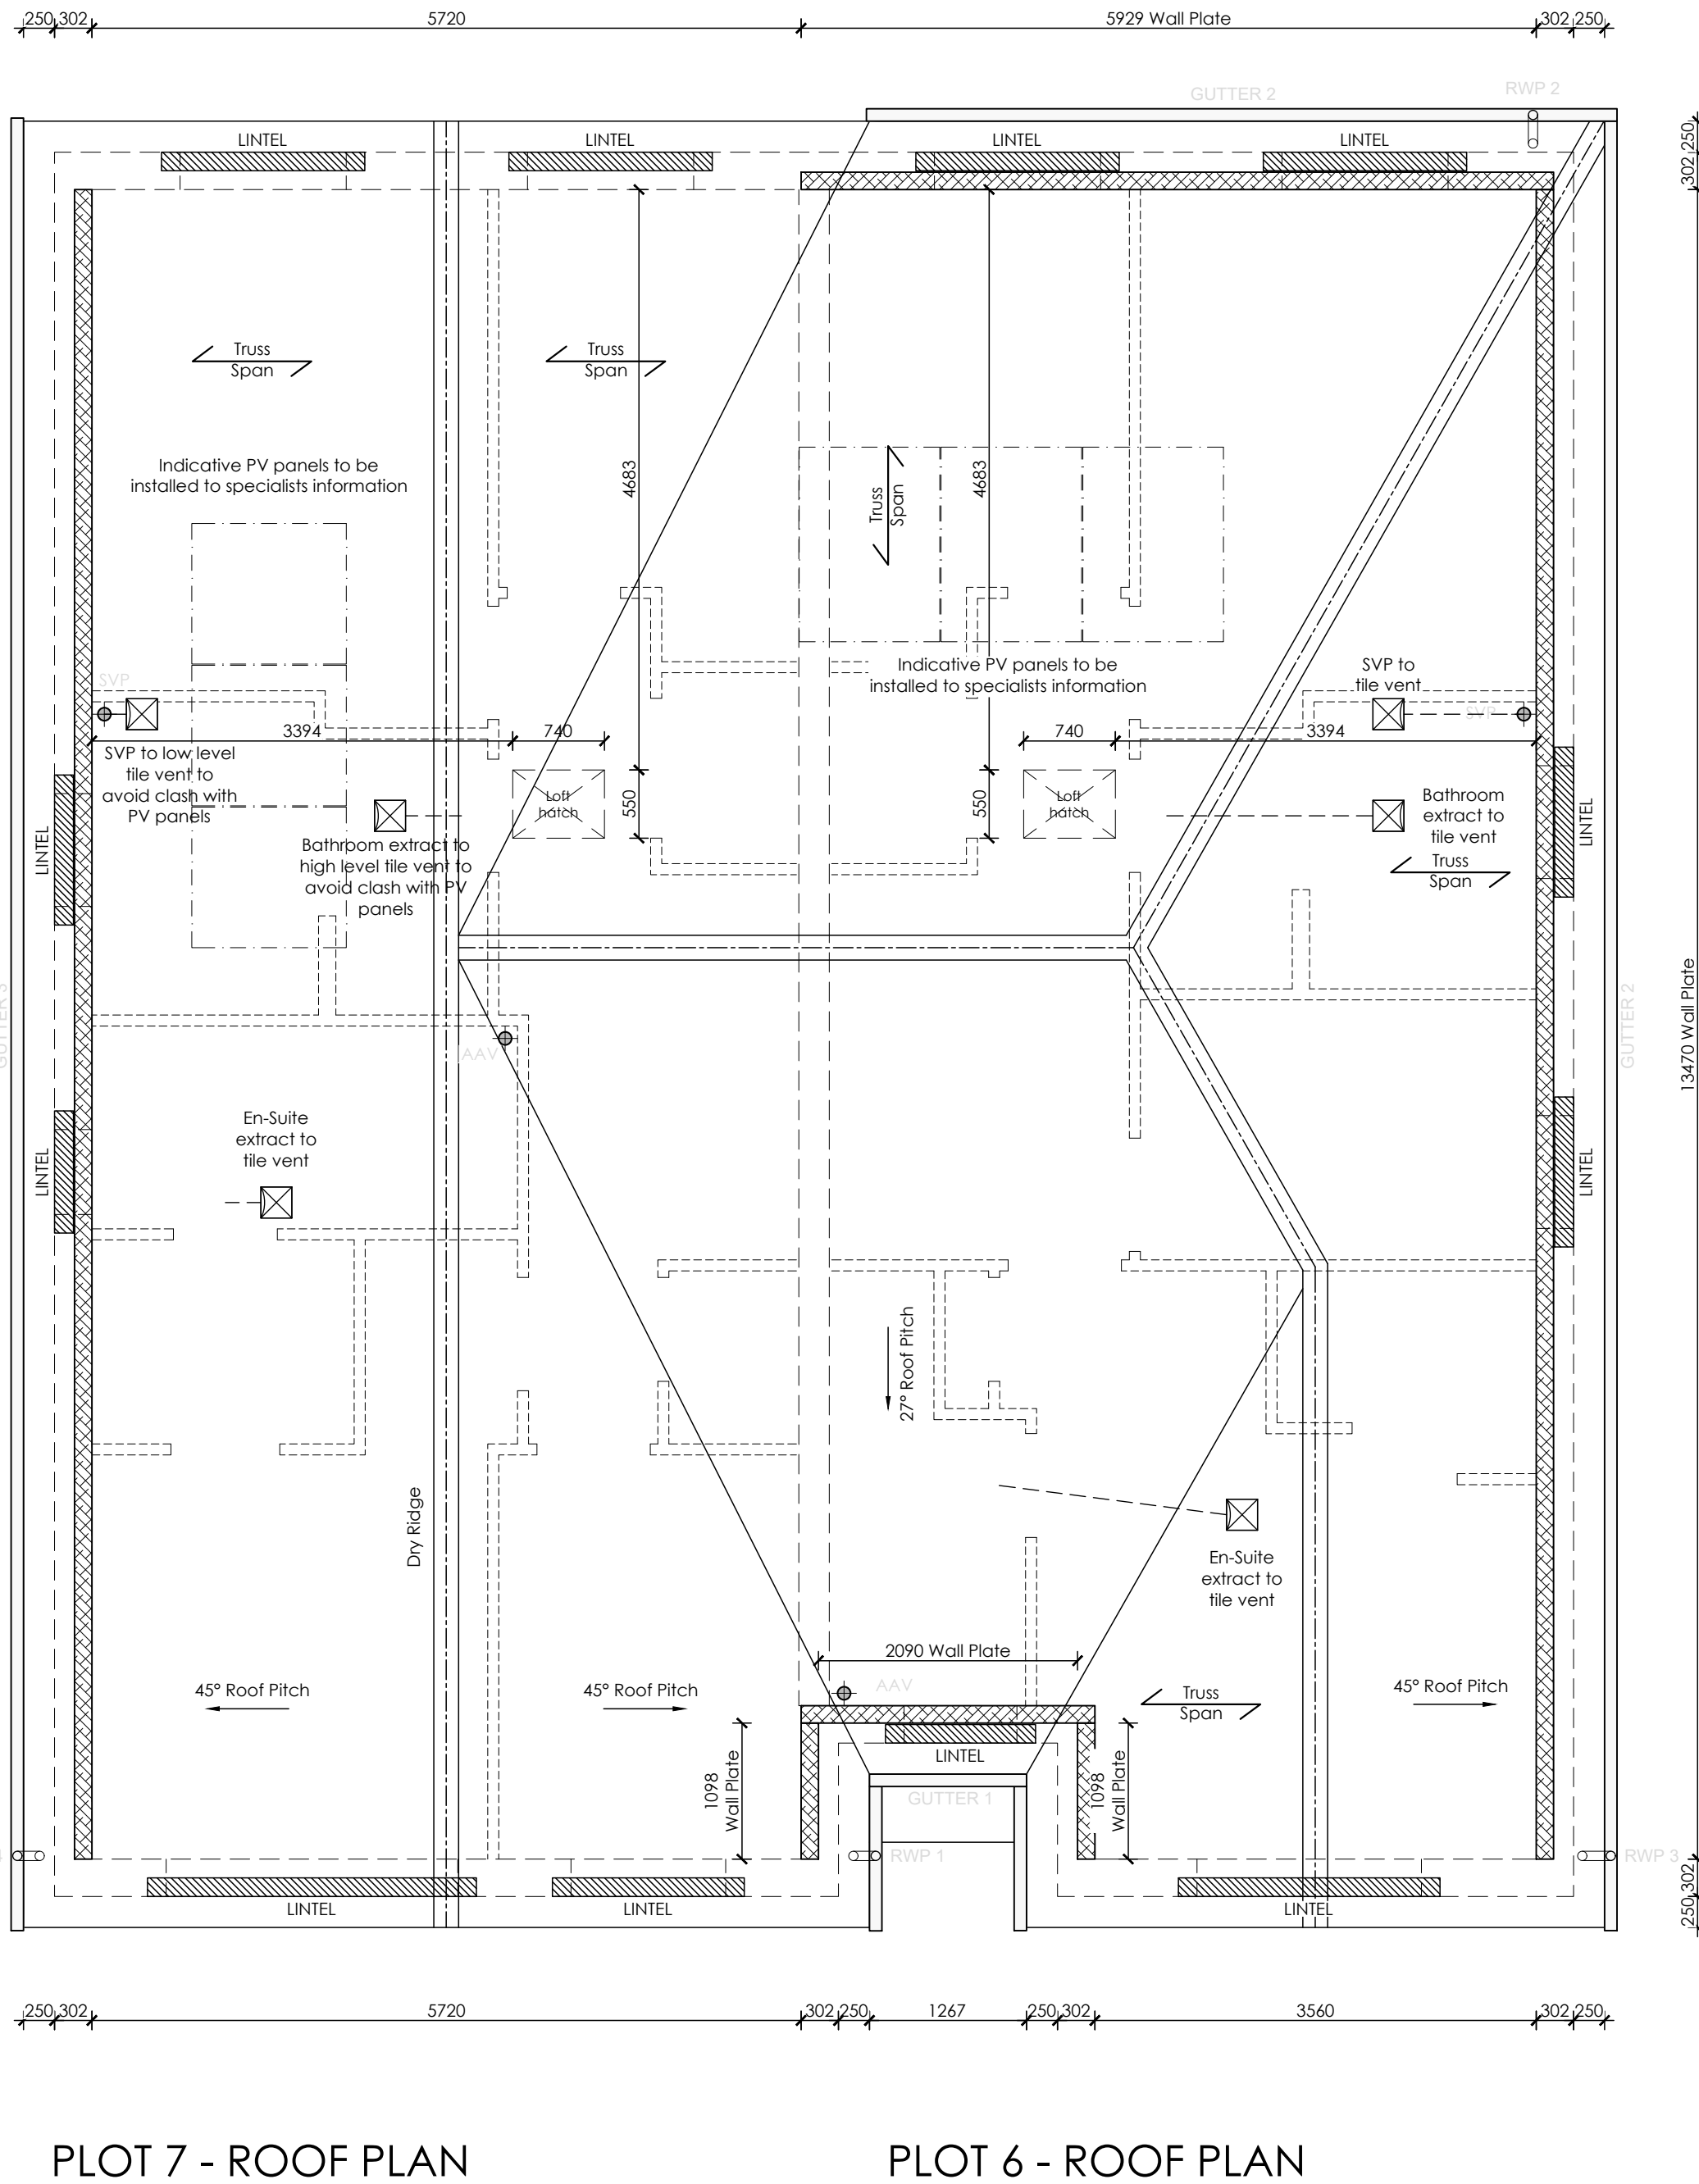


| Rev: | Date:    | Amendment:                                                                                   | Initial |
|------|----------|----------------------------------------------------------------------------------------------|---------|
| T1   | 03.12.24 | TENDER ISSUE                                                                                 | JP      |
| T2   | 11.12.24 | Bathroom & ES1 updated to match bathroom layouts.                                            | JP      |
| T3   | 07.01.25 | Party wall updated to comply with Robust Detail E-WT4.                                       | JP      |
| C1   | 31.01.25 | CONSTRUCTION ISSUE                                                                           | JP      |
| C2   | 13.02.25 | Updated to latest bathroom layouts.                                                          | JP      |
| C3   | 24.03.25 | 38mm service zone added to wall legend, 38mm service zone indicated to plot 7 study.         | JP      |
| C4   | 24.03.25 | wc and basin swapped in bathrooms. En-Suite basins changed from 2 singles to 1 large double. | CA      |
| C5   | 02.05.25 | Indicative PV panel positions added to roof plan.                                            | JP      |
| C6   | 23.05.25 | Party wall key updated, service zone added to party wall.                                    | JP      |
| C7   | 12.09.25 | Racking walls updated to Pinewoods designs.                                                  | JP      |
| C8   | 25.09.25 | En-suite 1 updated to clients comments.                                                      | JP      |

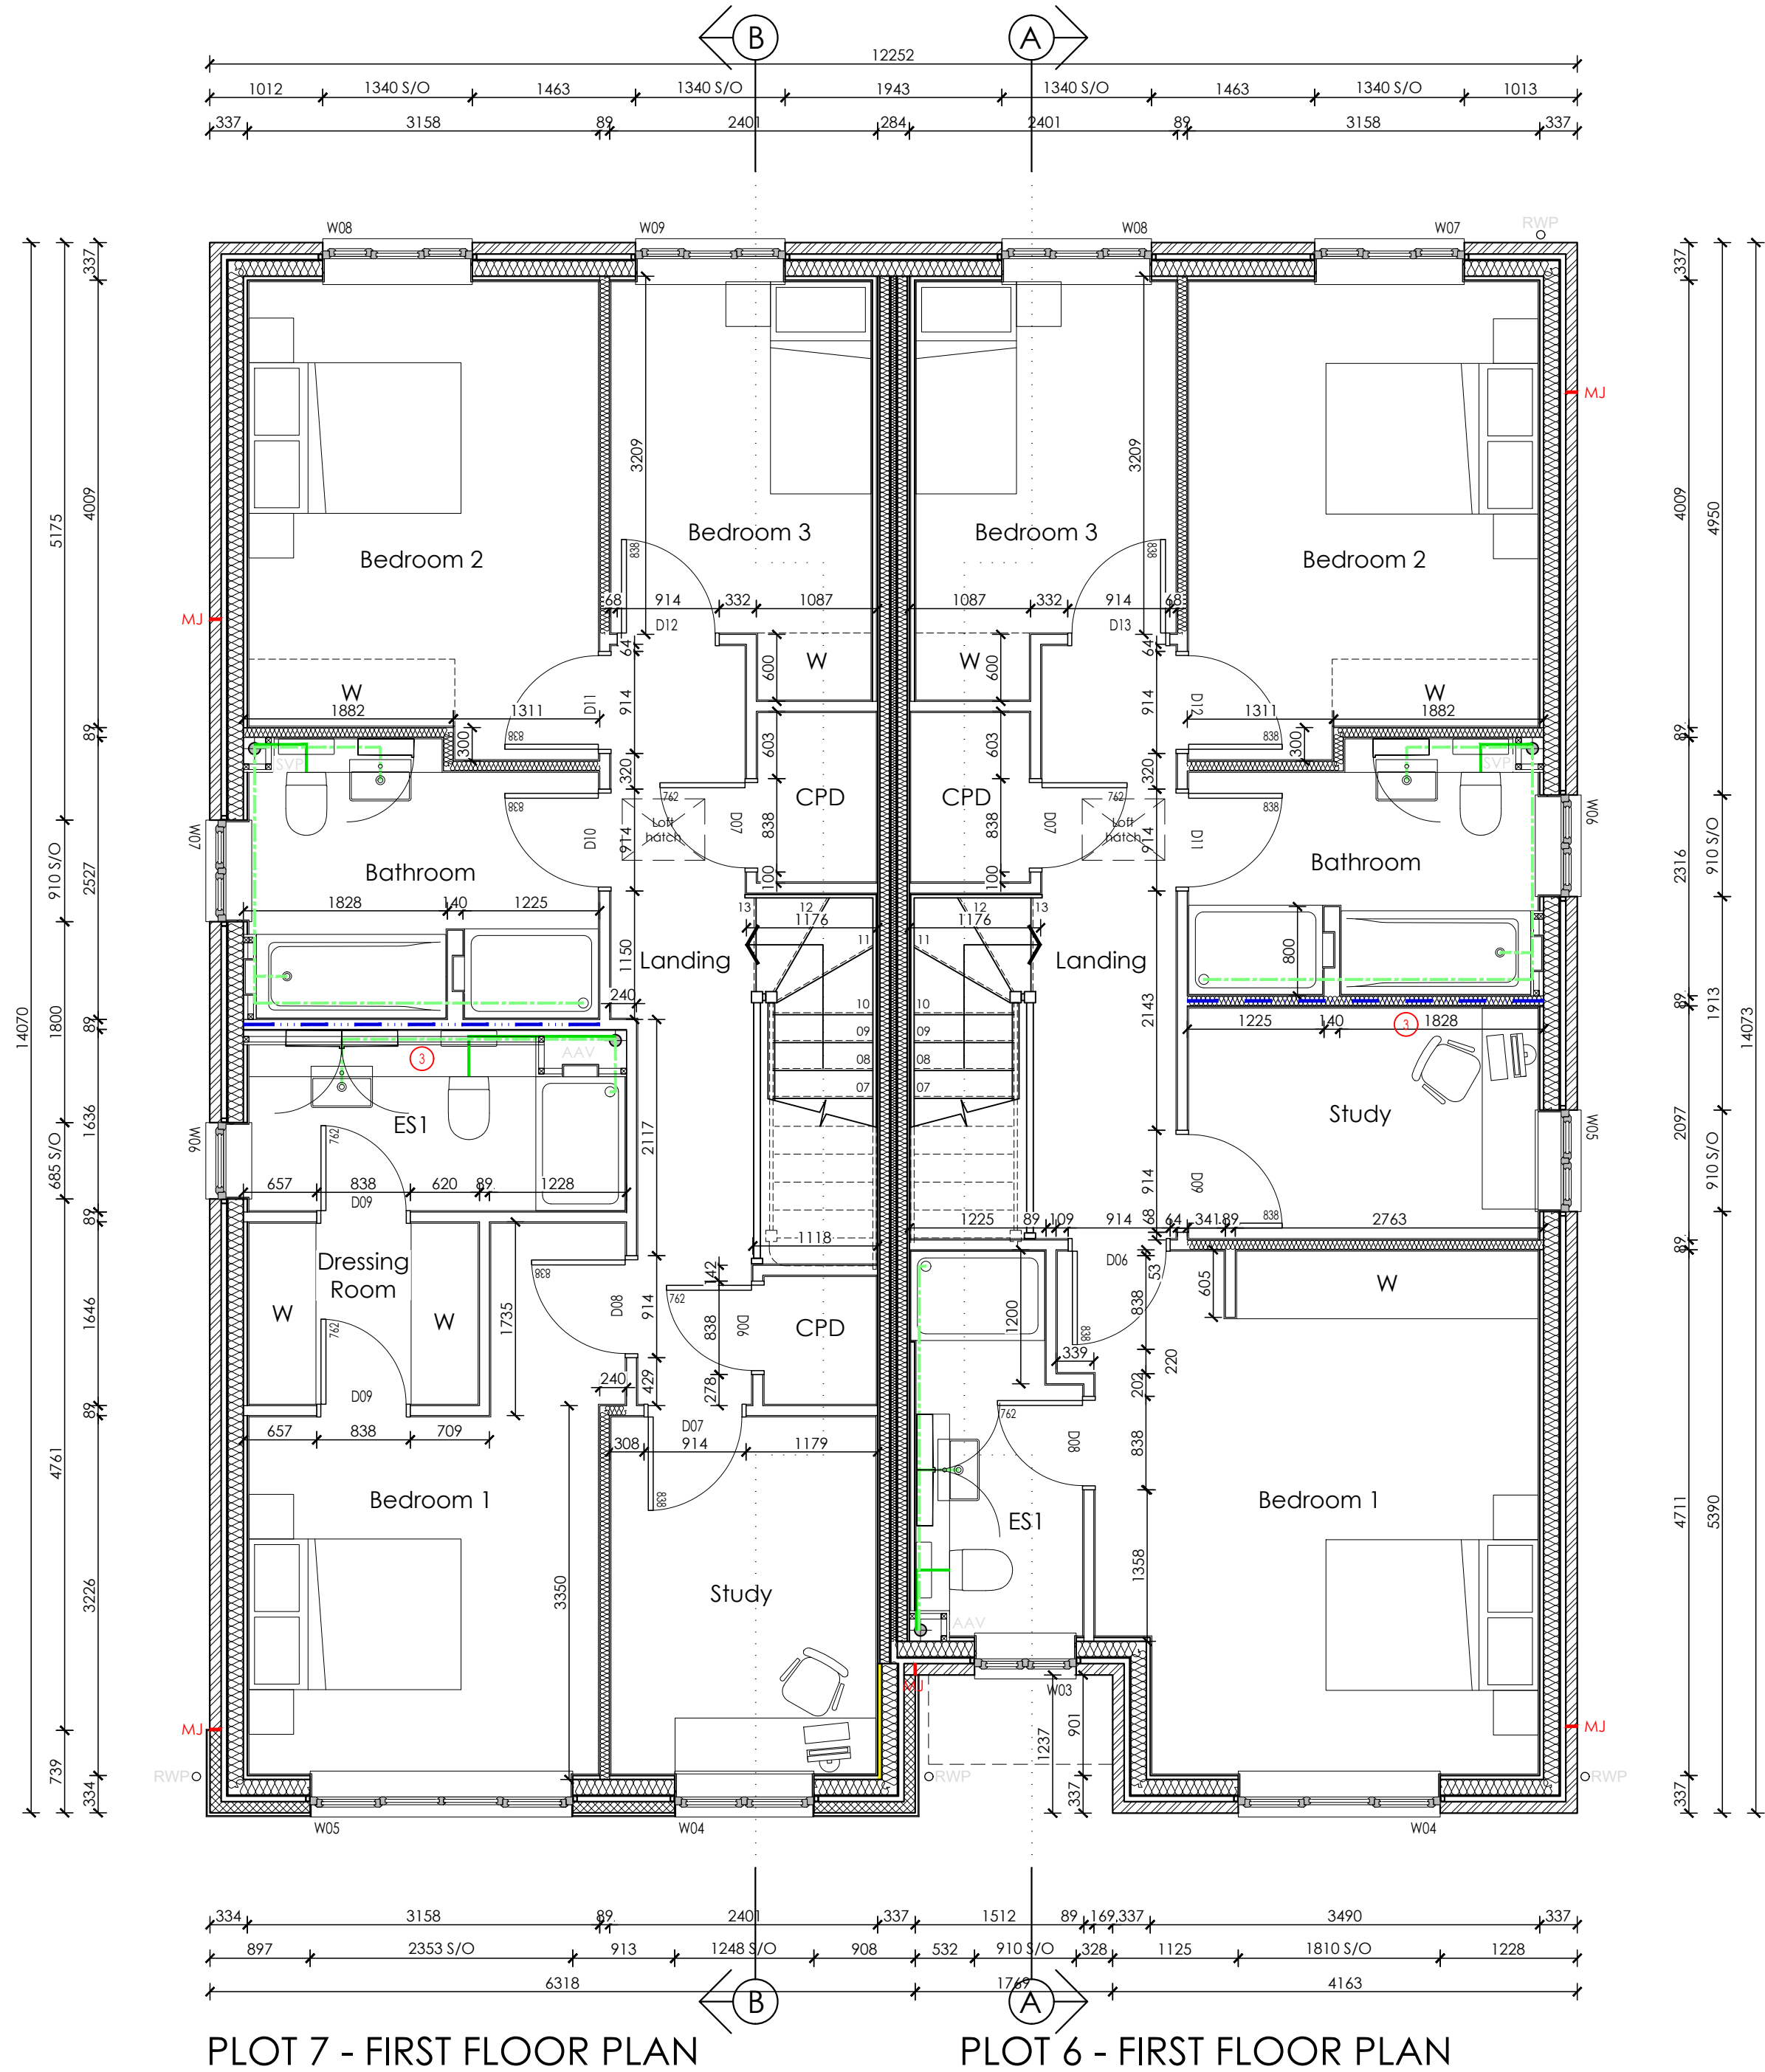

| WALL LEGEND |   |
|-------------|---|
|             | <b>EXTERNAL WALL: BRICKWORK</b><br>351.5mm overall thickness comprising 102.5mm facing brickwork, 50mm cavity, 9mm OSB Sheathing, 140mm insulated timber panel with 120mm cavity insulation to achieve a U value of 0.022W/m²K, 35mm Service Zone Void and 12.5mm Gyproc wallboard achieving a U Value of 0.19 W/m²K.   |
|             | <b>EXTERNAL WALL: WEATHERBOARD</b><br>9mm thick Cedar Lap weatherboard on 50 x 25mm treated S.W. battens fixed to external wall comprising 100mm Plasmar Stranlite 4.2N/mm² blockwork (Density 1350 - 1450kg/m³), 50mm cavity, 9mm OSB Sheathing, 140mm insulated timber panel with 120mm cavity insulation to achieve a U value of 0.022W/m²K, 35mm Service Zone Void and 12.5mm Gyproc wallboard achieving a U Value of 0.19 W/m²K.                  |
|             | <b>EXTERNAL WALL: BRICKWORK</b><br>351.5mm overall thickness comprising 102.5mm facing brickwork, 50mm cavity, 9mm OSB Sheathing, 140mm insulated timber panel with 120mm cavity insulation to achieve a U value of 0.022W/m²K, 35mm Service Zone Void and 12.5mm Gyproc wallboard achieving a U Value of 0.19 W/m²K.   |
|             | <b>EXTERNAL WALL: WEATHERBOARD</b><br>9mm thick Cedar Lap weatherboard on 50 x 25mm treated S.W. battens fixed to external wall comprising 100mm Plasmar Stranlite 4.2N/mm² blockwork (Density 1350 - 1450kg/m³), 50mm cavity, 9mm OSB Sheathing, 140mm insulated timber panel with 120mm cavity insulation to achieve a U value of 0.022W/m²K, 35mm Service Zone Void and 12.5mm Gyproc wallboard achieving a U Value of 0.19 W/m²K.                  |
|             | <b>PARTY WALL: BETWEEN DWELLINGS</b><br>309mm overall thickness. 2no. leaves comprising of 12.5mm Gyproc wallboard achieving a U Value of 0.19 W/m²K, 19mm Gyproc Wall Plank, 89mm insulated timber panel with mineral wool insulation to clients specification, 9mm OSB sheathing & 50mm cavity with 60mm mineral wool insulation to clients specification. Additional 35mm Service Zone Void and 12.5mm Gyproc wallboard where services are located. |
|             | <b>INTERNAL WALL: LOAD-BEARING STUD</b><br>196.5mm overall thickness comprising 2no. layers of 12.5mm Gyproc wallboard, 9.5mm sheathing, 140mm insulated timber stud, 9.5mm sheathing and 12.5mm Gyproc wallboard   |
|             | <b>INTERNAL WALL: TIMBER STUD</b><br>114mm overall thickness timber stud partition comprising 89 x 38mm CLS timber studs with 12.5mm wallboard (moisture resistant wallboard to be used in wet areas E.G. Bathroom etc) either side (min 9.8kg/m² nominal). Tape & Joint finish.   |
|             | <b>BUTRESS WALL</b><br>138mm overall thickness buttress wall comprising 89 x 38mm CLS timber studs with 12mm plywood both sides and 12.5mm wallboard (moisture resistant wallboard to be used in wet areas E.G. Bathroom etc) either side (min 9.8kg/m² nominal). Tape & Joint finish.   |
|             | ① Stud walls where indicated to receive 25mm lower AFR 1200 acoustic mineral fibre insulation to achieve sound reduction of 40dB. Locations indicated on drawings.   |
|             | ② Stud walls with 9mm plywood within stud to both or one side. Number location indicates side of wall ply is required.   |
|             | ③ Stud walls with 9mm plywood fixed to face of stud to both or one side. Number location indicates side of wall ply is required.   |
|             | MJ Movement joint to structural engineers details.   |

| GENERAL LEGEND |   |
|----------------|---|
|                | Span direction of engineered joists at first floor                                                                      |
|                | SVP terminating through roof with tile vent                                                                             |
|                | Mechanical extract duct terminating through roof with tile vent                                                         |
|                | Mechanical extract position on ceiling                                                                                  |
|                | Indicates Egress window for fire escape. Refer to window schedule. Obscure glazing to window. Refer to window schedule. |
|                | Mat well to clients specification.                                                                                      |

This Drawing to be read in conjunction with technical specifications summary, structural and consulting engineers drawings and details. Refer to Manufacturers Design and details.

| DRAINAGE LEGEND |                                                 |
|-----------------|-------------------------------------------------|
|                 | Rainwater Pipe                                  |
|                 | Soil Pipe venting to outside through roof       |
|                 | Soil Pipe terminating with AAV at first floor   |
|                 | Air admittance valve fitted to top of soil pipe |
|                 | Stub Stack                                      |
|                 | Floor Socket                                    |
|                 | Plumbing above floor level                      |
|                 | Plumbing within floor void                      |

**DRAINAGE NOTES:**

- Where rainwater pipes do not have dimensions shown, their centre point is to be set out from the adjacent wall in accordance with manufacturer's bracket read's.
- Where foul drainage points do not have dimensions shown, their centre point is to be 100mm from the adjacent wall.
- All drainage setting out dimensions are to the centre line of the component / fitting.

CONSTRUCTION

CHBC

Architecture

Essex Barn 24, Little Boyton Hall Farm, Boyton Cross, Chelmsford, CM1 4LN. Telephone 01277 355007

Suite 4, Newmarket House, Fordham Rd, Snailwell, Newmarket, CB8 7NB. Telephone 01638 663838

Client:

TROY HOMES

Project:

LODGE COURT  
TURNPIKE LANE, ICKLEFORD  
HITCHIN, SG5 3UZ

Drawing:

HOUSE TYPE 06 & 07  
First Floor & Roof Plans  
Plots 06 & 07

Scale:

1:50 @ A1

Date:

December 2024

Drawn By:

JP

Checked By:

DP

Drawing No:

TH152\_A\_PL\_06-07\_002

Rev:

C8

This DRAWING IS A COPYRIGHT

All dimensions to be checked on site or in the workshop before work commences.

Only figured dimensions to be worked to.

Any discrepancies to be reported to the drawing originator.