



1 **South Elevation (Front)**
Scale: 1:100

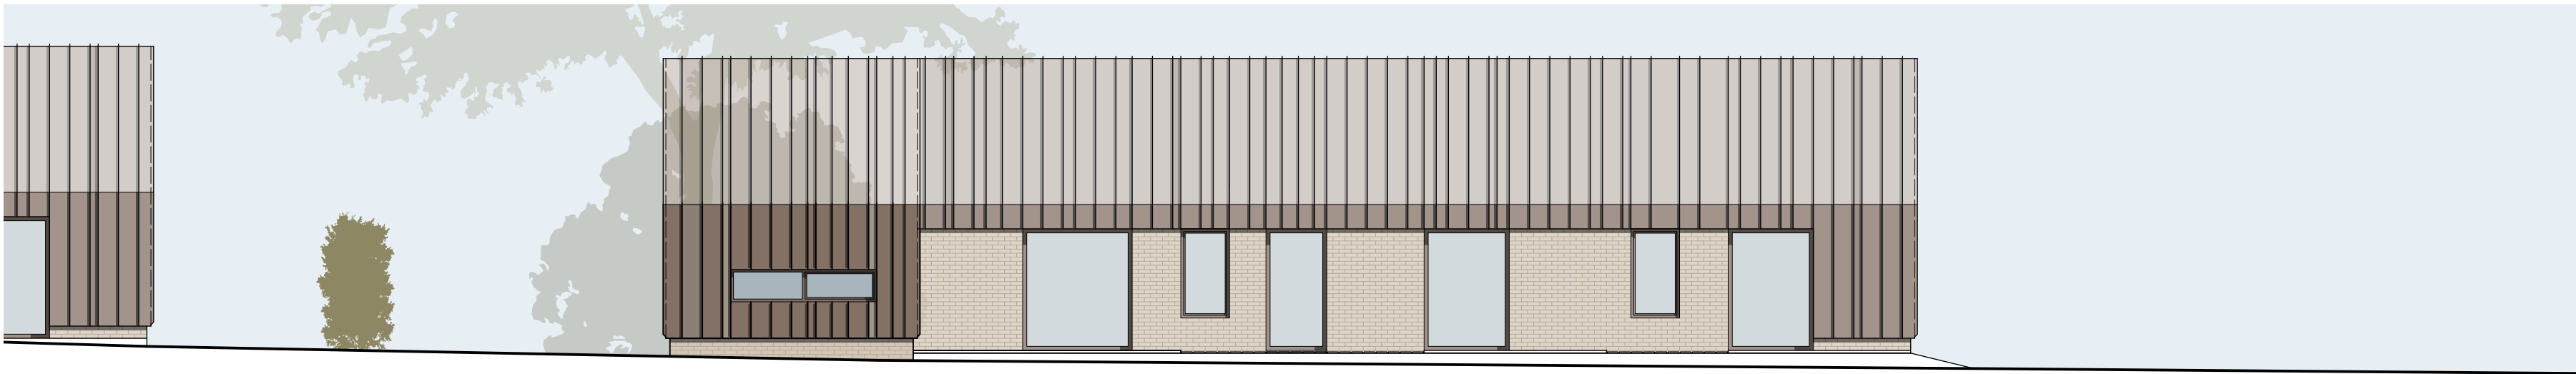



2 **West Elevation**
Scale: 1:100



3 **North Elevation (Rear)**
Scale: 1:100

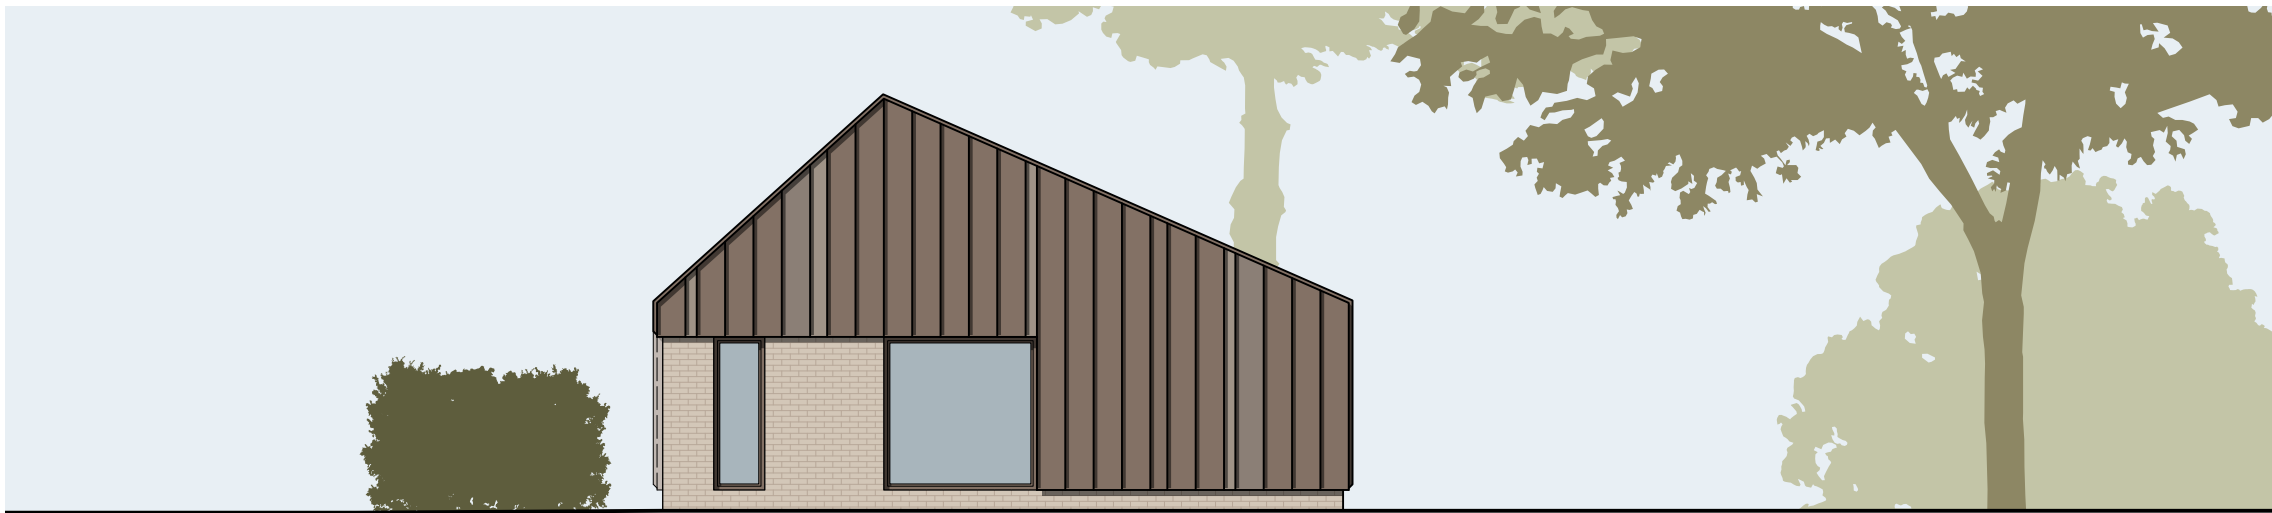

4 **East Elevation (Driveway)**
Scale: 1:100

 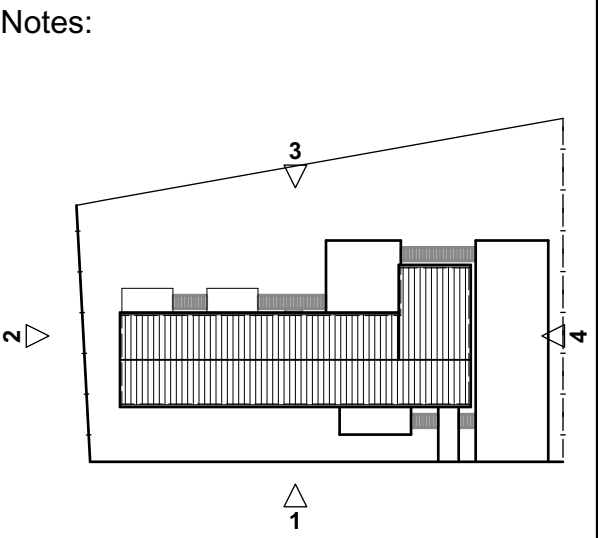

REVISION	DATE	AMENDMENT

ANY ORDNANCE SURVEY DATA USED IS BASED UPON THE ORDNANCE SURVEY MAP WITH THE SANCTION OF THE CONTROLLER OF HM STATIONERY OFFICE. CROWN COPYRIGHT RESERVED ORDNANCE SURVEY LICENCE NUMBER LG0151.
NO RESPONSIBILITY CAN BE TAKEN FOR ANY RELIANCE BASED ON THE INFORMATION CONTAINED HEREIN.



SURVEYORS | PLANNERS | ARCHITECTS
HERTFORDSHIRE | NORFOLK | WARWICKSHIRE | SOMERSET
Phone (01279) 771188 | E-mail post@sworders.com

SCHEME
**DEVELOPMENT AT WOODCOATES
SANDON, SG9 0QZ**

TITLE
**GENERAL ARRANGEMENT
PROPOSED ELEVATIONS (HOUSE 03)**

PAPER SIZE A2L	© Copyright 2025, Sworders. All rights reserved. The contents of this drawing remain the sole property of Sworders and must not be copied or reproduced without prior permission.		
SCALE 1:100	DRAWN BY RB	CHECKED BY JS	REVISION
CLIENT No. JAN2652	DRAWING No. 220230-PL-03-301		