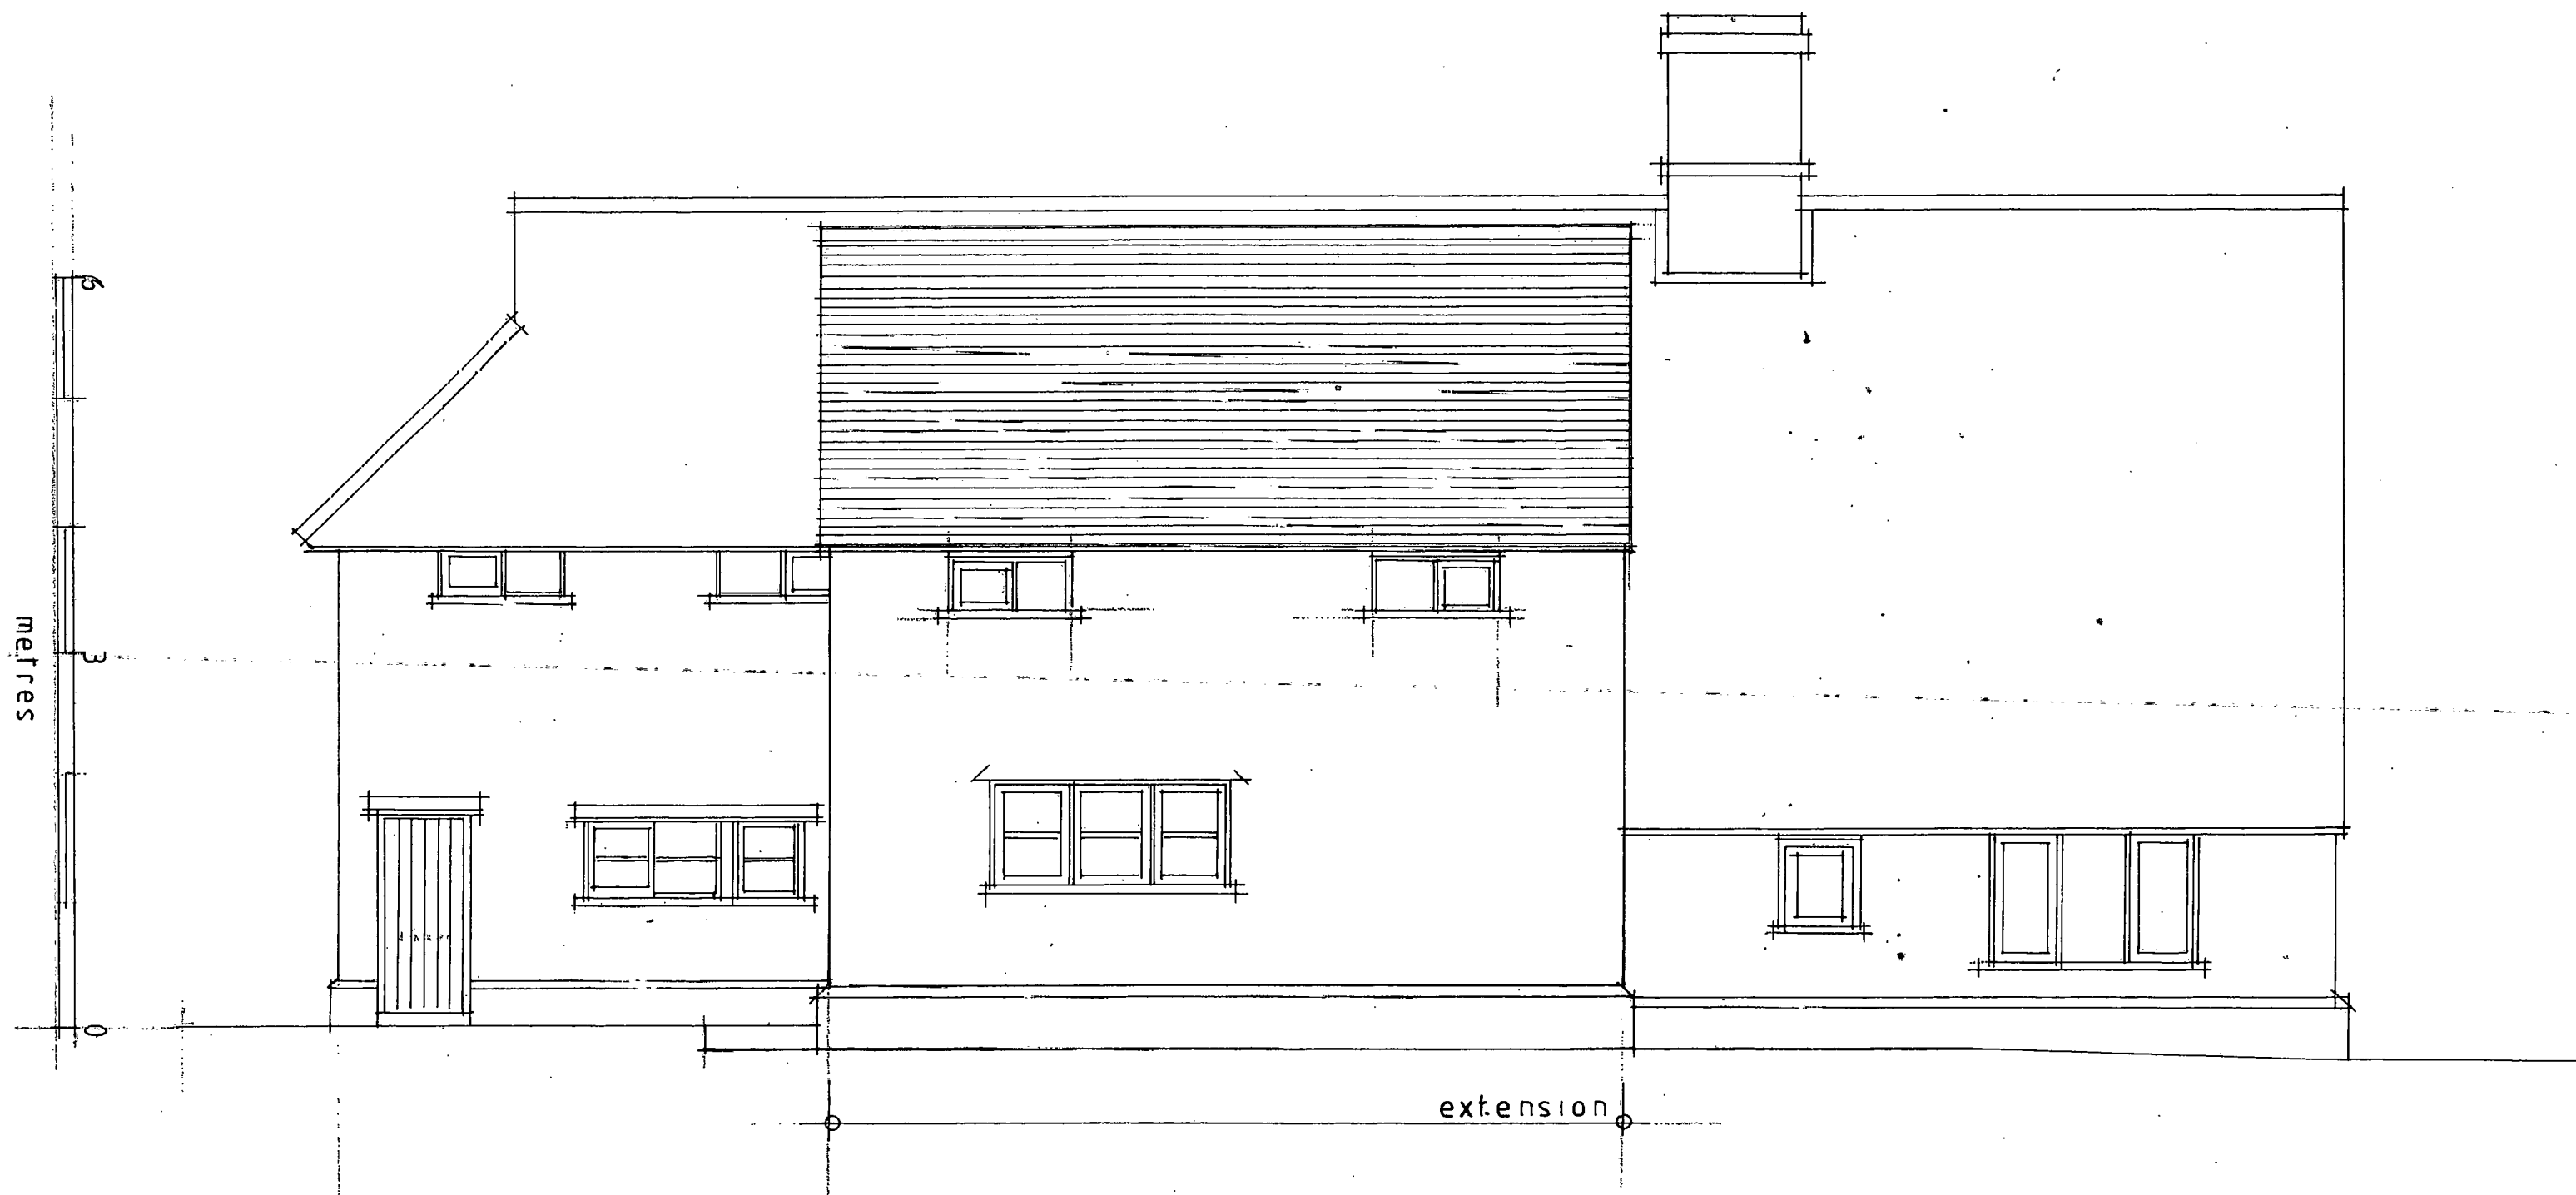


PROPOSED WEST ELEVATION
Drwg No: 06 scale 1:50 @ A3
OLD HAMMERS MILL END RUSHDEN SG9 0TA