




Front Elevation as Existing



North Elevation as Existing



Rear Elevation as Existing

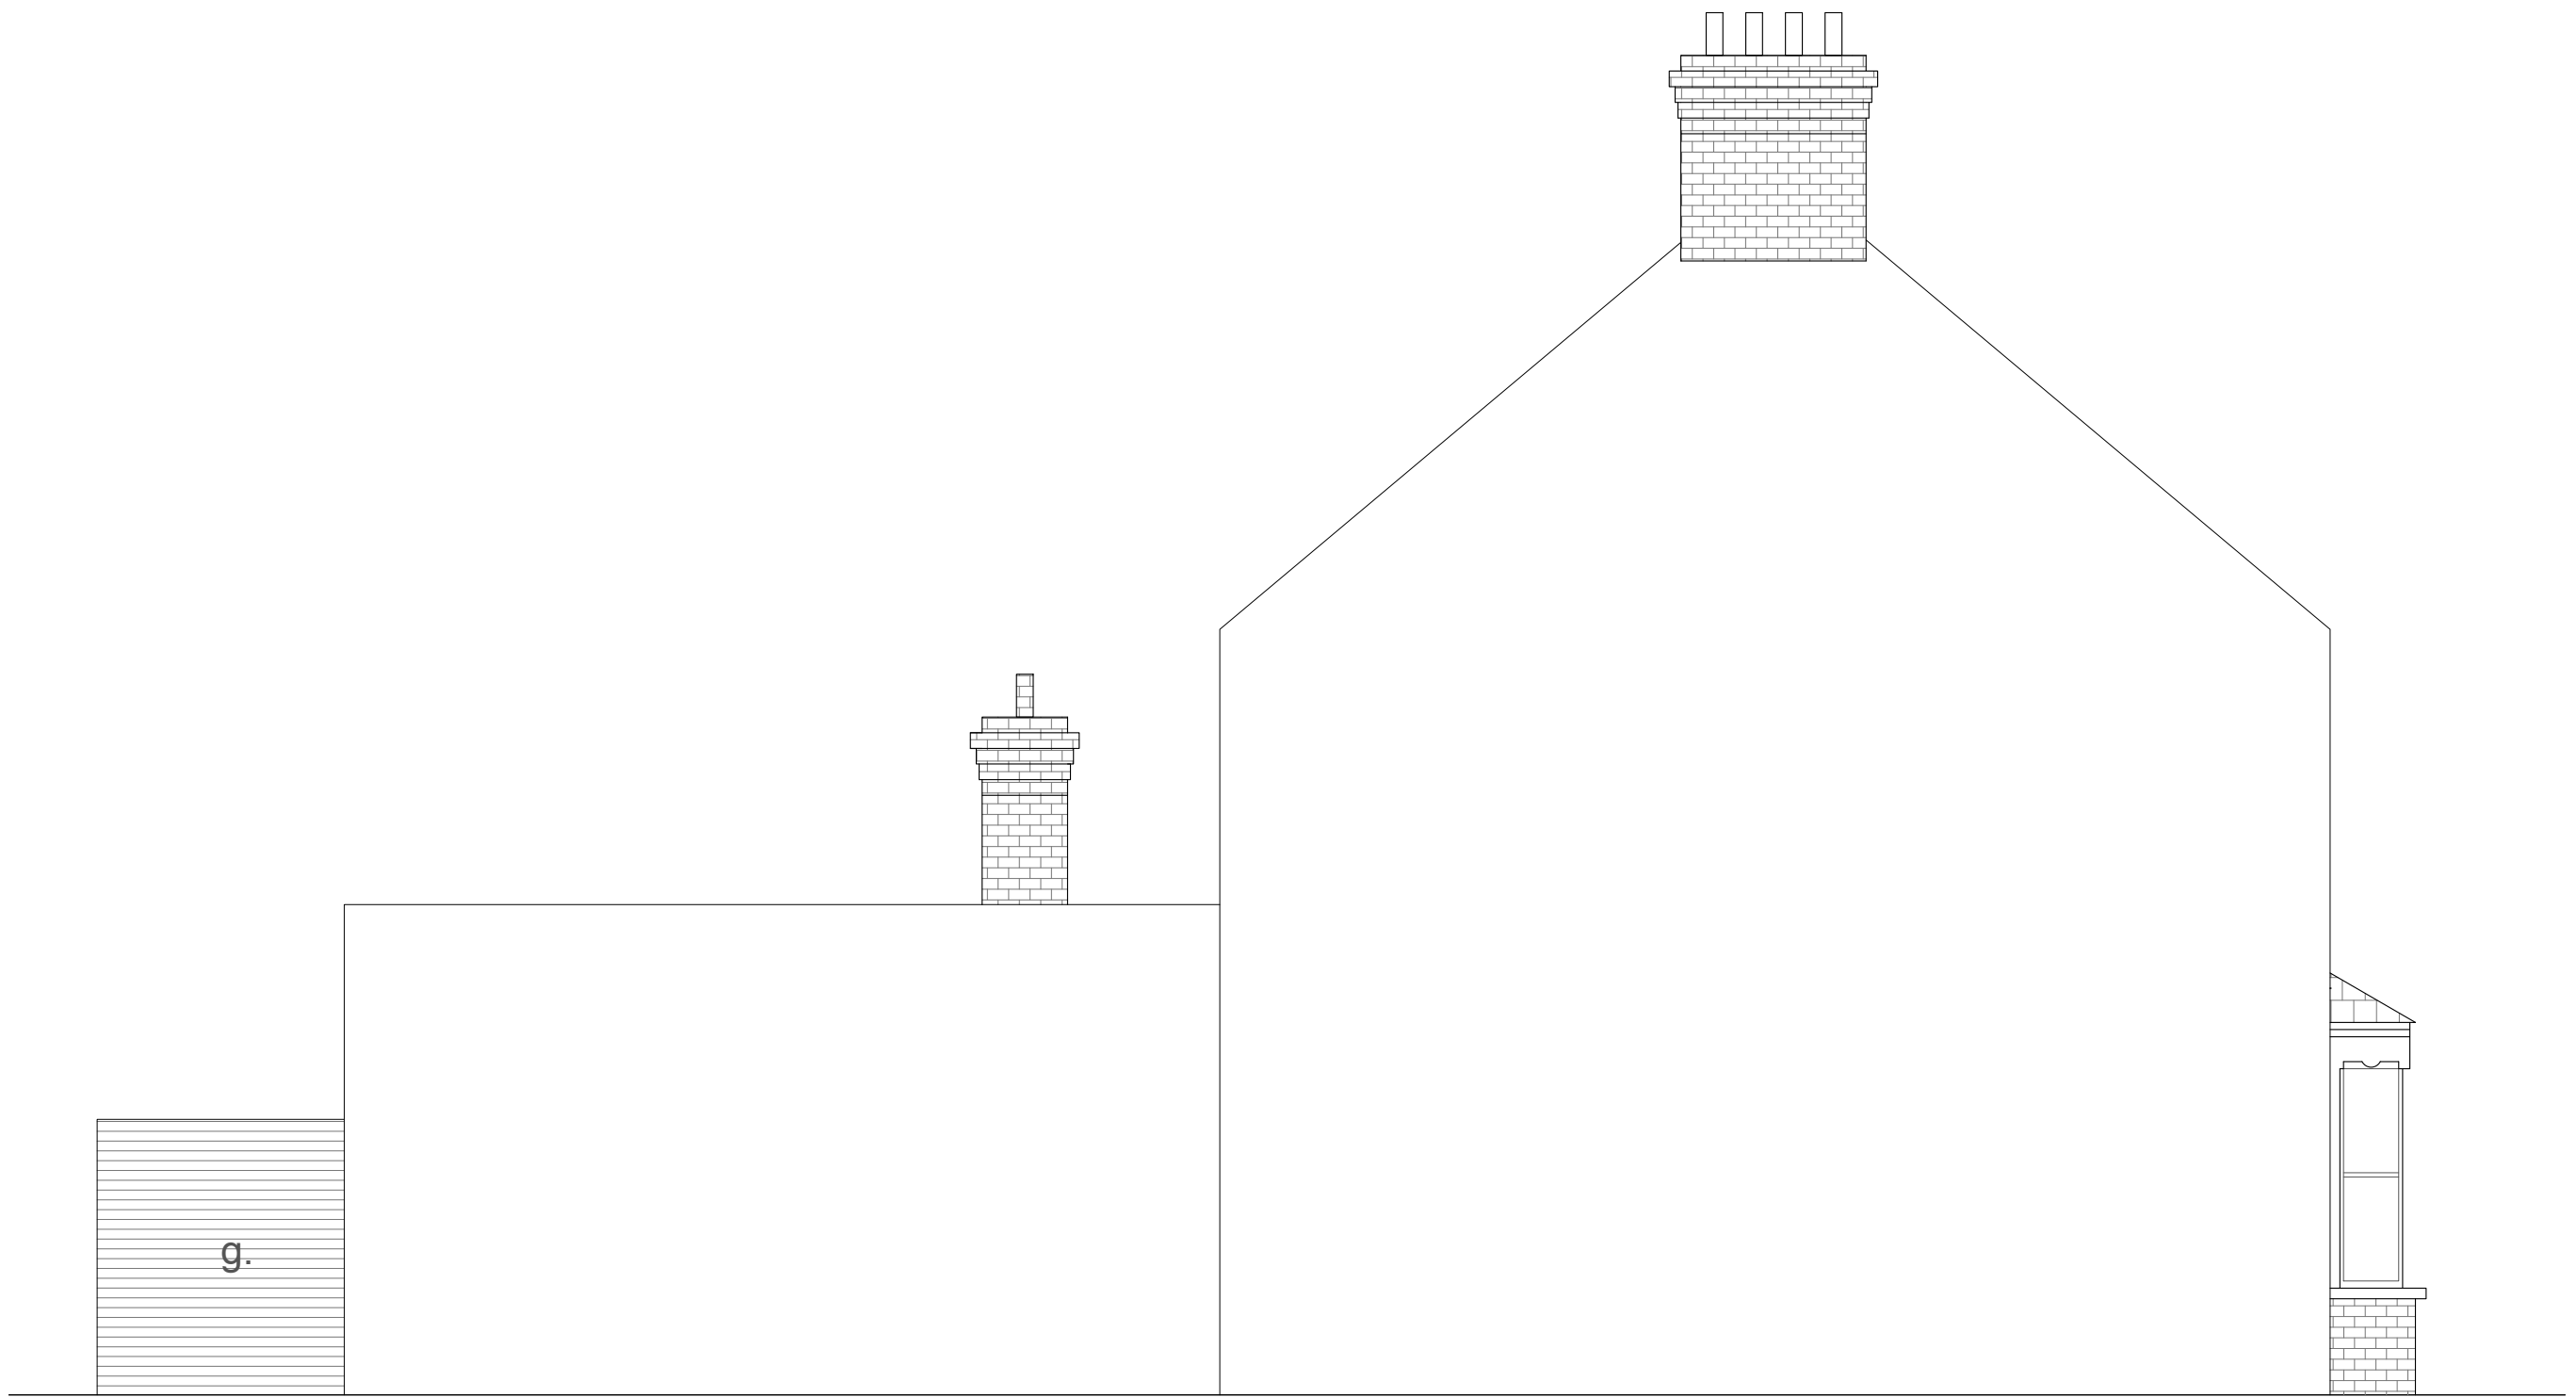

South Elevation as Existing

Michael Collins Architect Ltd

39 The Avenue
Job No. 313 Elevations as Existing

Stage: Stage 3
Status: For Planning

012

REVISION: A Scale 1:50 @:A1



Second Floor, 99 Bancroft
Hitchin, SG5 1NQ
01462 236866
michael@michaelcollinsarchitects.com
www.michaelcollinsarchitects.com

- Notes:
1. This drawing is copyright.
 2. These layouts are preliminary until further surveys are undertaken.
 3. Scale and boundaries are indicative.
 4. Ownership boundary indicative based on OS data.
 5. Red dotted line is shown as site boundary.
 6. Elevation key plan not to scale.
 7. Dimensions shown are indicative only and subject to survey