




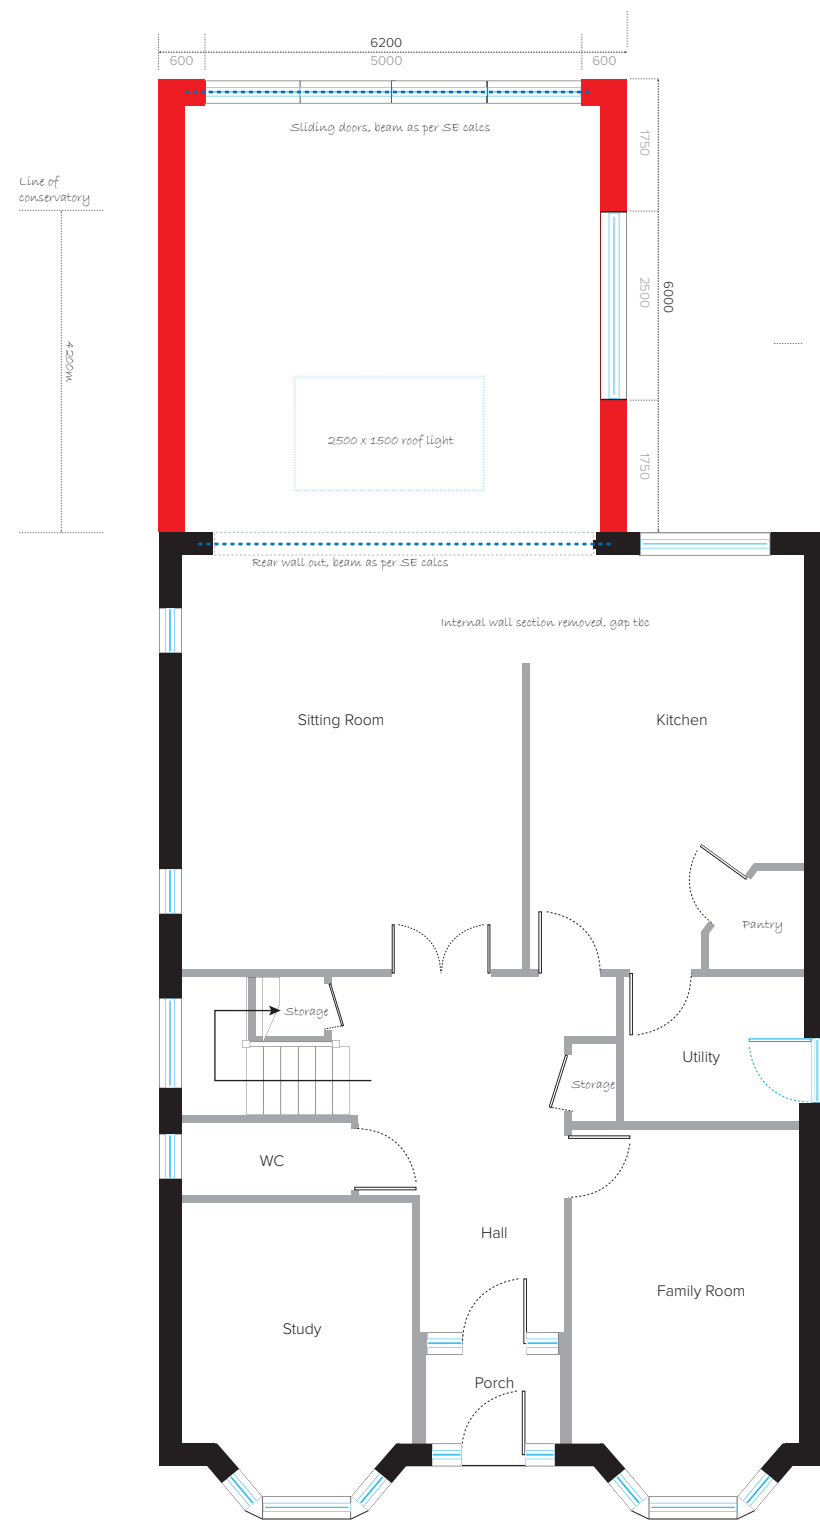

Proposed Ground Floor plan

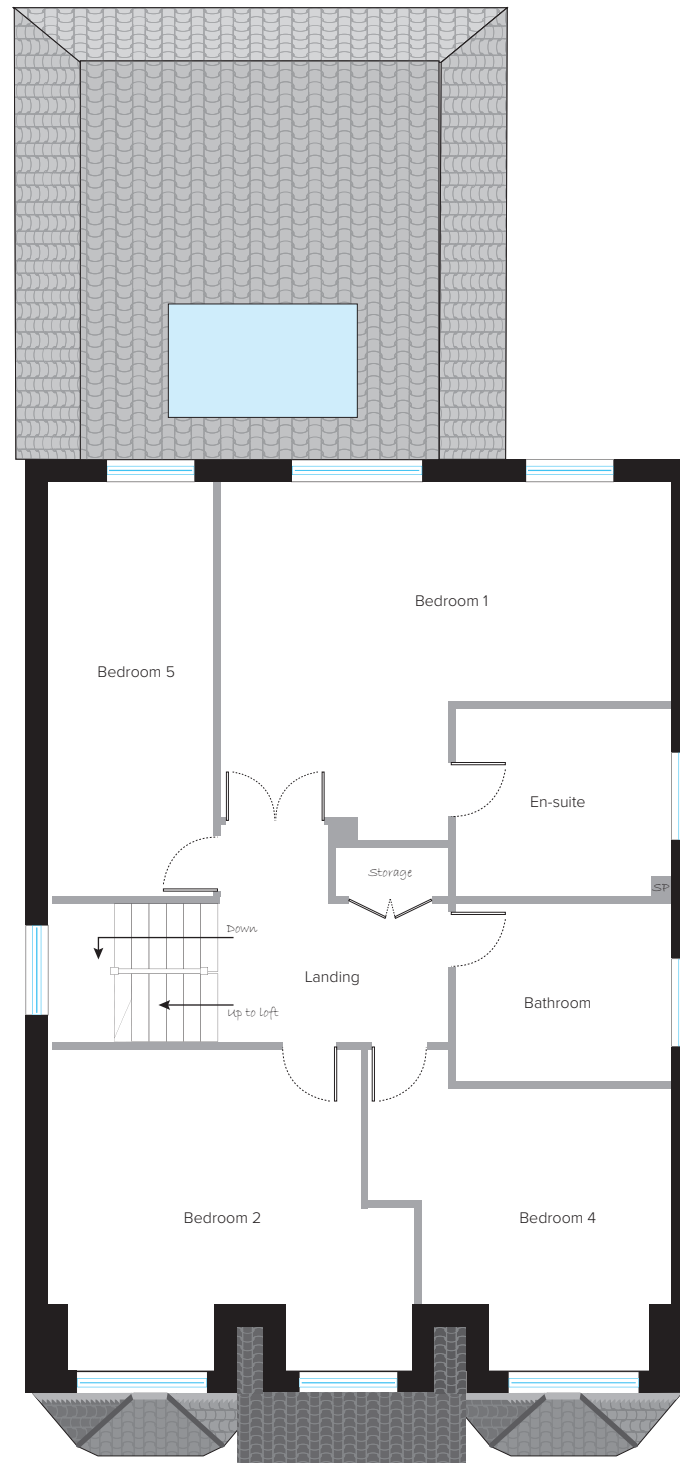

Proposed First Floor Plan

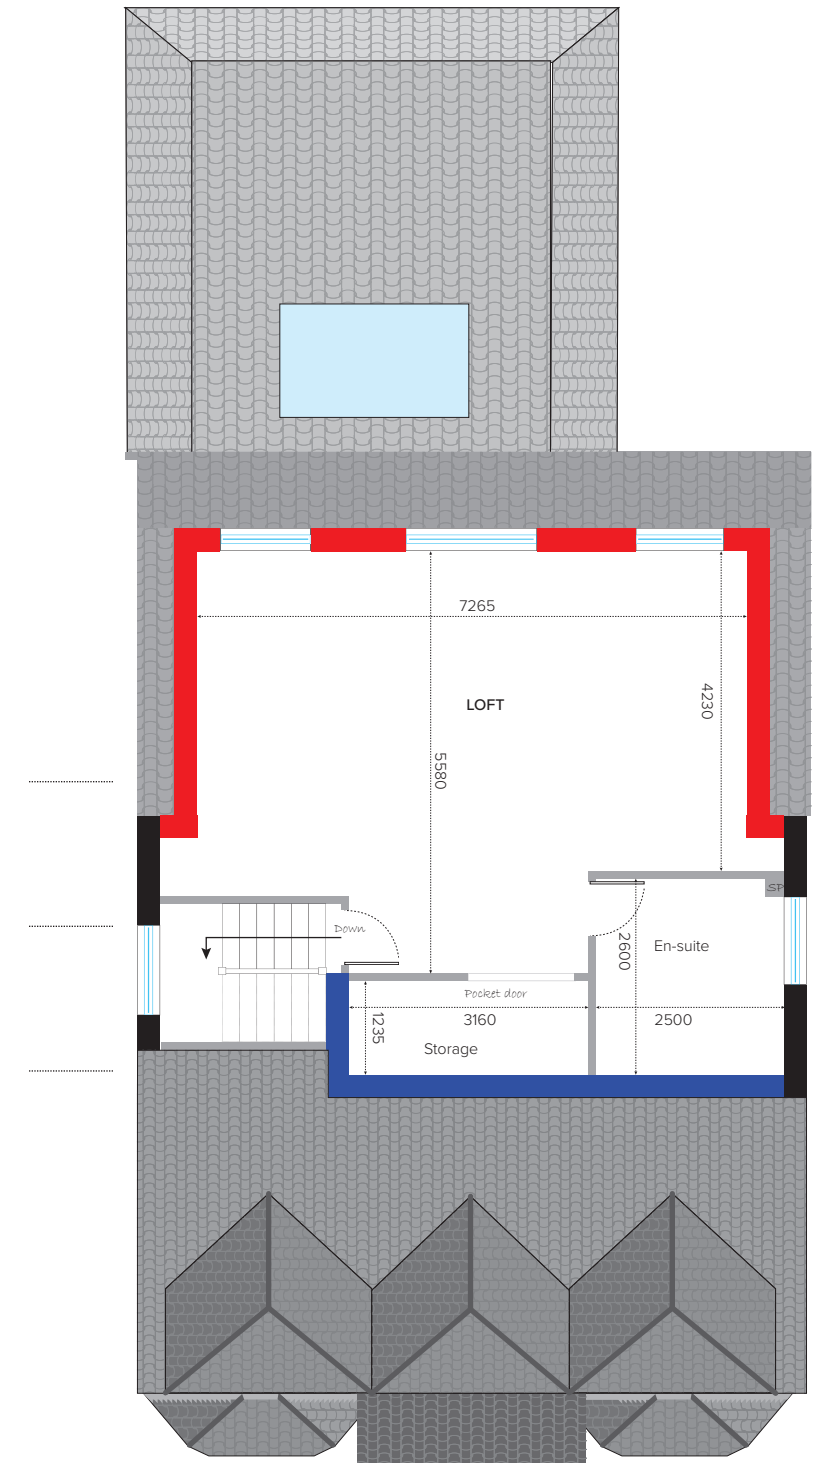

Proposed Second Floor Plan



Scale: 1:100, A3 page



Job: HPSS1_85 High Street Kimpton
Application: GF extension 6m, loft extension 6m
Building Elevations: Existing and proposed.
Scale: 1:100
Date: 17/02/2026