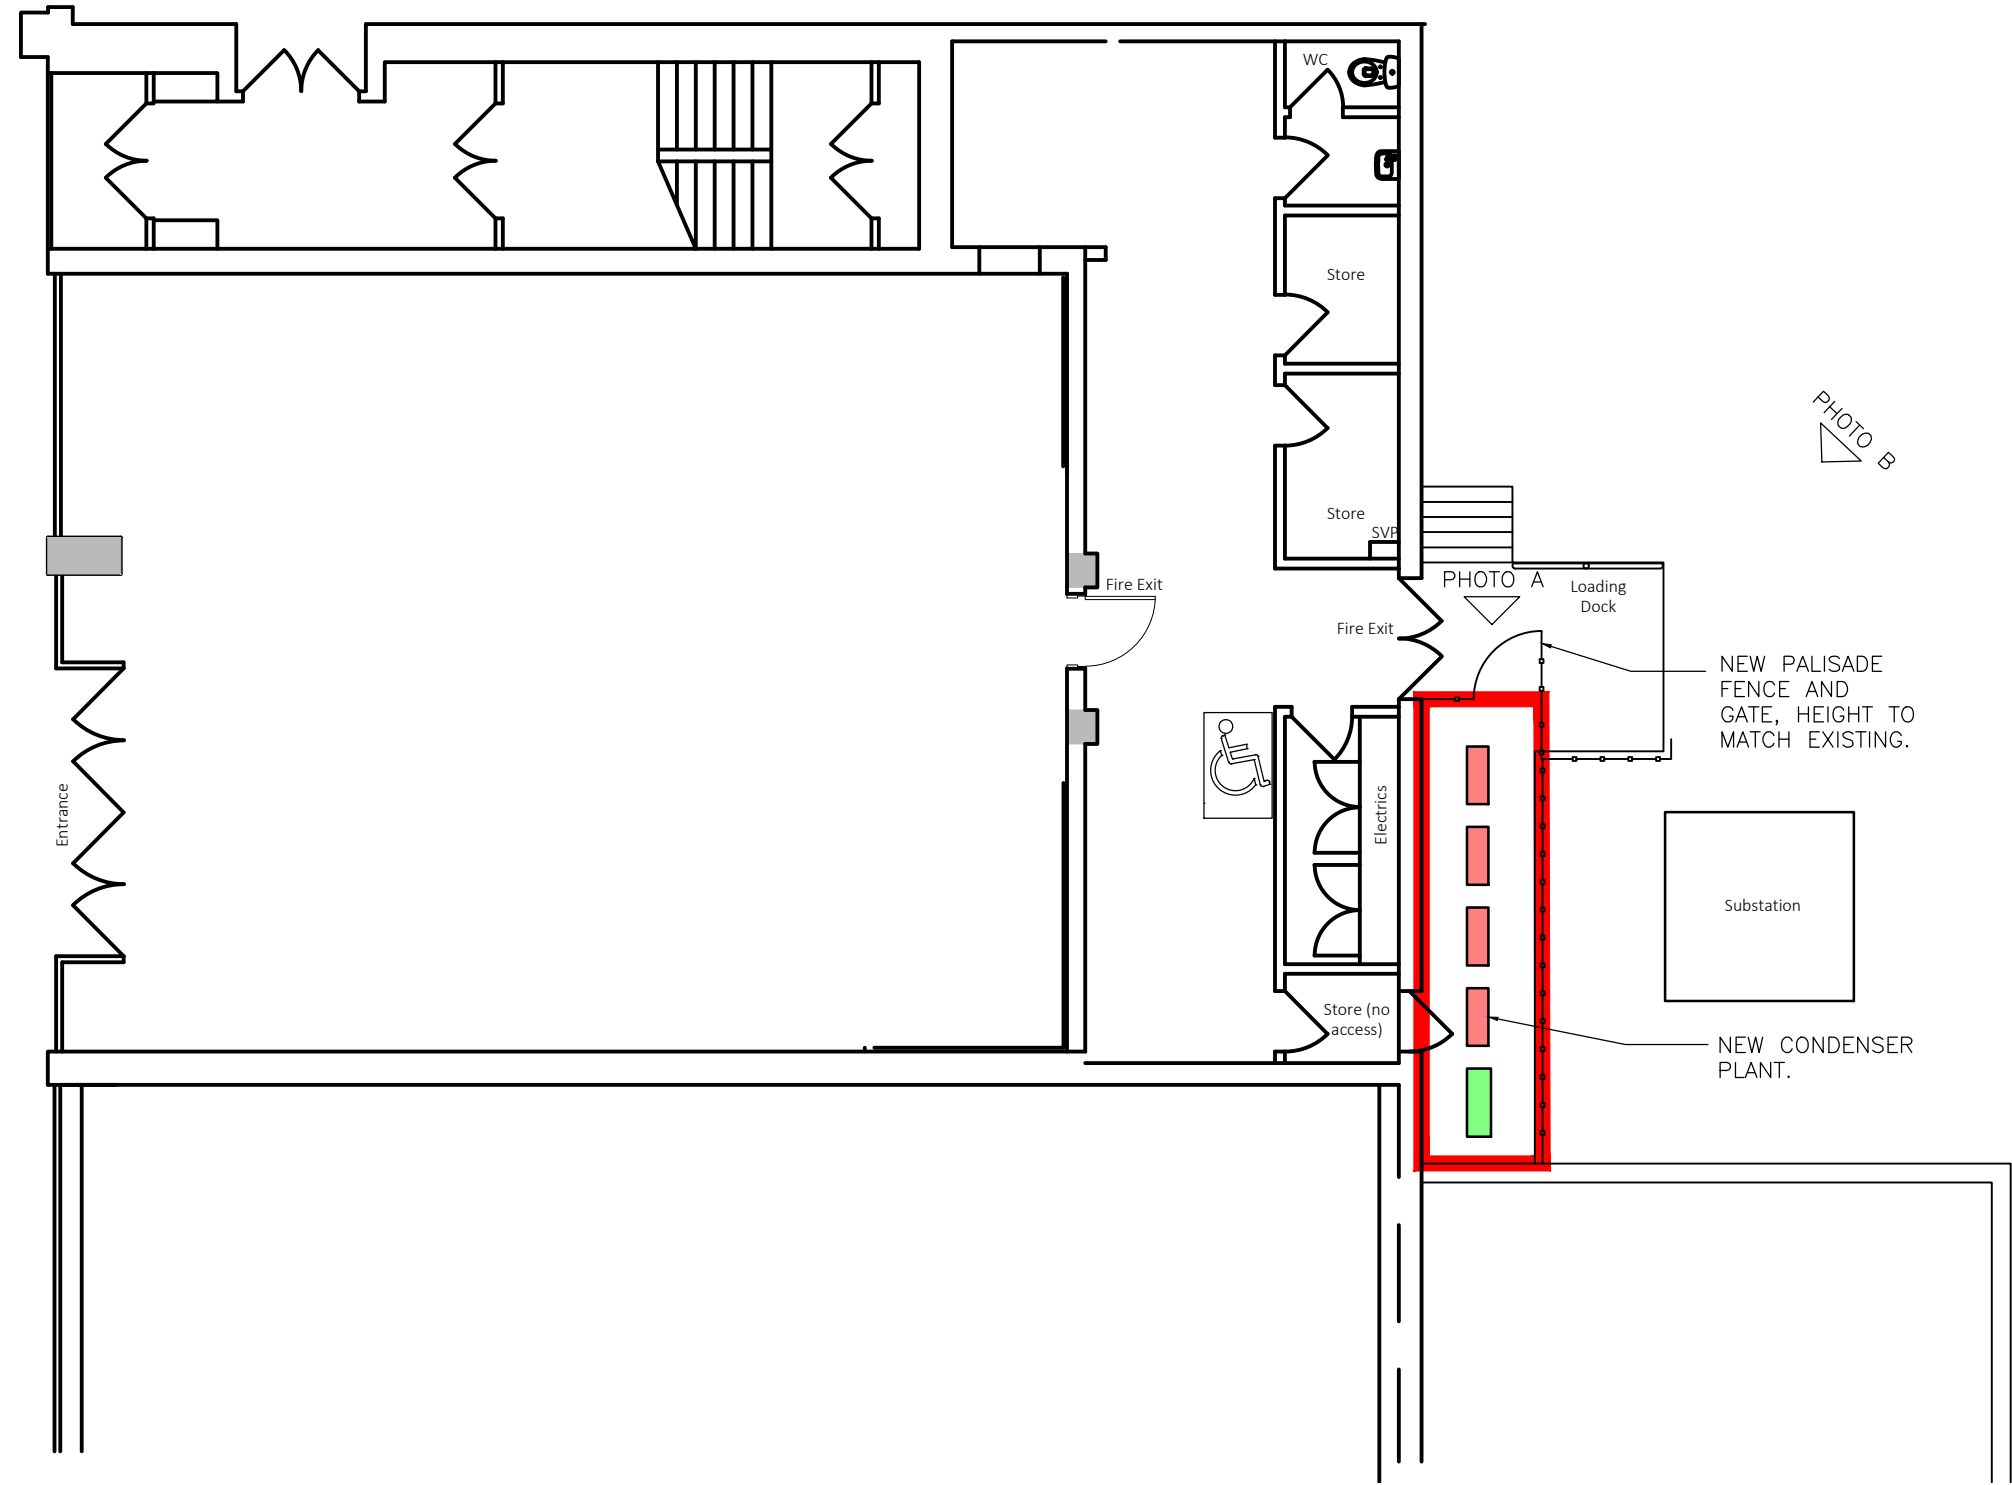


					RXM20M2V1B
Dimensions	Unit	Height		mm	550
		Width		mm	765
		Depth		mm	285
Weight	Unit			kg	32
Compressor	Type			Hermetically sealed swing compressor	
Operation range	Cooling	Ambient	Min.	°CDB	-10
			Max.	°CDB	46
	Heating	Ambient	Min.	°CWB	-15
			Max.	°CWB	18
Sound pressure level	Cooling		High	dBA	46
			Nom.	dBA	
			Low	dBA	
	Heating		High	dBA	47
			Nom.	dBA	
			Low	dBA	

Type A Air Conditioning Unit (4No.)

					RZASG71M2V1B
Dimensions	Unit		Height	mm	770
			Width	mm	900
			Depth	mm	320
Weight	Unit			kg	60
Compressor	Type				Hermetically sealed swing compressor
Operation range	Cooling	Ambient	Min.	°CDB	-15
			Max.	°CDB	46
	Heating	Ambient	Min.	°CWB	-15
			Max.	°CWB	15.5
Sound power level	Cooling			dBA	65
	Heating			dBA	
Sound pressure level	Cooling		Nom.	dBA	46
	Heating		Nom.	dBA	47

Type B Air Conditioning Unit (1No.)

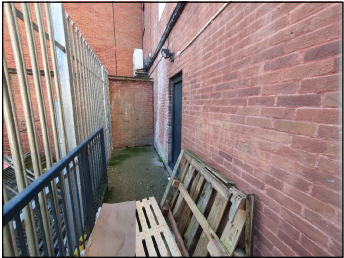


PHOTO A

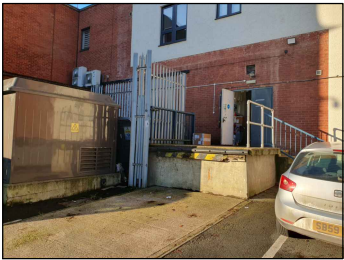


PHOTO B

© Whittam Cox Architects - Disclaimer:

This drawing is copyright of WCEC Group Ltd trading as Whittam Cox Architects, and shall not be reproduced nor used for any other purpose without the written permission of the Architects. This drawing must be read in conjunction with all other related drawings and documentation. It is the contractors responsibility to ensure full compliance with the Building Regulations.

It is the contractors responsibility to check and verify all dimensions on site. Any discrepancies to be reported immediately.

IF IN DOUBT ASK.
Materials not in conformity with relevant British or European Standards/Codes of practice or materials known to be deleterious to health & safety must not be used or specified on this project.

No	Date	Description	Drwn/Chkd By
CLIENT			



PROJECT
2-4 COMMERCE WAY,
LETCWORTH GARDEN
CITY. SG6 3DN

TITLE
PROPOSED FLOOR PLAN

DRAWING STATUS			
PLANNING			
DRAWN	GT	CHECKED	CEL
SCALE	1:100 @ A3		
DATE	JULY 2025		

Whittam Cox
ARCHITECTS

Chesterfield / 01246 260261
London / 020 3388 0019
Leeds / 0113 468 2450
whittamcox.com

JOB NO.	DRAWING NO.	REV
250245	PL_03	