


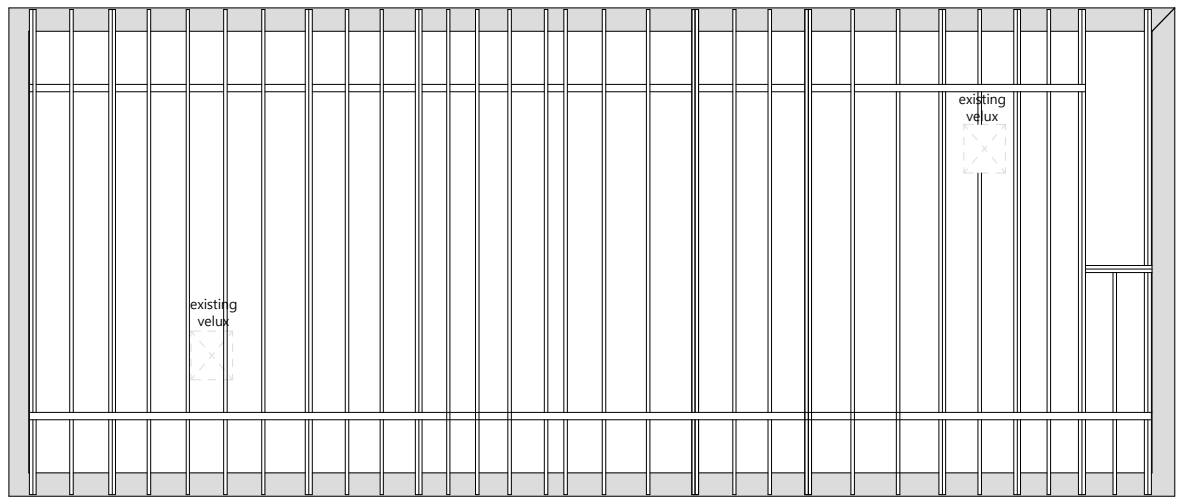


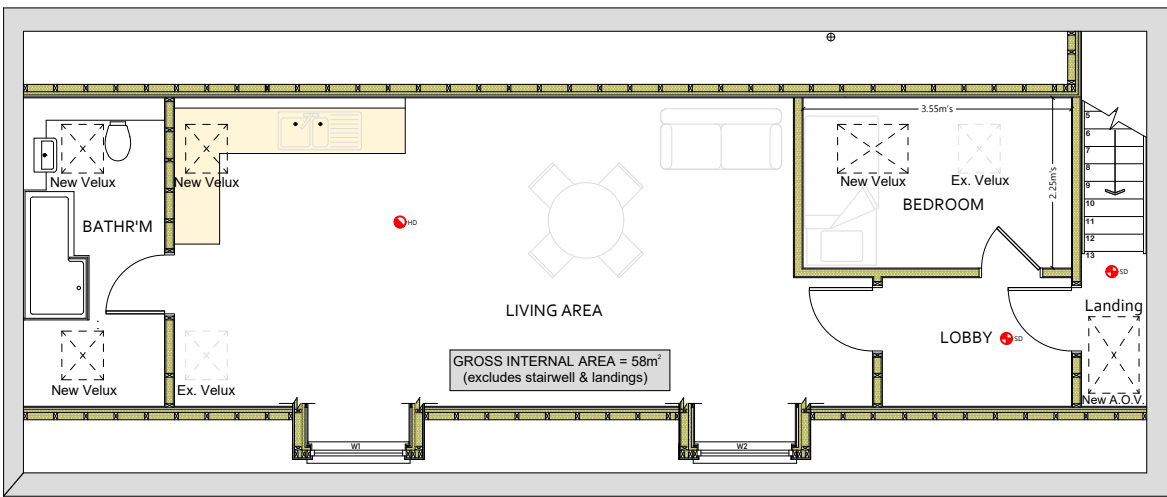


EXISTING ATTIC TRUSS PLAN

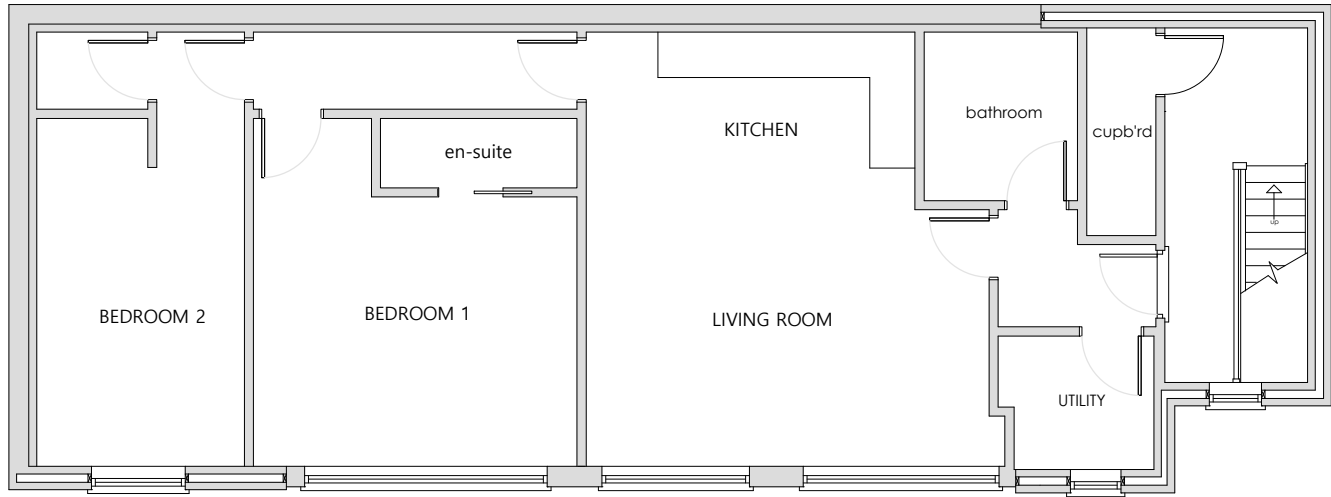

PROPOSED 2nd FLOOR PLAN (Flat 2)

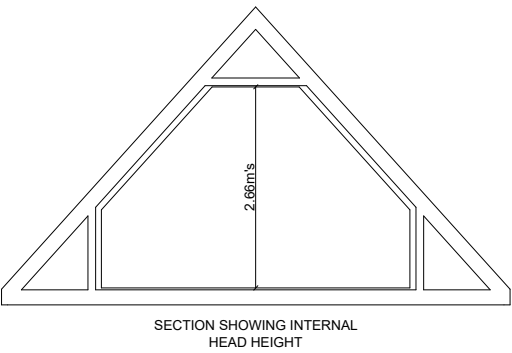


EXISTING 1st FLOOR PLAN

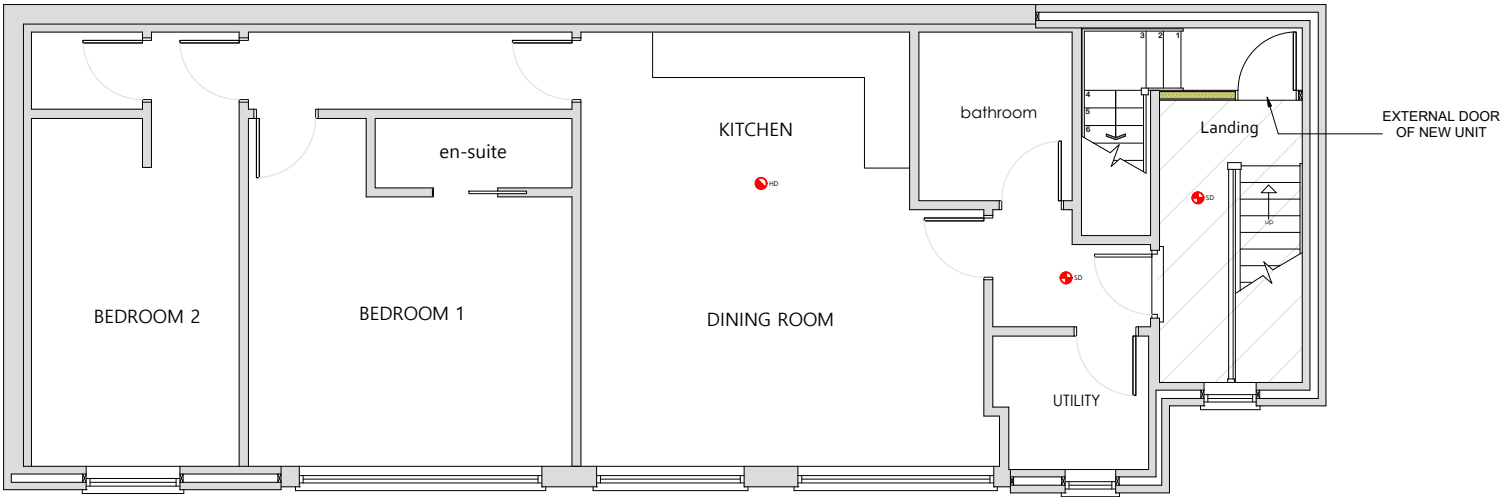


PROPOSED 1st FLOOR PLAN (Flat 1)


SHADING DENOTES SHARED COMMUNAL ENTRANCES, LANDING & STAIRCASE

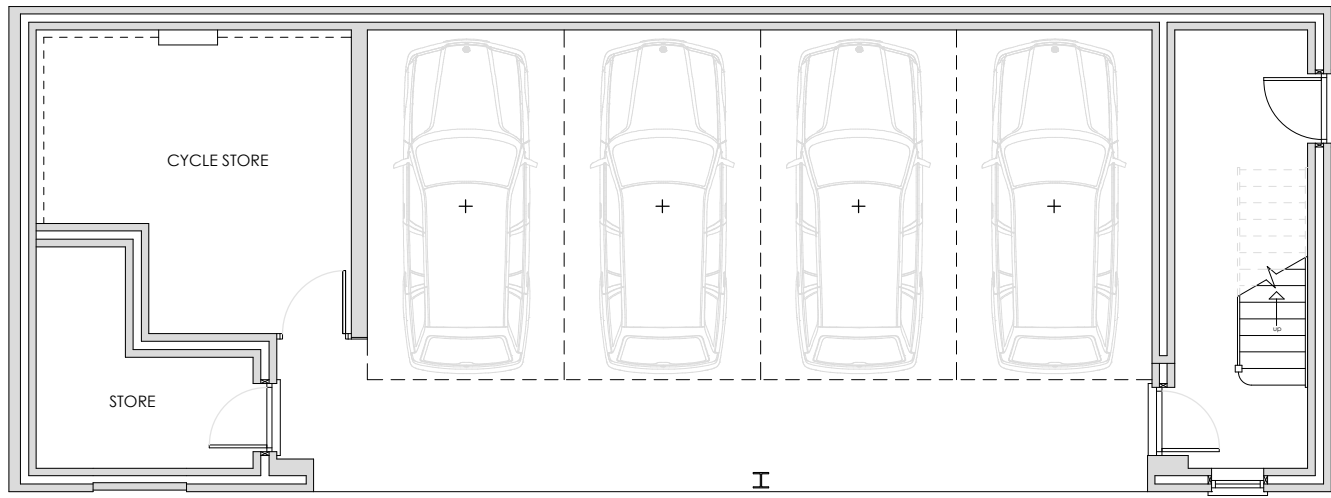

EXISTING GROUND FLOOR PLAN

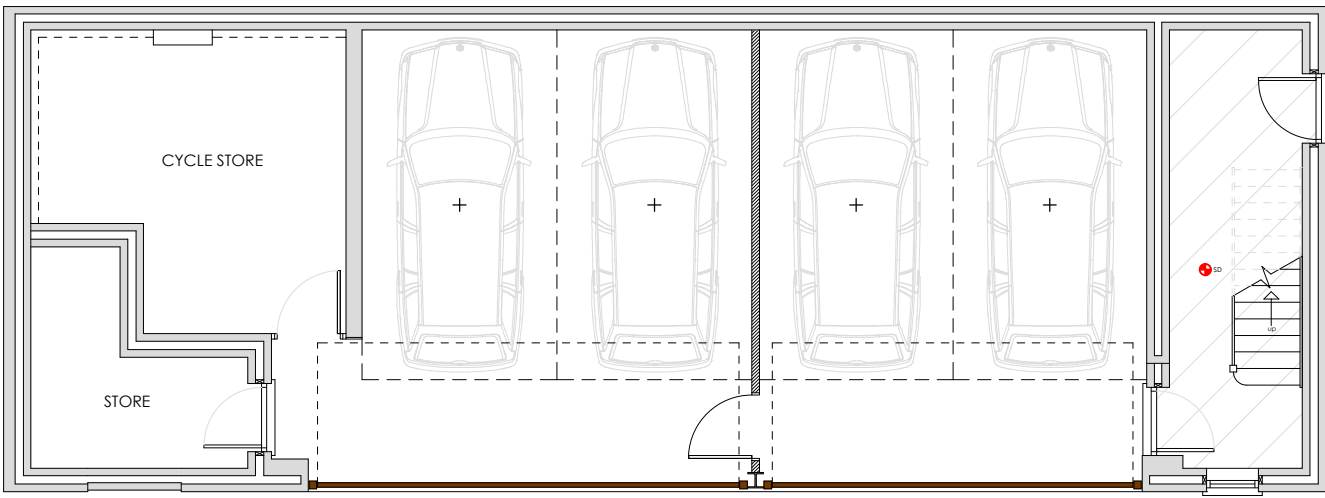

PROPOSED GROUND FLOOR PLAN

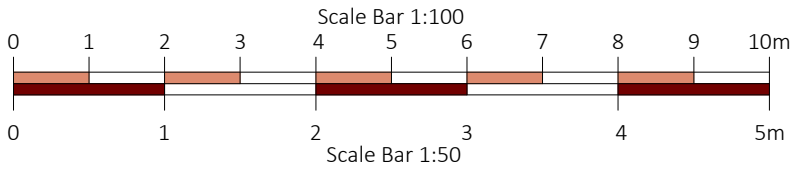

Drawing Title		Rev.	Date	Note
Existing & Proposed Floor Plans				
Drawing Number		ODC.25/04.01		
Scale		1:100	Paper Size	A2
Project		Coach House, 2 Park Lane, Knebworth Herts SG3 6PJ		
		Date		
		Feb '25		
		Octagon Design & Consultancy		
		2a Bourneville Rd - Stevenage - Herts SG1 2PN		
		e: hfj3@icloud.com		
		m: 07831 146756		